



THE PLANNING STUDIO

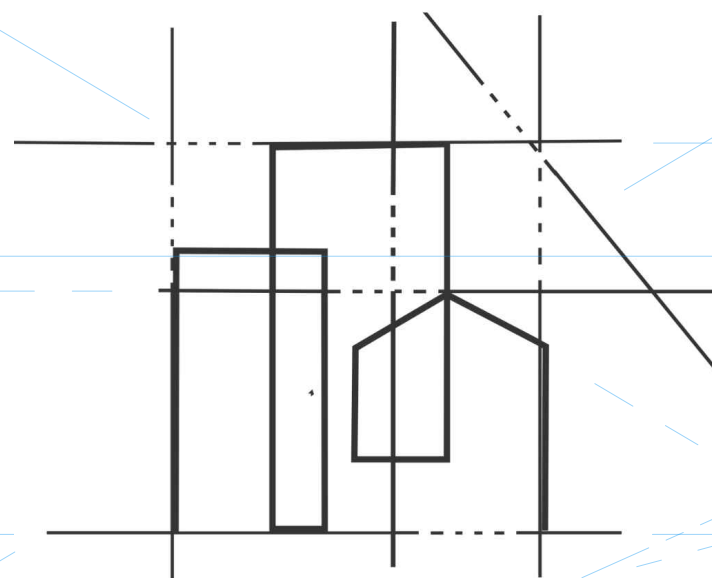



Architectural Design
& Planning Services

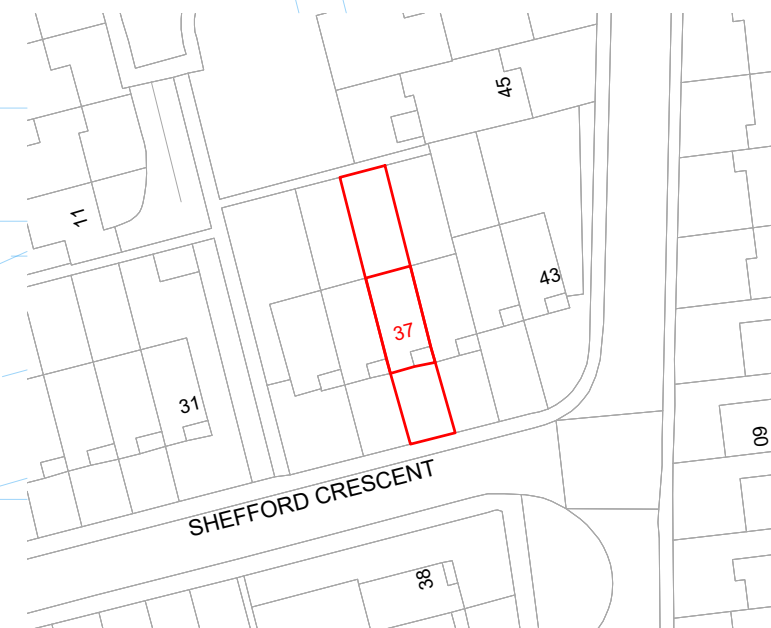

P R O J E C T

3 7 S H E F F O R D C R E S C E N T

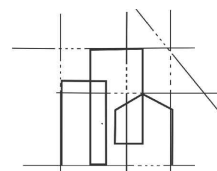

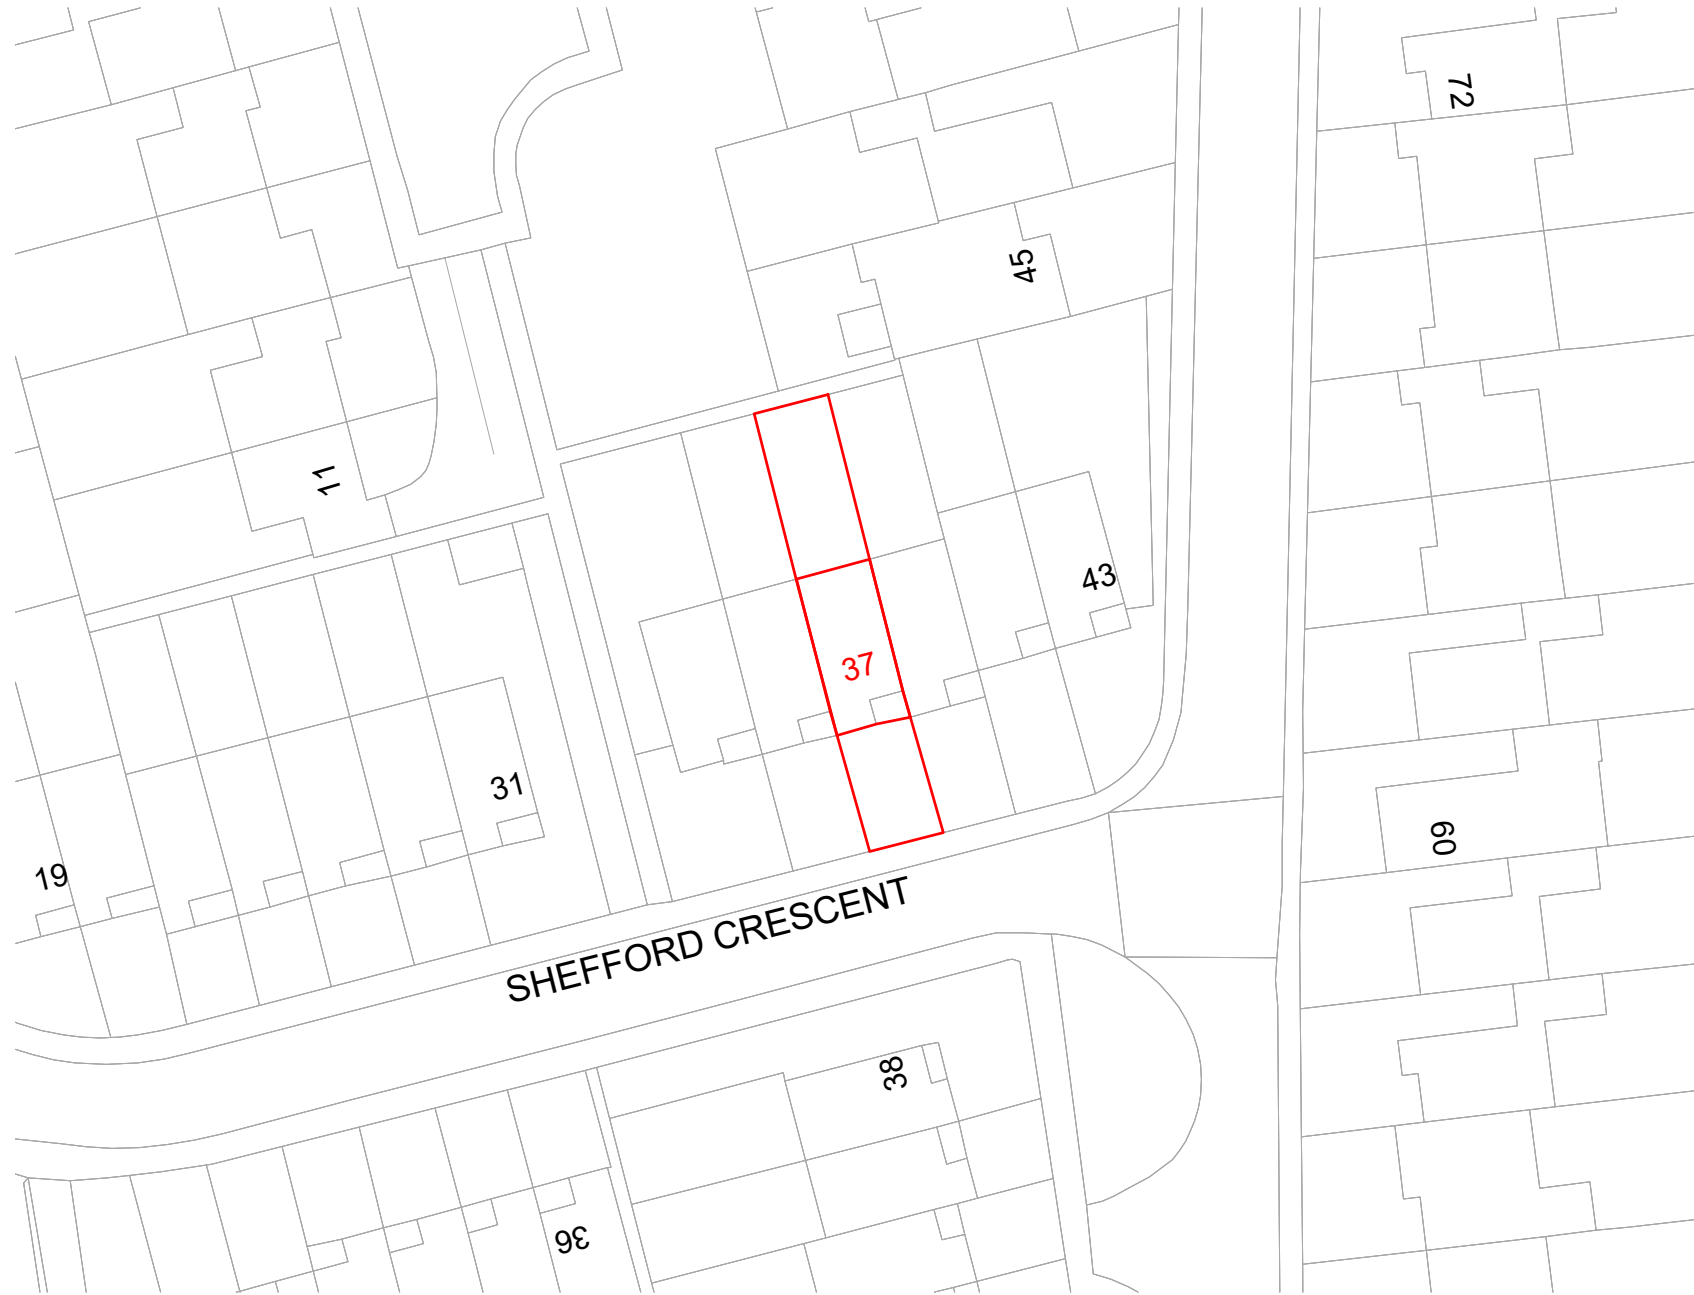

0m 10 20 30 40 50m



SCALE : 1 : 5 0 0



0m 50 100m



SCALE : 1 : 1 2 5 0

STAGE No : 3

STAGE TITLE : Planning

DRAWING SCALE : @ A3

DRAWING Ref : SP1

DRAWING TITLE : PRE-EXISTING OS LOCATION / BLOCK / SITE PLAN

DATE : 2025.07.24

PROJECT : 37 Sheffield Crescent


Notes: These drawings remain the copyright of The Planning Studio and may not be reproduced or copied without written consent. Do not scale these drawings; use figure dimensions only. Any discrepancies between the drawings and the actual site conditions must be reported to The Planning Studio immediately. These drawings should be read in conjunction with the structural and mechanical & electrical engineers' drawings. Dimensions critical to the existing building works must be verified on-site before construction begins, as certain assumptions have been made due to limited accessibility and anomalies in the existing building. A detailed examination of the floor and/or roof construction has not been possible (except at the positions described), as gaining access would have caused material damage. Therefore, no statement can be made about the condition of the unexamined structure, and assumptions have been made accordingly. All information, including dimensions, is provided for Planning submission purposes only, and any further use is not permitted unless agreed to in writing by The Planning Studio. The designer is not liable for any discrepancies or issues arising from conditions not examined or verified on-site. All drawings must be verified on-site prior to construction. The designer is not liable for any discrepancies between the drawings and actual site conditions. It is the responsibility of the contractor or relevant party to ensure the accuracy of measurements and verify all details before proceeding with construction. All interior components are for illustrative purposes only.



Tel: 0208 226 5511 | Mob: 07961 817 505

E-Mail: info@smlconstructionltd.com

Web: www.smlconstructionltd.com

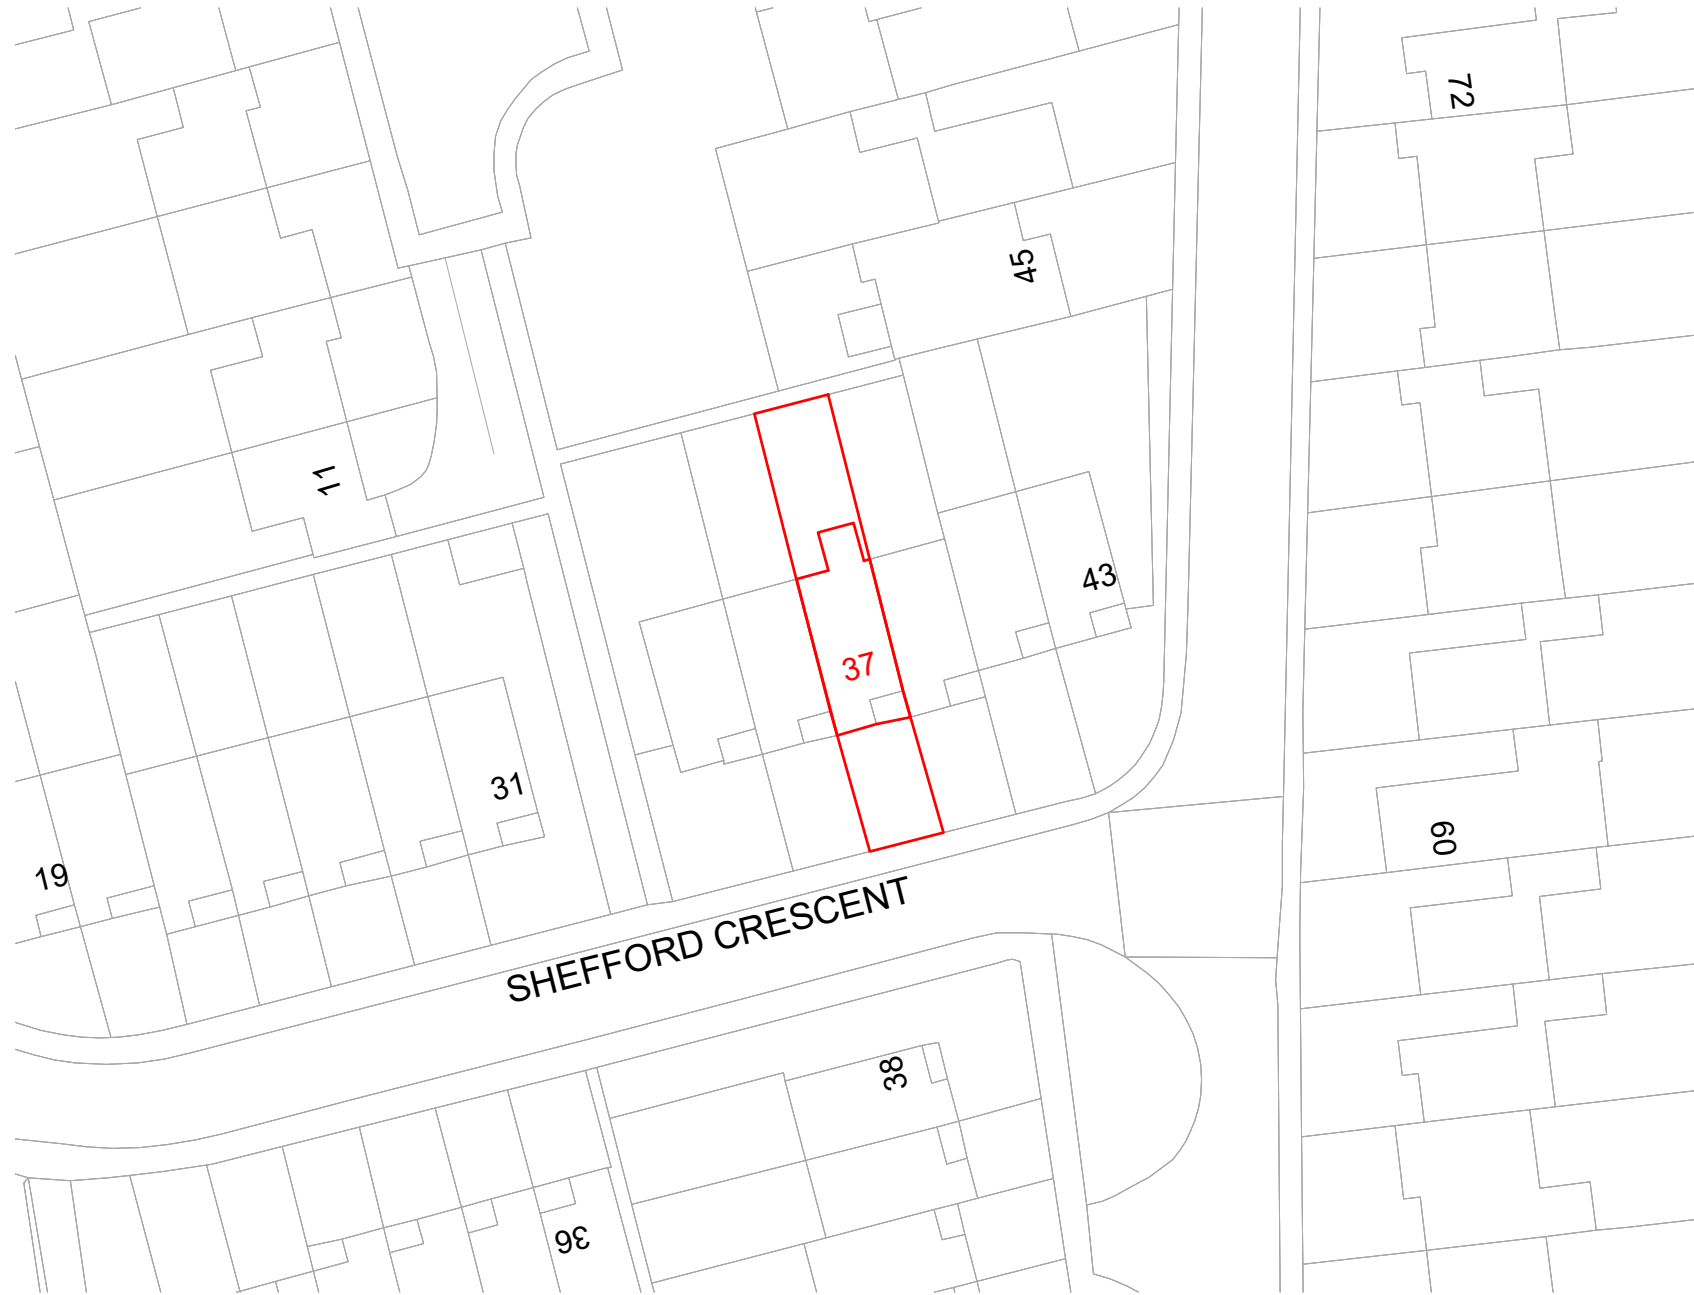

0m 10 20 30 40 50m



SCALE : 1 : 5 0 0



0m 50 100m



SCALE : 1 : 1 2 5 0

STAGE No : 3

STAGE TITLE : Planning

DRAWING SCALE: @A3

DRAWING Ref: SP2

DRAWING TITLE : EXISTING OS LOCATION / BLOCK / SITE PLAN

DATE : 2025.07.24

PROJECT : 37 Shefford Crescent


Notes: These drawings remain the copyright of The Planning Studio and may not be reproduced or copied without written consent. Do not scale these drawings; use figure dimensions only. Any discrepancies between the drawings and the actual site conditions must be reported to The Planning Studio immediately. These drawings should be read in conjunction with the structural and mechanical & electrical engineers' drawings. Dimensions critical to the existing building works must be verified on-site before construction begins, as certain assumptions have been made due to limited accessibility and anomalies in the existing building. A detailed examination of the floor and/or roof construction has not been possible (except at the positions described), as gaining access would have caused material damage. Therefore, no statement can be made about the condition of the unexamined structure, and assumptions have been made accordingly. All information, including dimensions, is provided for Planning submission purposes only, and any further use is not permitted unless agreed to in writing by The Planning Studio. The designer is not liable for any discrepancies or issues arising from conditions not examined or verified on-site. All drawings must be verified on-site prior to construction. The designer is not liable for any discrepancies between the drawings and actual site conditions. It is the responsibility of the contractor or relevant party to ensure the accuracy of measurements and verify all details before proceeding with construction. All interior components are for illustrative purposes only.



Tel: 0208 226 5511 | Mob: 07961 817 505

E-Mail: info@smlconstructionltd.com

Web: www.smlconstructionltd.com

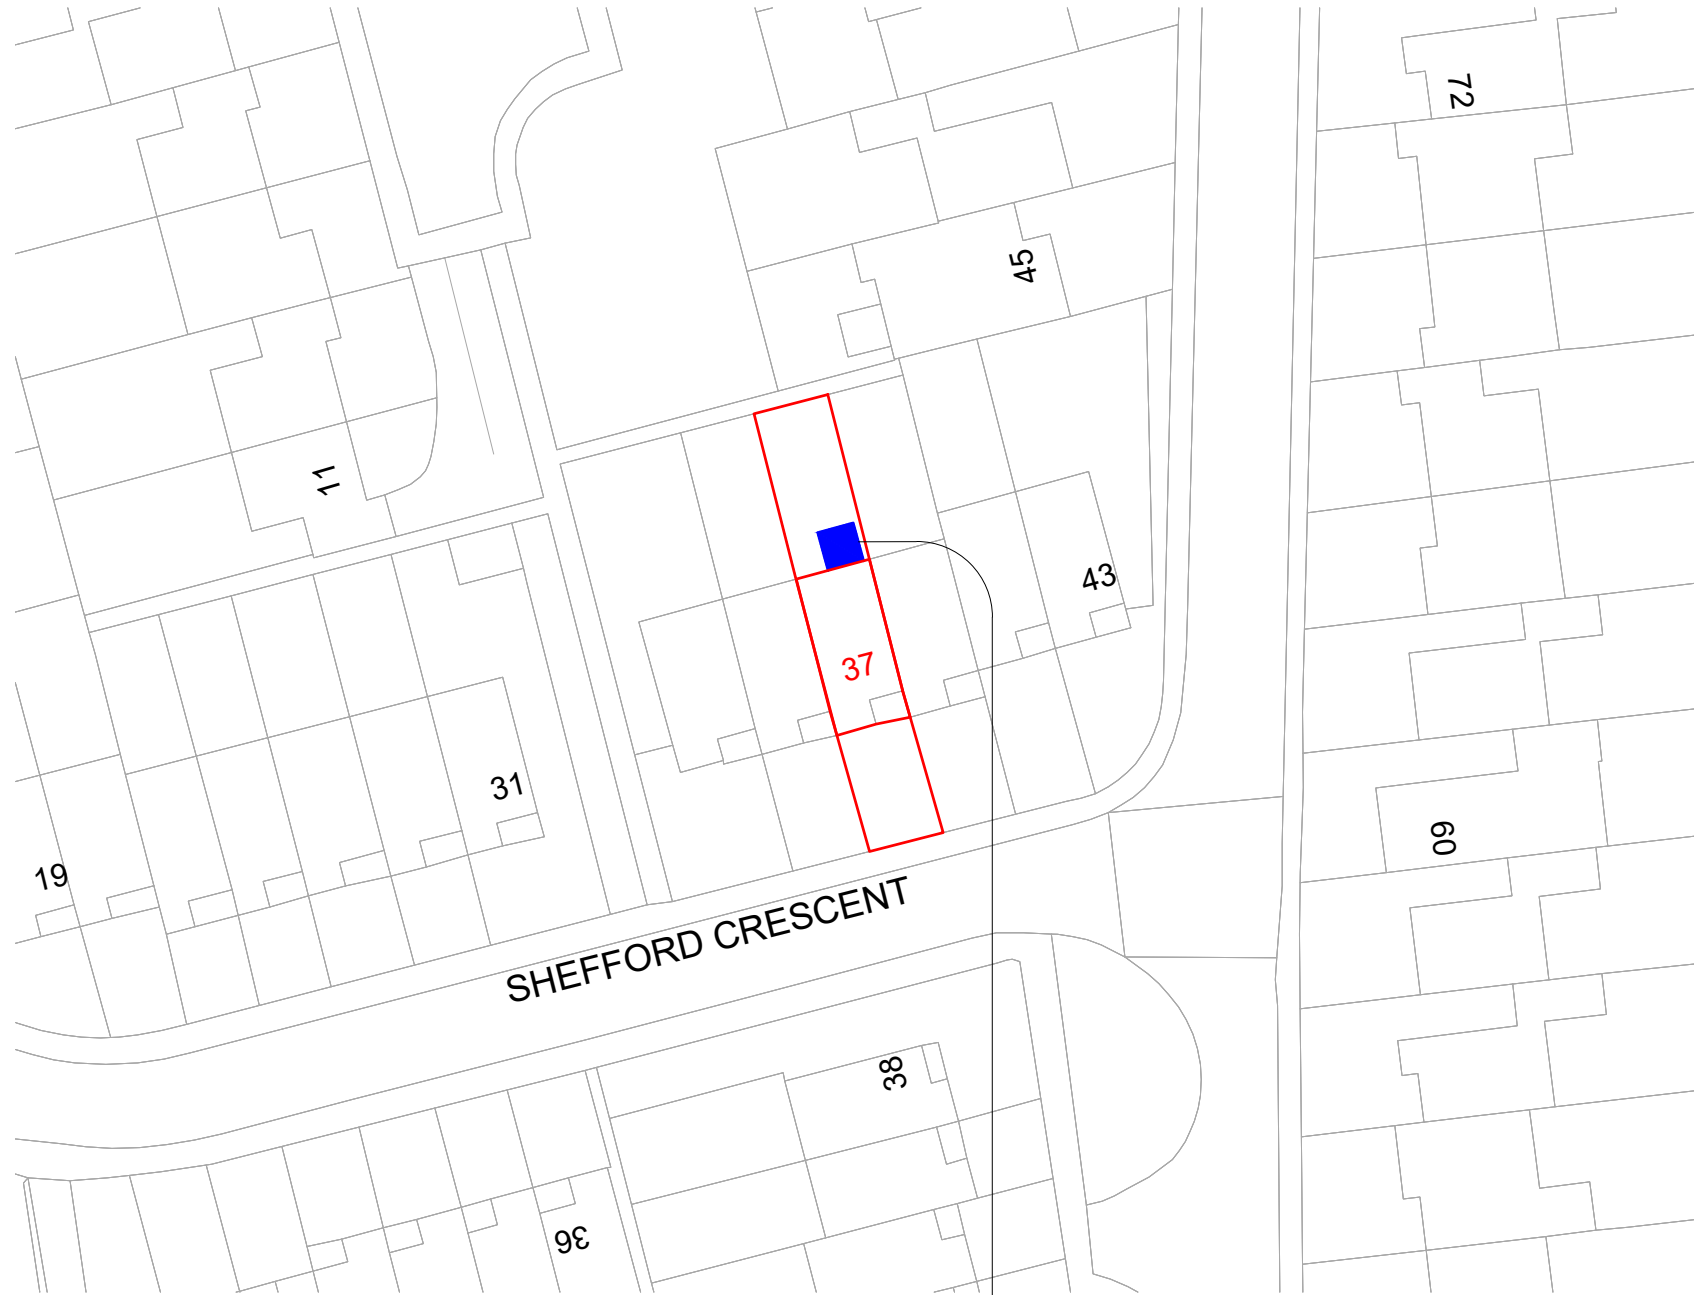

0m 10 20 30 40 50m



SCALE : 1 : 500

PROPOSED REAR EXTENSION
WITH ASSOCIATED FLAT ROOF



0m 50 100m



SCALE : 1 : 1250

STAGE No : 3

STAGE TITLE : Planning

DRAWING SCALE : @ A3

DRAWING Ref : SP3

DRAWING TITLE : PROPOSED OS LOCATION / BLOCK / SITE PLAN

DATE : 2025.07.24

PROJECT : 37 Shefford Crescent

Notes: These drawings remain the copyright of The Planning Studio and may not be reproduced or copied without written consent. Do not scale these drawings; use figure dimensions only. Any discrepancies between the drawings and the actual site conditions must be reported to The Planning Studio immediately. These drawings should be read in conjunction with the structural and mechanical & electrical engineers' drawings. Dimensions critical to the existing building works must be verified on-site before construction begins, as certain assumptions have been made due to limited accessibility and anomalies in the existing building. A detailed examination of the floor and/or roof construction has not been possible (except at the positions described), as gaining access would have caused material damage. Therefore, no statement can be made about the condition of the unexamined structure, and assumptions have been made accordingly. All information, including dimensions, is provided for Planning submission purposes only, and any further use is not permitted unless agreed to in writing by The Planning Studio. The designer is not liable for any discrepancies or issues arising from conditions not examined or verified on-site. All drawings must be verified on-site prior to construction. The designer is not liable for any discrepancies between the drawings and actual site conditions. It is the responsibility of the contractor or relevant party to ensure the accuracy of measurements and verify all details before proceeding with construction. All interior components are for illustrative purposes only.



Tel: 0208 226 5511 | Mob: 07961 817 505

E-Mail: info@smlconstructionltd.com

Web: www.smlconstructionltd.com

EXISTING
CONSTRUCTION



PROPOSED
CONSTRUCTION



DEMOLITION

 SECTION CUT LINE

P R O J E C T : 3 7 S h e f f o r d C r e s c e n t

Web: www.smlconstructionltd.com

 EXISTING
CONSTRUCTION



PROPOSED
CONSTRUCTION



DEMOLITION



BOUNDARY LINE

 SECTION CUT LINE

P R O J E C T : 3 7 S h e f f o r d C r e s c e n t

Web: www.smlconstrcutionltd.com

EXISTING
CONSTRUCTION



PROPOSED
CONSTRUCTION



DEMOLITION



BOUNDARY LINE

SECTION CUT LINE



P R O J E C T : 3 7 S h e f f o r d C r e s c e n t

Web: www.smlconstrcutionltd.com

1 : 1 0 0 S C A L E B A R



K E Y



EXISTING
CONSTRUCTION



PROPOSED
CONSTRUCTION





DEMOLITION



BOUNDARY LINE



SECTION CUT LINE

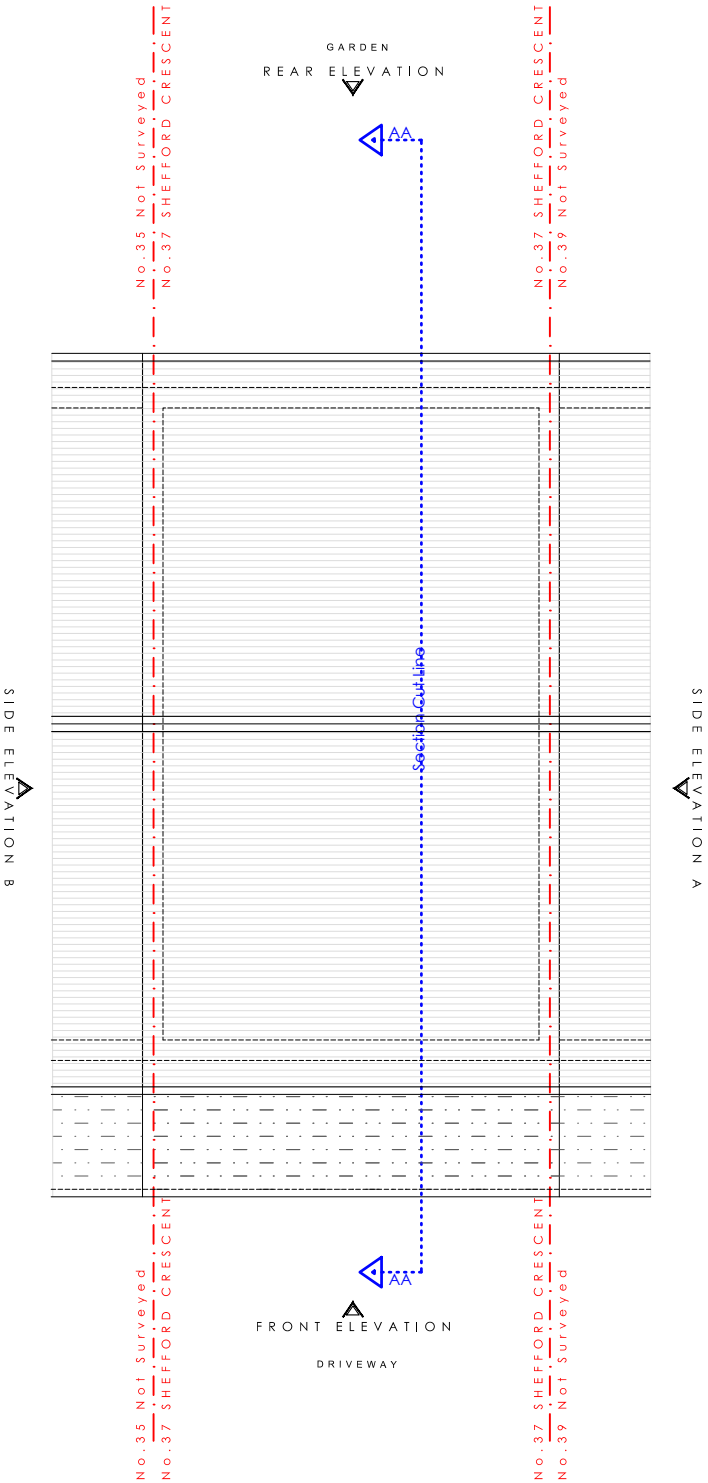 

S T A G E N o : 3

S T A G E T I T L E : P l a n n i n g

D R A W I N G S C A L E : 1 : 1 0 0 @ A 3

D R A W I N G R e f : P r E 4

D R A W I N G T I T L E : P r e - E x i s t i n g - R o o f P l a n

D A T E : 2 0 2 5 . 0 7 . 2 4

P R O J E C T : 3 7 S h e f f o r d C r e s c e n t




Tel: 0208 226 5511 | Mob: 07961 817 505


E-Mail: info@smlconstructionltd.com

Web: www.smlconstrcutionltd.com

Notes: These drawings remain the copyright of The Planning Studio and may not be reproduced or copied without written consent. Do not scale these drawings; use figure dimensions only. Any discrepancies between the drawings and the actual site conditions must be reported to The Planning Studio immediately. These drawings should be read in conjunction with the structural and mechanical & electrical engineers' drawings. Dimensions critical to the existing building works must be verified on-site before construction begins, as certain assumptions have been made due to limited accessibility and anomalies in the existing building. A detailed examination of the floor and/or roof construction has not been possible (except at the positions described), as gaining access would have caused material damage. Therefore, no statement can be made about the condition of the unexamined structure, and assumptions have been made accordingly. All information, including dimensions, is provided for Planning submission purposes only, and any further use is not permitted unless agreed to in writing by The Planning Studio. The designer is not liable for any discrepancies or issues arising from conditions not examined or verified on-site, All drawings must be verified on-site prior to construction. The designer is not liable for any discrepancies between the drawings and actual site conditions. It is the responsibility of the contractor or relevant party to ensure the accuracy of measurements and verify all details before proceeding with construction. All interior components are for illustrative purposes only.

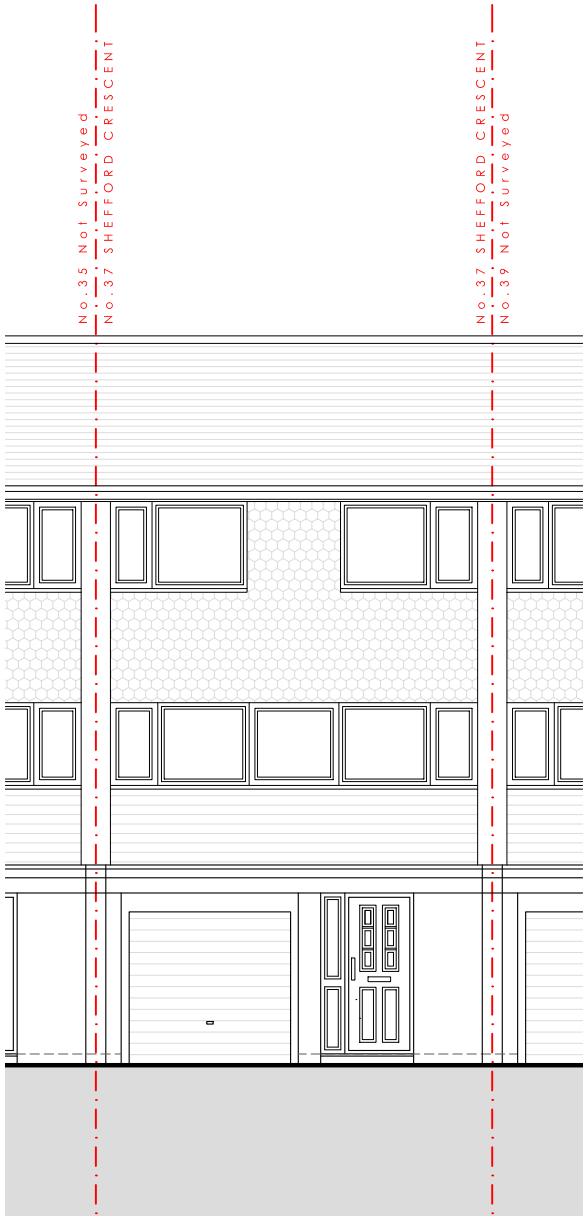

P r e - E x i s t i n g F r o n t E l e v a t i o n

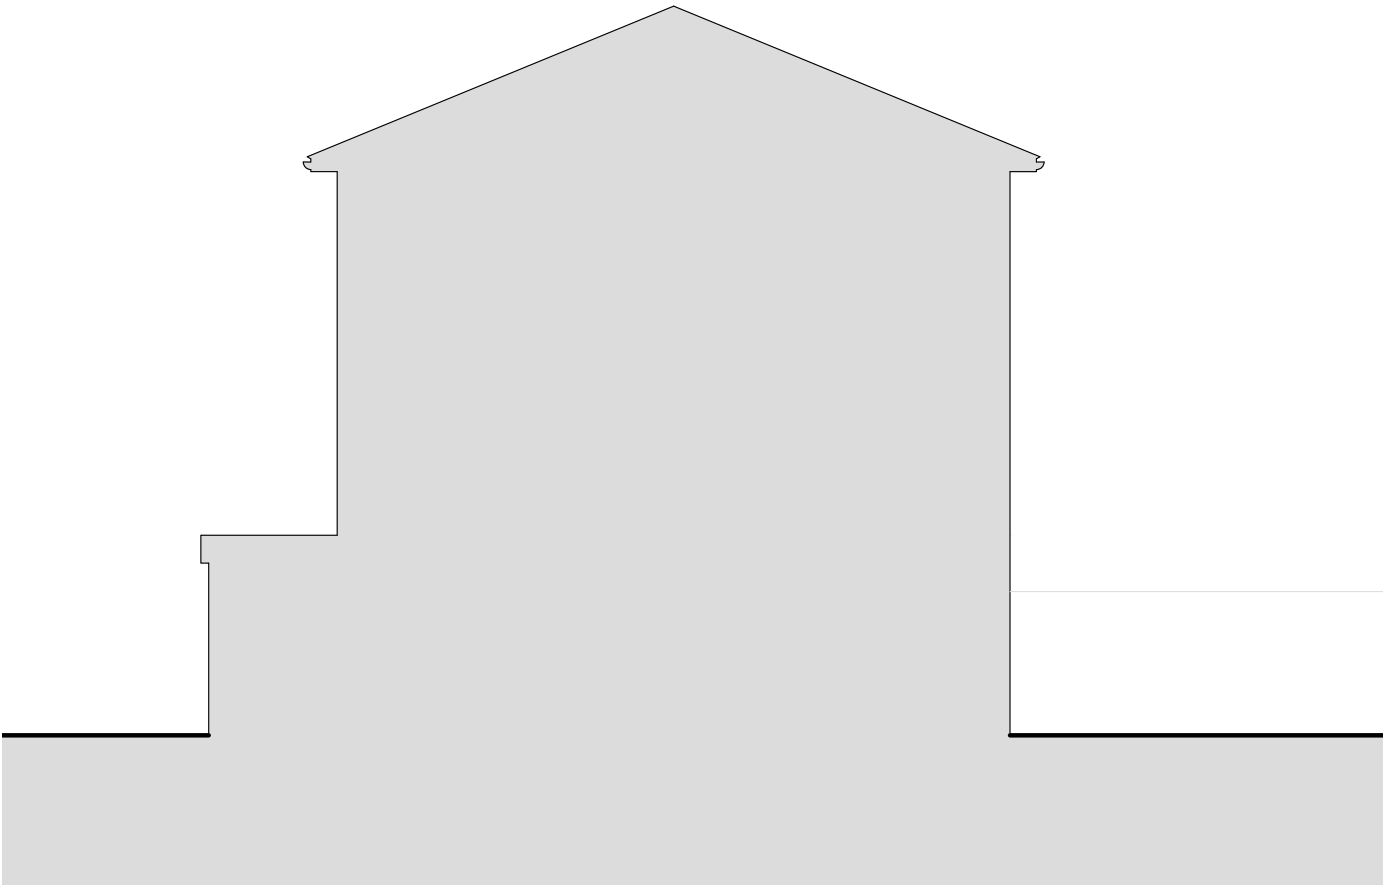

P r e - E x i s t i n g S i d e A E l e v a t i o n


STAGE No : 3

STAGE TITLE : Planning


DRAWING SCALE: 1:100@A3 **DRAWING Ref:**PrE1 **DRAWING TITLE :**Pre - Existing Elevations 1

DATE :2025.07.24 **PROJECT:**37 S h e f f o r d C r e s c e n t


Notes: These drawings remain the copyright of The Planning Studio and may not be reproduced or copied without written consent. Do not scale these drawings; use figure dimensions only. Any discrepancies between the drawings and the actual site conditions must be reported to The Planning Studio immediately. These drawings should be read in conjunction with the structural and mechanical & electrical engineers' drawings. Dimensions critical to the existing building works must be verified on-site before construction begins, as certain assumptions have been made due to limited accessibility and anomalies in the existing building. A detailed examination of the floor and/or roof construction has not been possible (except at the positions described), as gaining access would have caused material damage. Therefore, no statement can be made about the condition of the unexamined structure, and assumptions have been made accordingly. All information, including dimensions, is provided for Planning submission purposes only, and any further use is not permitted unless agreed to in writing by The Planning Studio. The designer is not liable for any discrepancies or issues arising from conditions not examined or verified on-site,All drawings must be verified on-site prior to construction. The designer is not liable for any discrepancies between the drawings and actual site conditions. It is the responsibility of the contractor or relevant party to ensure the accuracy of measurements and verify all details before proceeding with construction. All interior components are for illustrative purposes only.

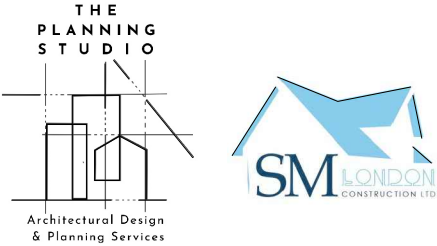

Tel: 0208 226 5511 | Mob: 07961 817 505
E-Mail: info@smlconstructionltd.com
Web: www.smlconstrcutionltd.com

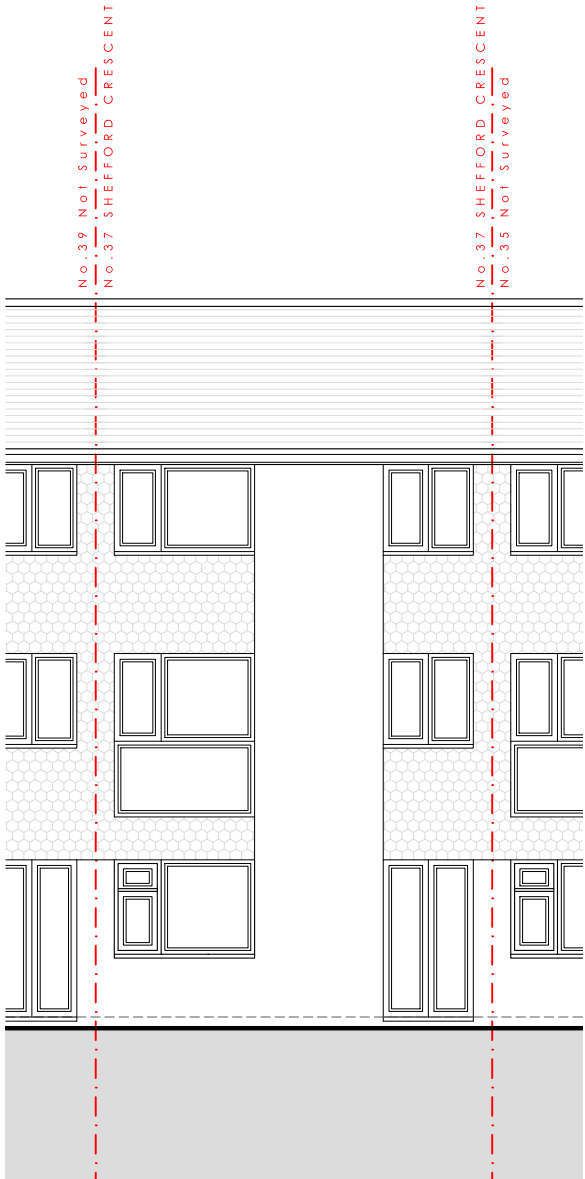

P r e - E x i s t i n g R e a r E l e v a t i o n

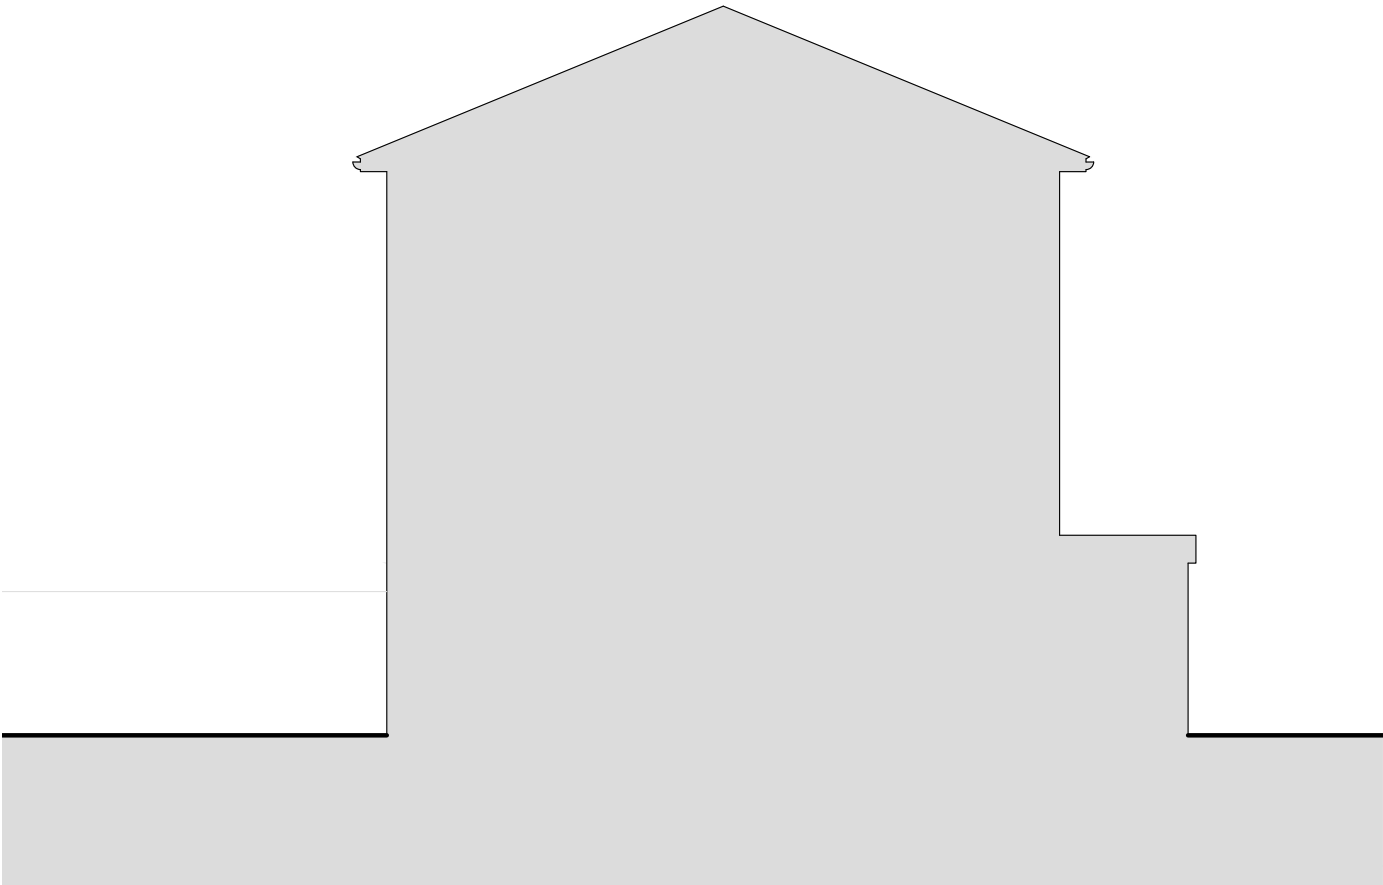


P r e - E x i s t i n g S i d e B E l e v a t i o n

STAGE No : 3

STAGE TITLE : Planning

DRAWING SCALE: 1:100@A3 **DRAWING Ref:**PrE1 **DRAWING TITLE :**Pre - Existing Elevations 2

DATE : 2 0 2 5 . 0 7 . 2 4 **PROJECT :** 3 7 S h e f f o r d C r e s c e n t

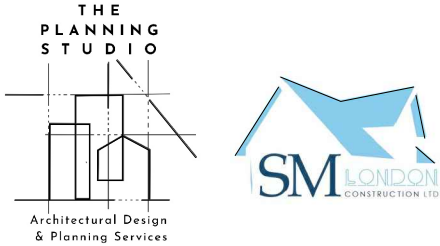

Tel: 0208 226 5511 | Mob: 07961 817 505
E-Mail: info@smlconstructionltd.com
Web: www.smlconstrcutionltd.com

Notes: These drawings remain the copyright of The Planning Studio and may not be reproduced or copied without written consent. Do not scale these drawings; use figure dimensions only. Any discrepancies between the drawings and the actual site conditions must be reported to The Planning Studio immediately. These drawings should be read in conjunction with the structural and mechanical & electrical engineers' drawings. Dimensions critical to the existing building works must be verified on-site before construction begins, as certain assumptions have been made due to limited accessibility and anomalies in the existing building. A detailed examination of the floor and/or roof construction has not been possible (except at the positions described), as gaining access would have caused material damage. Therefore, no statement can be made about the condition of the unexamined structure, and assumptions have been made accordingly. All information, including dimensions, is provided for Planning submission purposes only, and any further use is not permitted unless agreed to in writing by The Planning Studio. The designer is not liable for any discrepancies or issues arising from conditions not examined or verified on-site,All drawings must be verified on-site prior to construction. The designer is not liable for any discrepancies between the drawings and actual site conditions. It is the responsibility of the contractor or relevant party to ensure the accuracy of measurements and verify all details before proceeding with construction. All interior components are for illustrative purposes only.

1 : 1 0 0 S C A L E B A R



STAGE No : 3

STAGE TITLE : Planning

DRAWING SCALE: 1:100@A3 DRAWING Ref:PrES1 DRAWING TITLE :Pre - Existing Section 1

DATE : 2025.07.24 PROJECT : 37 S h e f f o r d C r e s c e n t

Notes: These drawings remain the copyright of The Planning Studio and may not be reproduced or copied without written consent. Do not scale these drawings; use figure dimensions only. Any discrepancies between the drawings and the actual site conditions must be reported to The Planning Studio immediately. These drawings should be read in conjunction with the structural and mechanical & electrical engineers' drawings. Dimensions critical to the existing building works must be verified on-site before construction begins, as certain assumptions have been made due to limited accessibility and anomalies in the existing building. A detailed examination of the floor and/or roof construction has not been possible (except at the positions described), as gaining access would have caused material damage. Therefore, no statement can be made about the condition of the unexamined structure, and assumptions have been made accordingly. All information, including dimensions, is provided for Planning submission purposes only, and any further use is not permitted unless agreed to in writing by The Planning Studio. The designer is not liable for any discrepancies or issues arising from conditions not examined or verified on-site,All drawings must be verified on-site prior to construction. The designer is not liable for any discrepancies between the drawings and actual site conditions. It is the responsibility of the contractor or relevant party to ensure the accuracy of measurements and verify all details before proceeding with construction. All interior components are for illustrative purposes only.



Tel: 0208 226 5511 | Mob: 07961 817 505
E-Mail: info@smlconstructionltd.com
Web: www.smlconstrcutionltd.com

EXISTING
CONSTRUCTION



PROPOSED
CONSTRUCTION



DEMOLITION

 BOUNDARY LINE

SECTION CUT LINE



Notes: These drawings remain the copyright of The Planning Studio and may not be reproduced or copied without written consent. Do not scale these drawings; use figure dimensions only. Any discrepancies between the drawings and the actual site conditions must be reported to The Planning Studio immediately. These drawings should be read in conjunction with the structural and mechanical & electrical engineers' drawings. Dimensions critical to the existing building works must be verified on-site before construction begins, as certain assumptions have been made due to limited accessibility and anomalies in the existing building. A detailed examination of the floor and/or roof construction has not been possible (except at the positions described), as gaining access would have caused material damage. Therefore, no statement can be made about the condition of the unexamined structure, and assumptions have been made accordingly. All information, including dimensions, is provided for Planning submission purposes only, and any further use is not permitted unless agreed to in writing by The Planning Studio. The designer is not liable for any discrepancies or issues arising from conditions not examined or verified on-site. All drawings must be verified on-site prior to construction. The designer is not liable for any discrepancies between the drawings and actual site conditions. It is the responsibility of the contractor or relevant party to ensure the accuracy of measurements and verify all details before proceeding with construction. All interior components are for illustrative purposes only.

Web: www.smlconstrcutionltd.com

EXISTING
CONSTRUCTION



PROPOSED
CONSTRUCTION



DEMOLITION

 BOUNDARY LINE

SECTION CUT LINE



Notes: These drawings remain the copyright of The Planning Studio and may not be reproduced or copied without written consent. Do not scale these drawings; use figure dimensions only. Any discrepancies between the drawings and the actual site conditions must be reported to The Planning Studio immediately. These drawings should be read in conjunction with the structural and mechanical & electrical engineers' drawings. Dimensions critical to the existing building works must be verified on-site before construction begins, as certain assumptions have been made due to limited accessibility and anomalies in the existing building. A detailed examination of the floor and/or roof construction has not been possible (except at the positions described), as gaining access would have caused material damage. Therefore, no statement can be made about the condition of the unexamined structure, and assumptions have been made accordingly. All information, including dimensions, is provided for Planning submission purposes only, and any further use is not permitted unless agreed to in writing by The Planning Studio. The designer is not liable for any discrepancies or issues arising from conditions not examined or verified on-site. All drawings must be verified on-site prior to construction. The designer is not liable for any discrepancies between the drawings and actual site conditions. It is the responsibility of the contractor or relevant party to ensure the accuracy of measurements and verify all details before proceeding with construction. All interior components are for illustrative purposes only.

Web: www.smlconstrcutionltd.com

1 : 1 0 0 S C A L E B A R

0m246810m

KEY

EXISTING
CONSTRUCTION


PROPOSED
CONSTRUCTION

DEMOLITION

BOUNDARY LINE

SECTION CUT LINE

COMPASS

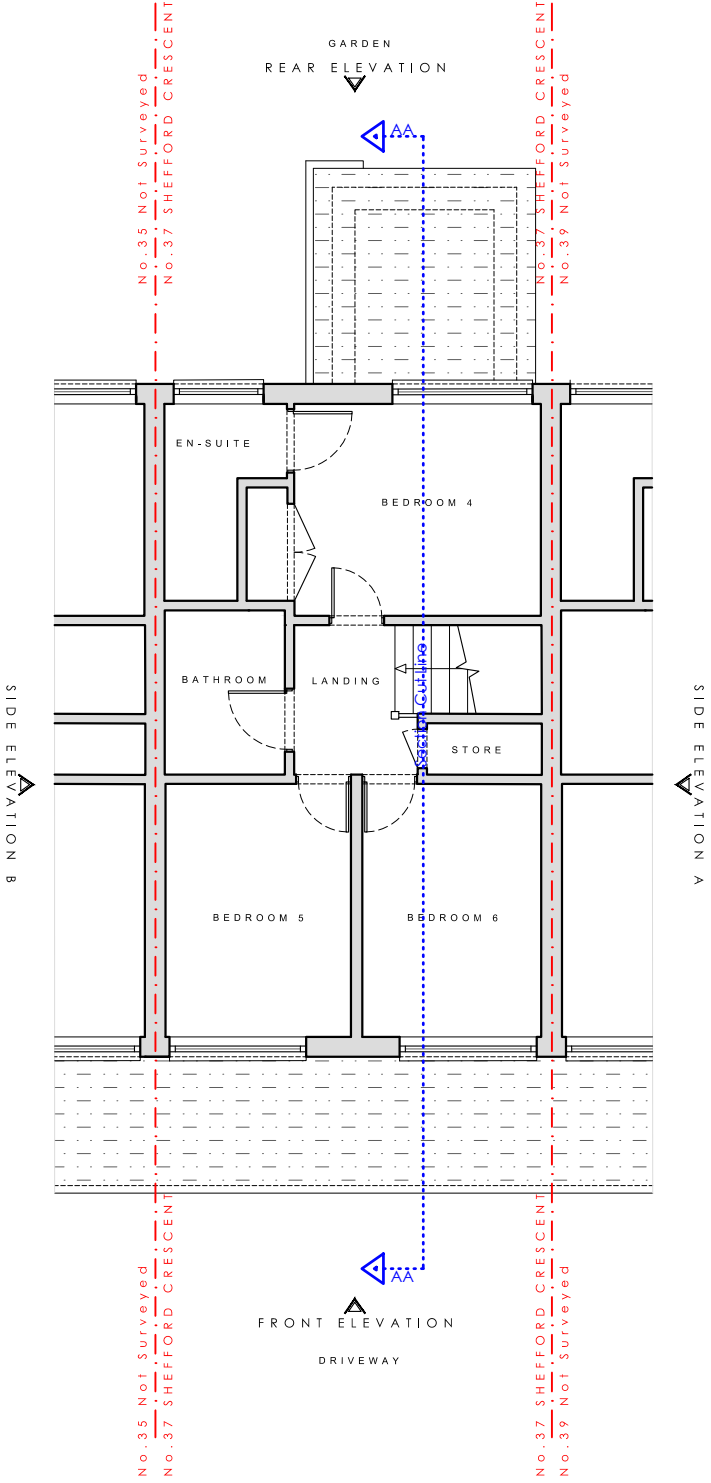

STAGE No : 3

STAGE TITLE : Planning

DRAWING SCALE: 1:100@A3 DRAWING Ref:E3 DRAWING TITLE :Existing - Second Floor Plan

DATE : 2025.07.24 PROJECT : 37 Shefford Crescent

Notes: These drawings remain the copyright of The Planning Studio and may not be reproduced or copied without written consent. Do not scale these drawings; use figure dimensions only. Any discrepancies between the drawings and the actual site conditions must be reported to The Planning Studio immediately. These drawings should be read in conjunction with the structural and mechanical & electrical engineers' drawings. Dimensions critical to the existing building works must be verified on-site before construction begins, as certain assumptions have been made due to limited accessibility and anomalies in the existing building. A detailed examination of the floor and/or roof construction has not been possible (except at the positions described), as gaining access would have caused material damage. Therefore, no statement can be made about the condition of the unexamined structure, and assumptions have been made accordingly. All information, including dimensions, is provided for Planning submission purposes only, and any further use is not permitted unless agreed to in writing by The Planning Studio. The designer is not liable for any discrepancies or issues arising from conditions not examined or verified on-site, All drawings must be verified on-site prior to construction. The designer is not liable for any discrepancies between the drawings and actual site conditions. It is the responsibility of the contractor or relevant party to ensure the accuracy of measurements and verify all details before proceeding with construction. All interior components are for illustrative purposes only.

THE
PLANNING
STUDIO

Architectural Design
& Planning Services

SM LONDON

CONSTRUCTION LTD

Tel: 0208 226 5511 | Mob: 07961 817 505
E-Mail: info@smlconstructionltd.com
Web: www.smlconstrcutionltd.com

EXISTING
CONSTRUCTION



PROPOSED
CONSTRUCTION





DEMOLITION




BOUNDARY LINE

SECTION CUT LINE

 

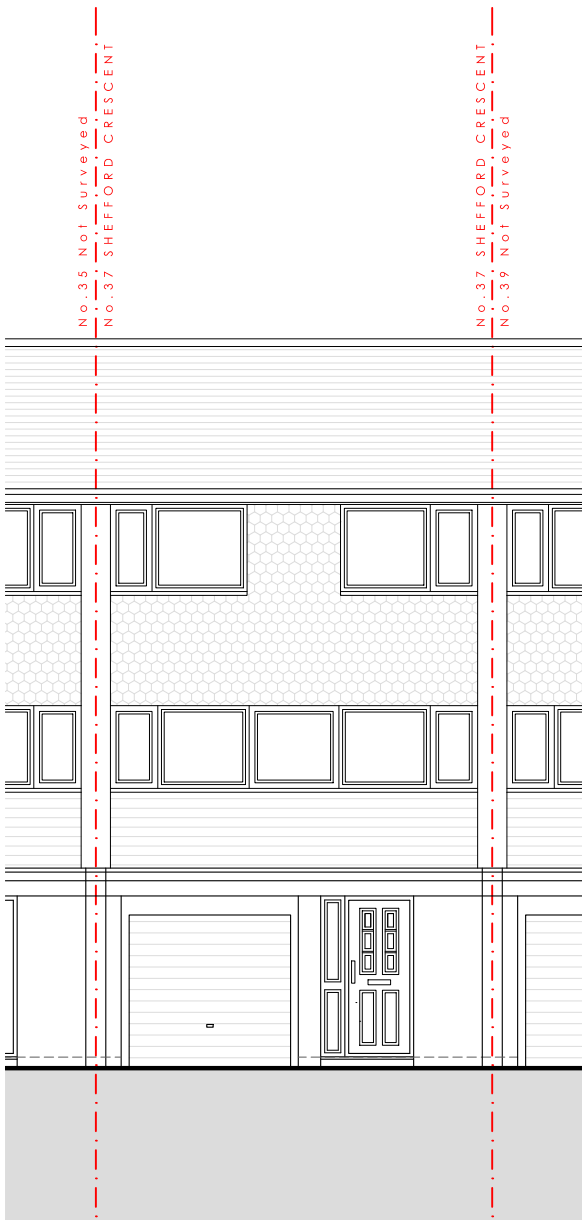

Existing Front Elevation

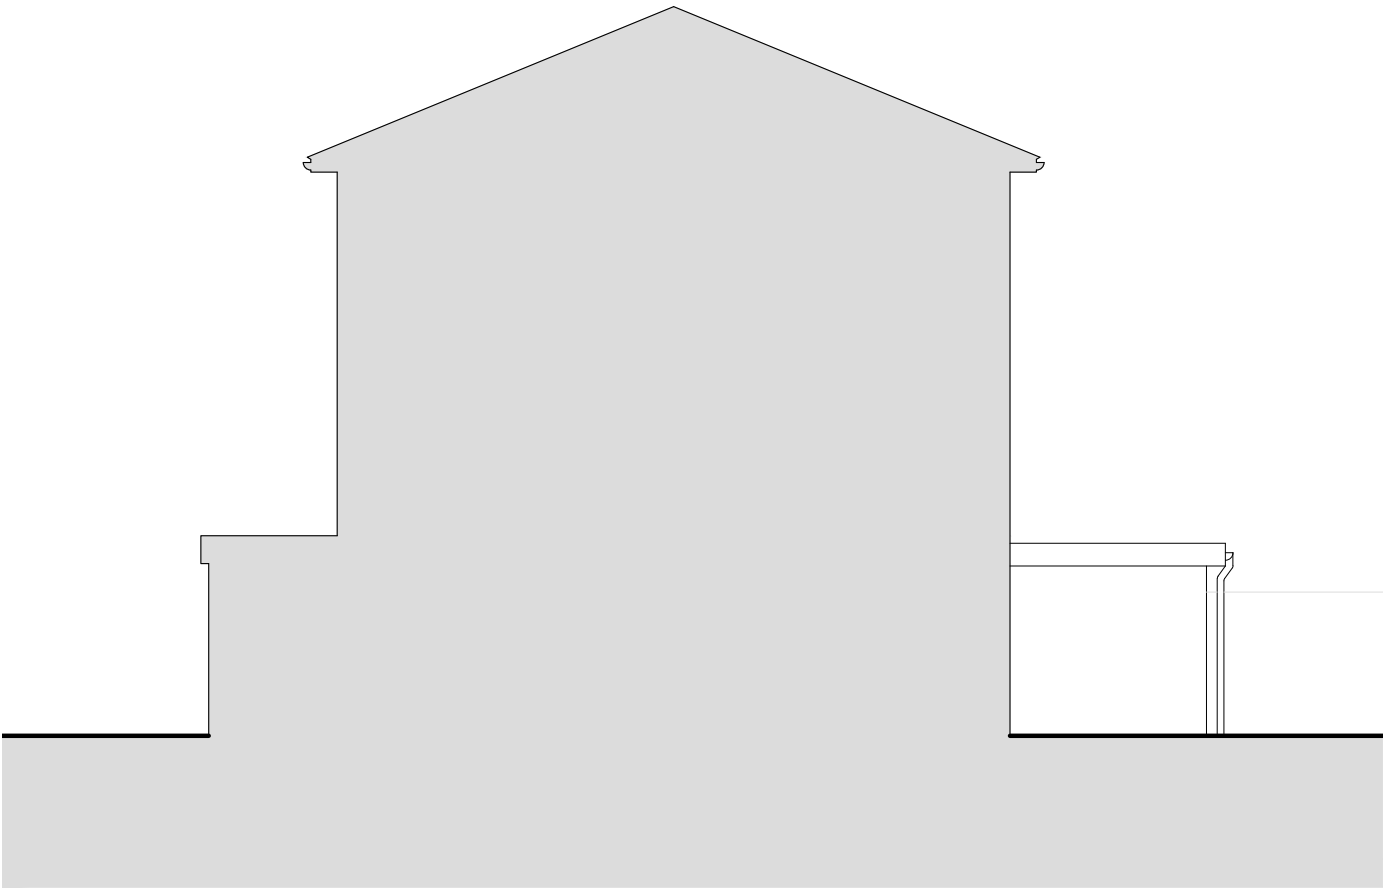


Existing Side A Elevation

STAGE No : 3

STAGE TITLE : Planning


DRAWING SCALE: 1:100 @A3 DRAWING Ref:EE1 DRAWING TITLE :Existing Elevations 1

DATE : 2025.07.24 PROJECT : 37 Shefford Crescent

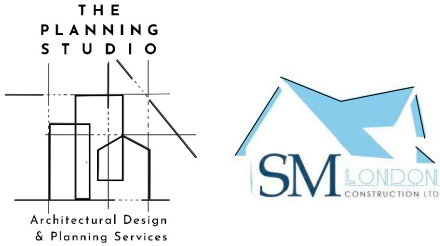


Tel: 0208 226 5511 | Mob: 07961 817 505
E-Mail: info@smlconstructionltd.com
Web: www.smlconstructionltd.com

Notes: These drawings remain the copyright of The Planning Studio and may not be reproduced or copied without written consent. Do not scale these drawings; use figure dimensions only. Any discrepancies between the drawings and the actual site conditions must be reported to The Planning Studio immediately. These drawings should be read in conjunction with the structural and mechanical & electrical engineers' drawings. Dimensions critical to the existing building works must be verified on-site before construction begins, as certain assumptions have been made due to limited accessibility and anomalies in the existing building. A detailed examination of the floor and/or roof construction has not been possible (except at the positions described), as gaining access would have caused material damage. Therefore, no statement can be made about the condition of the unexamined structure, and assumptions have been made accordingly. All information, including dimensions, is provided for Planning submission purposes only, and any further use is not permitted unless agreed to in writing by The Planning Studio. The designer is not liable for any discrepancies or issues arising from conditions not examined or verified on-site, All drawings must be verified on-site prior to construction. The designer is not liable for any discrepancies between the drawings and actual site conditions. It is the responsibility of the contractor or relevant party to ensure the accuracy of measurements and verify all details before proceeding with construction. All interior components are for illustrative purposes only.

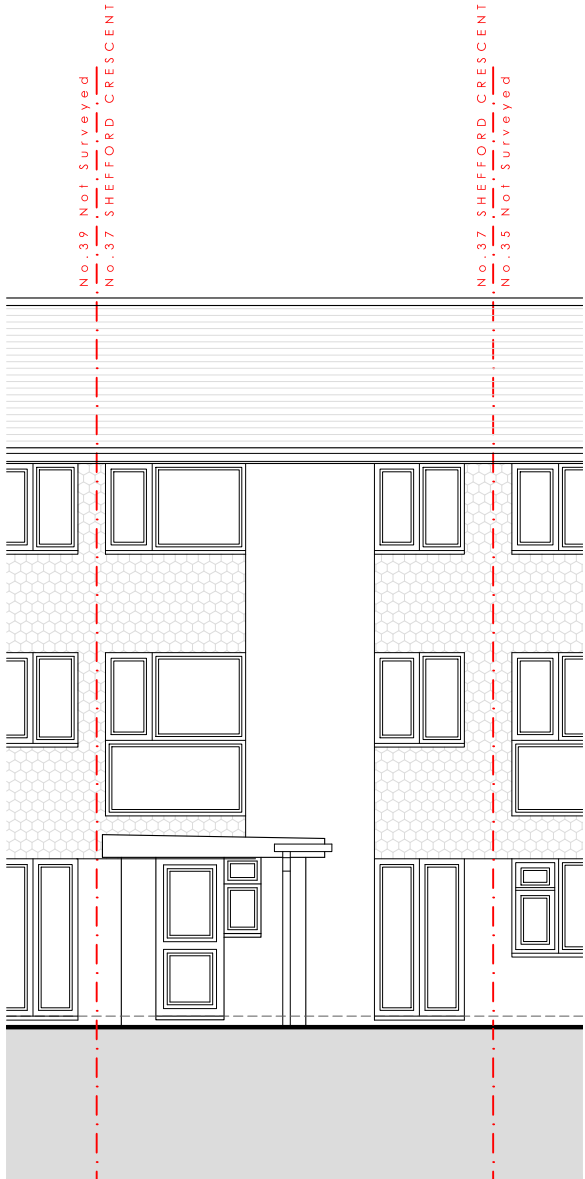

Existing Rear Elevation

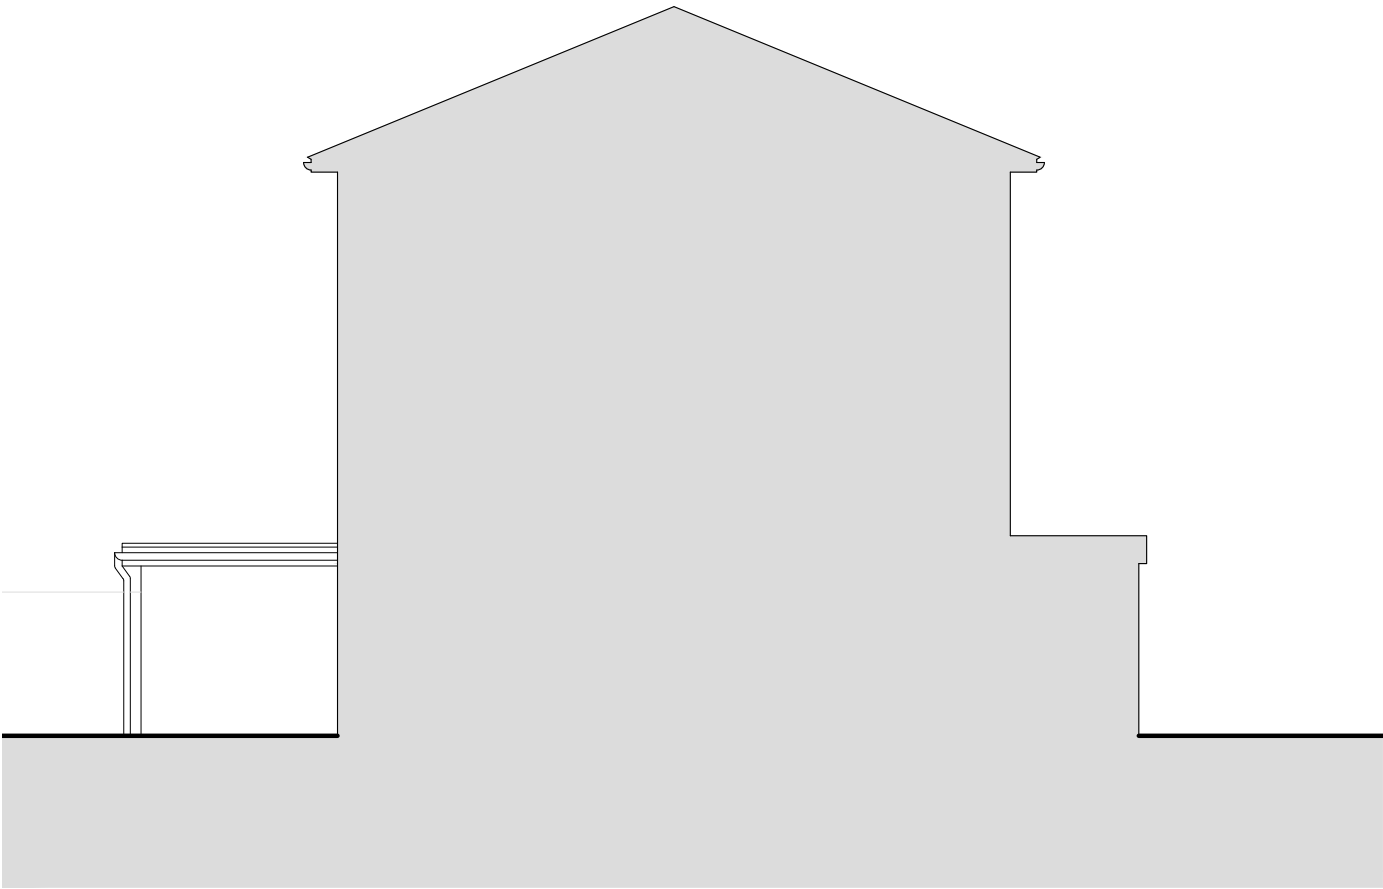

Existing Side B Elevation


STAGE No : 3

STAGE TITLE : Planning

DRAWING SCALE: 1:100 @A3 DRAWING Ref:EE2 DRAWING TITLE :Existing Elevations 2

DATE : 2025.07.24 PROJECT : 37 Shefford Crescent

Notes: These drawings remain the copyright of The Planning Studio and may not be reproduced or copied without written consent. Do not scale these drawings; use figure dimensions only. Any discrepancies between the drawings and the actual site conditions must be reported to The Planning Studio immediately. These drawings should be read in conjunction with the structural and mechanical & electrical engineers' drawings. Dimensions critical to the existing building works must be verified on-site before construction begins, as certain assumptions have been made due to limited accessibility and anomalies in the existing building. A detailed examination of the floor and/or roof construction has not been possible (except at the positions described), as gaining access would have caused material damage. Therefore, no statement can be made about the condition of the unexamined structure, and assumptions have been made accordingly. All information, including dimensions, is provided for Planning submission purposes only, and any further use is not permitted unless agreed to in writing by The Planning Studio. The designer is not liable for any discrepancies or issues arising from conditions not examined or verified on-site,All drawings must be verified on-site prior to construction. The designer is not liable for any discrepancies between the drawings and actual site conditions. It is the responsibility of the contractor or relevant party to ensure the accuracy of measurements and verify all details before proceeding with construction. All interior components are for illustrative purposes only.

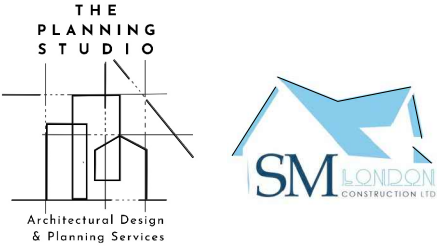

Tel: 0208 226 5511 | Mob: 07961 817 505
E-Mail: info@smlconstructionltd.com
Web: www.smlconstructionltd.com

1 : 1 0 0 S C A L E B A R



STAGE No : 3

STAGE TITLE : Planning

DRAWING SCALE: 1:100 @A3 DRAWING Ref:ES1 DRAWING TITLE :Existing Section 1

DATE : 2025.07.24 PROJECT :37 S h e f f o r d C r e s c e n t


Notes: These drawings remain the copyright of The Planning Studio and may not be reproduced or copied without written consent. Do not scale these drawings; use figure dimensions only. Any discrepancies between the drawings and the actual site conditions must be reported to The Planning Studio immediately. These drawings should be read in conjunction with the structural and mechanical & electrical engineers' drawings. Dimensions critical to the existing building works must be verified on-site before construction begins, as certain assumptions have been made due to limited accessibility and anomalies in the existing building. A detailed examination of the floor and/or roof construction has not been possible (except at the positions described), as gaining access would have caused material damage. Therefore, no statement can be made about the condition of the unexamined structure, and assumptions have been made accordingly. All information, including dimensions, is provided for Planning submission purposes only, and any further use is not permitted unless agreed to in writing by The Planning Studio. The designer is not liable for any discrepancies or issues arising from conditions not examined or verified on-site,All drawings must be verified on-site prior to construction. The designer is not liable for any discrepancies between the drawings and actual site conditions. It is the responsibility of the contractor or relevant party to ensure the accuracy of measurements and verify all details before proceeding with construction. All interior components are for illustrative purposes only.



Tel: 0208 226 5511 | Mob: 07961 817 505
E-Mail: info@smlconstructionltd.com
Web: www.smlconstrcutionltd.com



- No. KEY :
1. Wall construction to match Existing.
 2. uPVC/Aluminum window system to match existing.
 3. uPVC/Door system to match existing.
 4. Flat roof with associated matching gutter system.

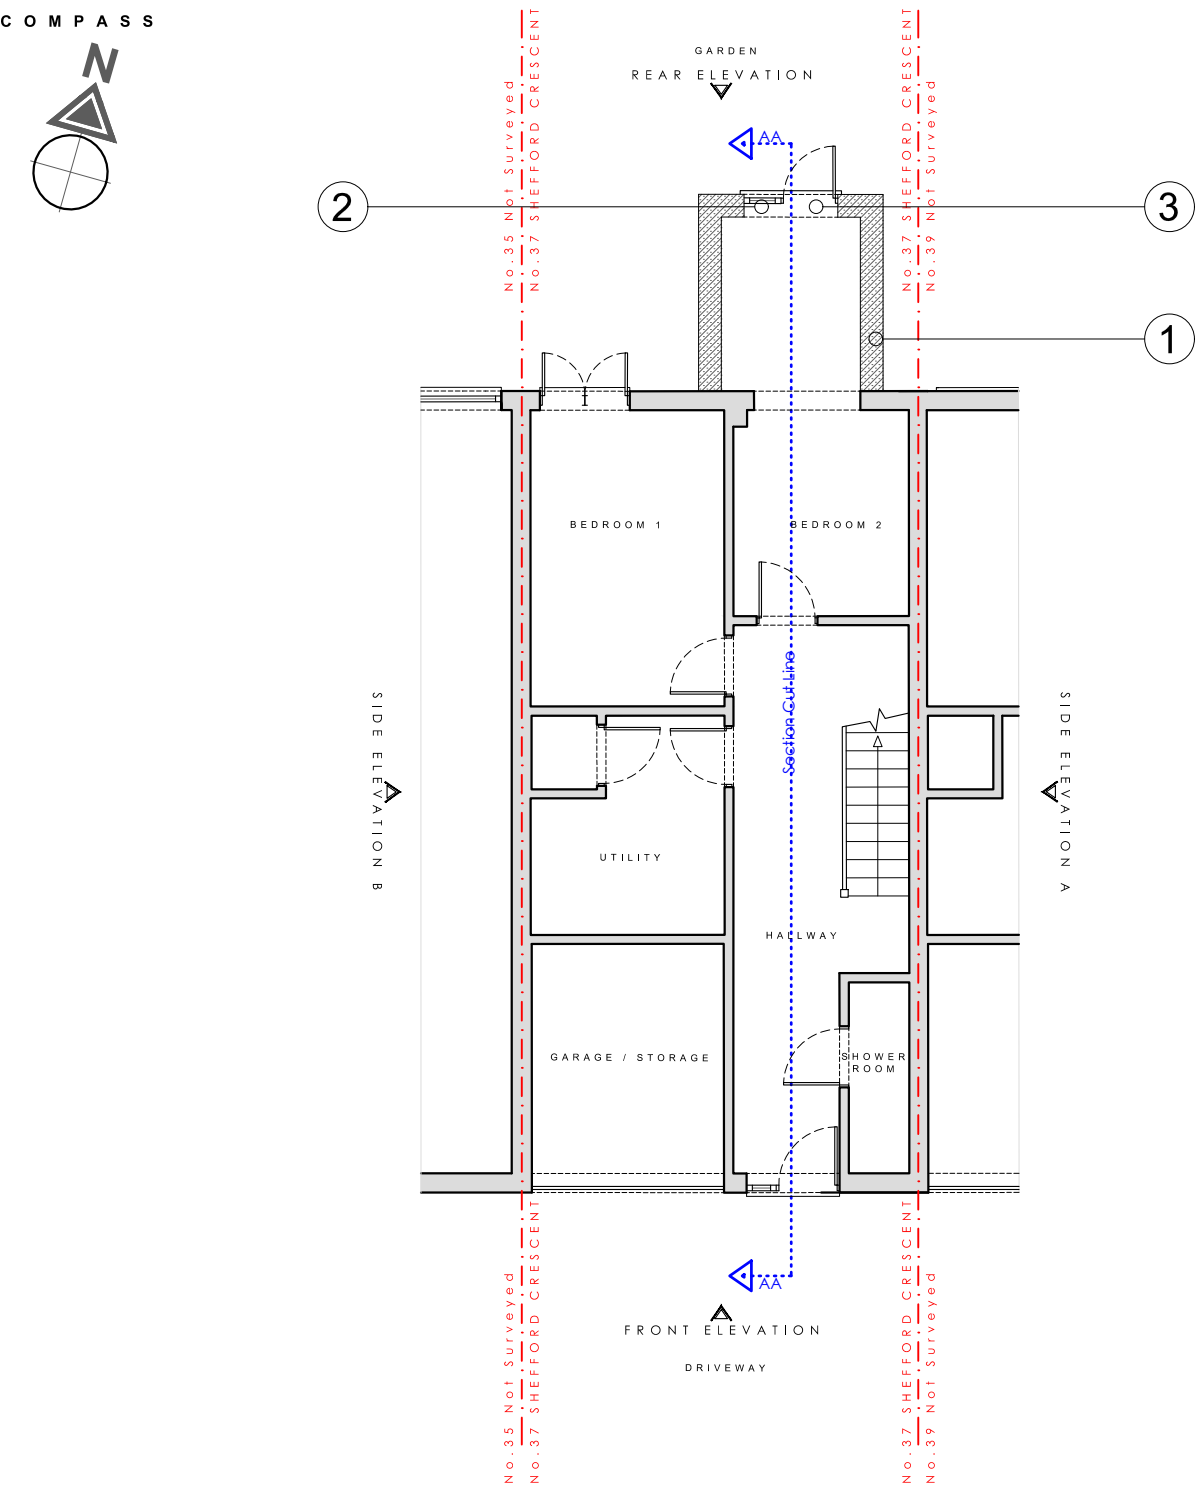


STAGE No : 3

STAGE TITLE : Planning

DRAWING SCALE: 1:100 @ A3 DRAWING Ref: P1 DRAWING TITLE : Proposed - Ground Floor Plan

DATE : 2025.07.24 PROJECT : 37 Shefford Crescent

Notes: These drawings remain the copyright of The Planning Studio and may not be reproduced or copied without written consent. Do not scale these drawings; use figure dimensions only. Any discrepancies between the drawings and the actual site conditions must be reported to The Planning Studio immediately. These drawings should be read in conjunction with the structural and mechanical & electrical engineers' drawings. Dimensions critical to the existing building works must be verified on-site before construction begins, as certain assumptions have been made due to limited accessibility and anomalies in the existing building. A detailed examination of the floor and/or roof construction has not been possible (except at the positions described), as gaining access would have caused material damage. Therefore, no statement can be made about the condition of the unexamined structure, and assumptions have been made accordingly. All information, including dimensions, is provided for Planning submission purposes only, and any further use is not permitted unless agreed to in writing by The Planning Studio. The designer is not liable for any discrepancies or issues arising from conditions not examined or verified on-site, All drawings must be verified on-site prior to construction. The designer is not liable for any discrepancies between the drawings and actual site conditions. It is the responsibility of the contractor or relevant party to ensure the accuracy of measurements and verify all details before proceeding with construction. All interior components are for illustrative purposes only.

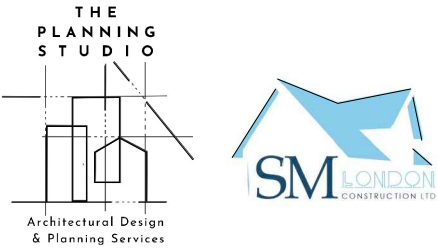

Tel: 0208 226 5511 | Mob: 07961 817 505
E-Mail: info@smlconstructionltd.com
Web: www.smlconstructionltd.com

1 : 1 0 0 S C A L E B A R



K E Y



EXISTING
CONSTRUCTION



PROPOSED
CONSTRUCTION



DEMOLITION



BOUNDARY LINE





SECTION CUT LINE

PROPOSED GROSS INTERNAL AREA : 4.2m²

No.KEY:

1. Wall construction to match Existing.
2. uPVC/Aluminum window system to match existing.
3. uPVC/Door system to match existing.
4. Flat roof with associated matching gutter system.

C O M P A S S

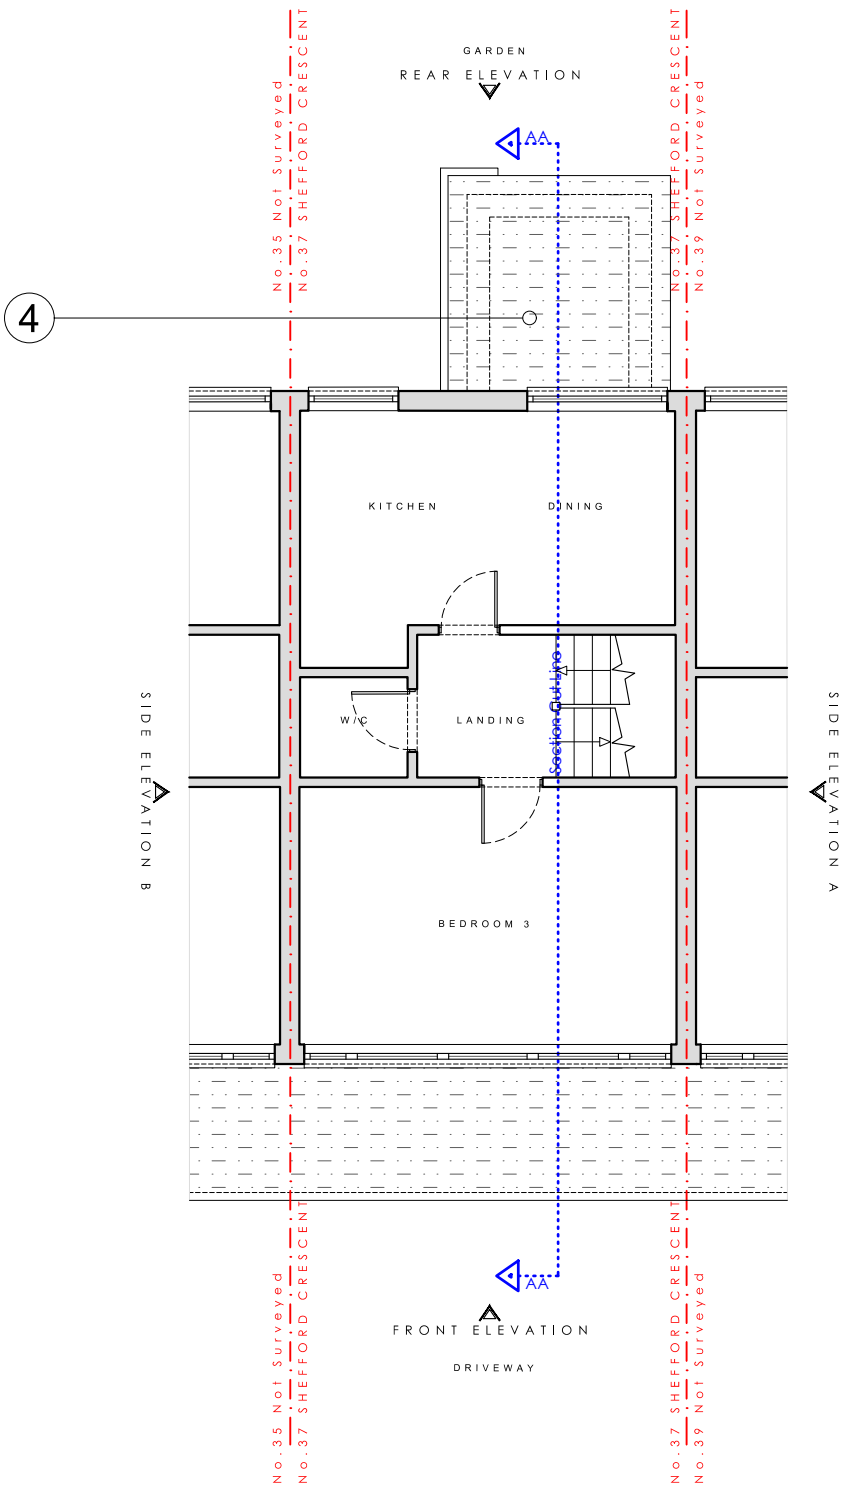 

S T A G E N o : 3

S T A G E T I T L E : P l a n n i n g

D R A W I N G S C A L E : 1 : 1 0 0 @ A 3

D R A W I N G R e f : P 2

D R A W I N G T I T L E : P r o p o s e d - F i r s t F l o o r P l a n

D A T E : 2 0 2 5 . 0 7 . 2 4

P R O J E C T : 3 7 S h e f f o r d C r e s c e n t



Tel: 0208 226 5511 | Mob: 07961 817 505

E-Mail: info@smlconstructionltd.com

Web: www.smlconstructionltd.com

Notes: These drawings remain the copyright of The Planning Studio and may not be reproduced or copied without written consent. Do not scale these drawings; use figure dimensions only. Any discrepancies between the drawings and the actual site conditions must be reported to The Planning Studio immediately. These drawings should be read in conjunction with the structural and mechanical & electrical engineers' drawings. Dimensions critical to the existing building works must be verified on-site before construction begins, as certain assumptions have been made due to limited accessibility and anomalies in the existing building. A detailed examination of the floor and/or roof construction has not been possible (except at the positions described), as gaining access would have caused material damage. Therefore, no statement can be made about the condition of the unexamined structure, and assumptions have been made accordingly. All information, including dimensions, is provided for Planning submission purposes only, and any further use is not permitted unless agreed to in writing by The Planning Studio. The designer is not liable for any discrepancies or issues arising from conditions not examined or verified on-site, All drawings must be verified on-site prior to construction. The designer is not liable for any discrepancies between the drawings and actual site conditions. It is the responsibility of the contractor or relevant party to ensure the accuracy of measurements and verify all details before proceeding with construction. All interior components are for illustrative purposes only.

1 : 1 0 0 S C A L E B A R



K E Y



EXISTING
CONSTRUCTION



PROPOSED
CONSTRUCTION



DEMOLITION



BOUNDARY LINE




SECTION CUT LINE

PROPOSED GROSS INTERNAL AREA : 4.2m²

No.KEY:

1. Wall construction to match Existing.
2. uPVC/Aluminum window system to match existing.
3. uPVC/Door system to match existing.
4. Flat roof with associated matching gutter system.

C O M P A S S

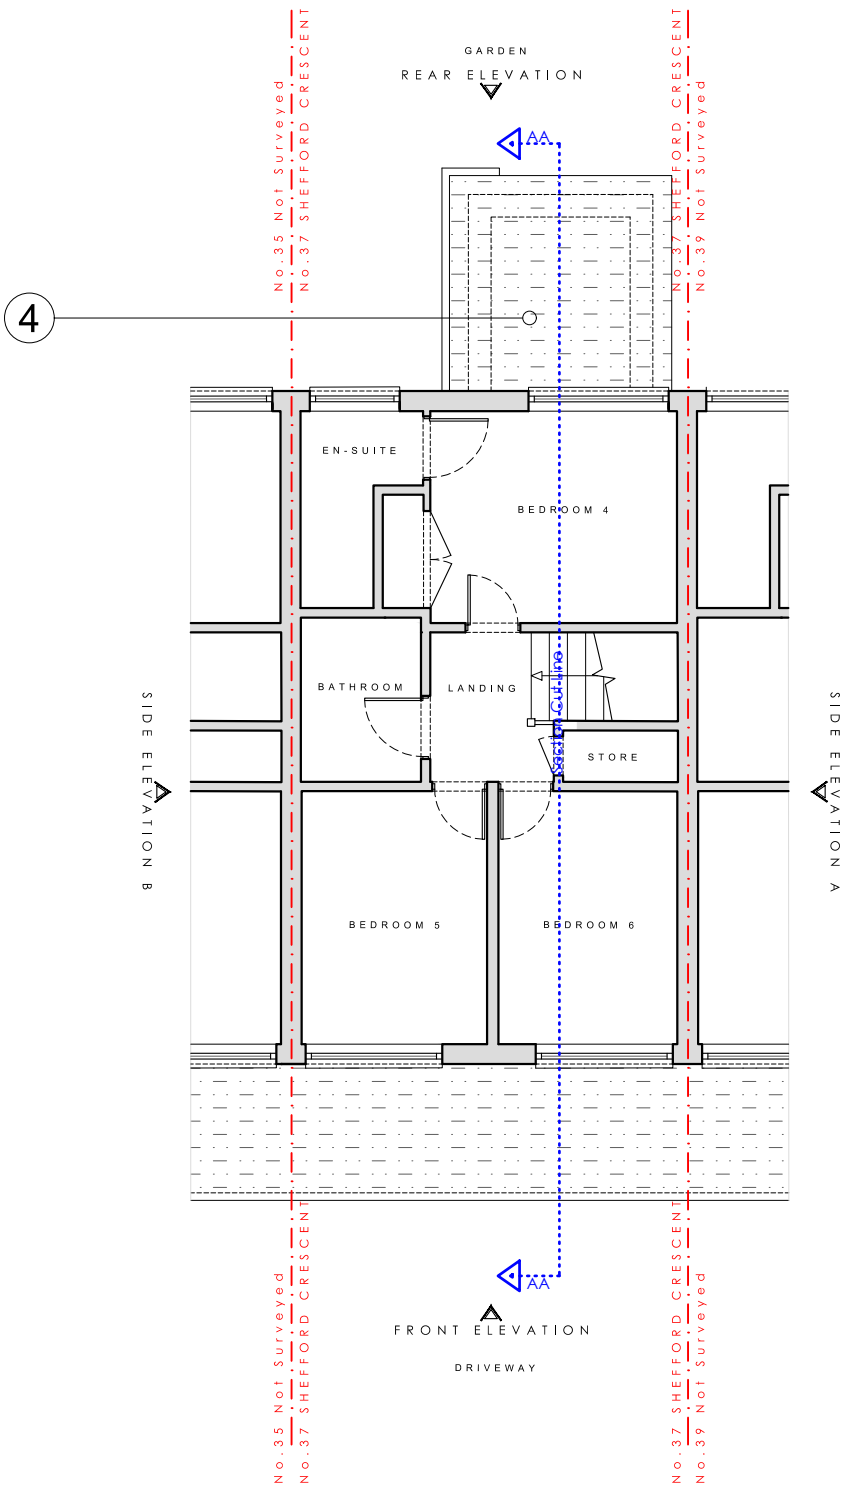

S T A G E N o : 3

S T A G E T I T L E : P l a n n i n g

D R A W I N G S C A L E : 1 : 1 0 0 @ A 3

D R A W I N G R e f : P 3

D R A W I N G T I T L E : P r o p o s e d - S e c o n d F l o o r P l a n

D A T E : 2 0 2 5 . 0 7 . 2 4

P R O J E C T : 3 7 S h e f f o r d C r e s c e n t



Tel: 0208 226 5511 | Mob: 07961 817 505

E-Mail: info@smlconstructionltd.com

Web: www.smlconstructionltd.com

Notes: These drawings remain the copyright of The Planning Studio and may not be reproduced or copied without written consent. Do not scale these drawings; use figure dimensions only. Any discrepancies between the drawings and the actual site conditions must be reported to The Planning Studio immediately. These drawings should be read in conjunction with the structural and mechanical & electrical engineers' drawings. Dimensions critical to the existing building works must be verified on-site before construction begins, as certain assumptions have been made due to limited accessibility and anomalies in the existing building. A detailed examination of the floor and/or roof construction has not been possible (except at the positions described), as gaining access would have caused material damage. Therefore, no statement can be made about the condition of the unexamined structure, and assumptions have been made accordingly. All information, including dimensions, is provided for Planning submission purposes only, and any further use is not permitted unless agreed to in writing by The Planning Studio. The designer is not liable for any discrepancies or issues arising from conditions not examined or verified on-site, All drawings must be verified on-site prior to construction. The designer is not liable for any discrepancies between the drawings and actual site conditions. It is the responsibility of the contractor or relevant party to ensure the accuracy of measurements and verify all details before proceeding with construction. All interior components are for illustrative purposes only.

1 : 1 0 0 S C A L E B A R



K E Y



EXISTING
CONSTRUCTION



PROPOSED
CONSTRUCTION



DEMOLITION



BOUNDARY LINE




SECTION CUT LINE

PROPOSED GROSS INTERNAL AREA : 4.2 m²

No. KEY :

1. Wall construction to match Existing.
2. uPVC/Aluminum window system to match existing.
3. uPVC/Door system to match existing.
4. Flat roof with associated matching gutter system.

C O M P A S S

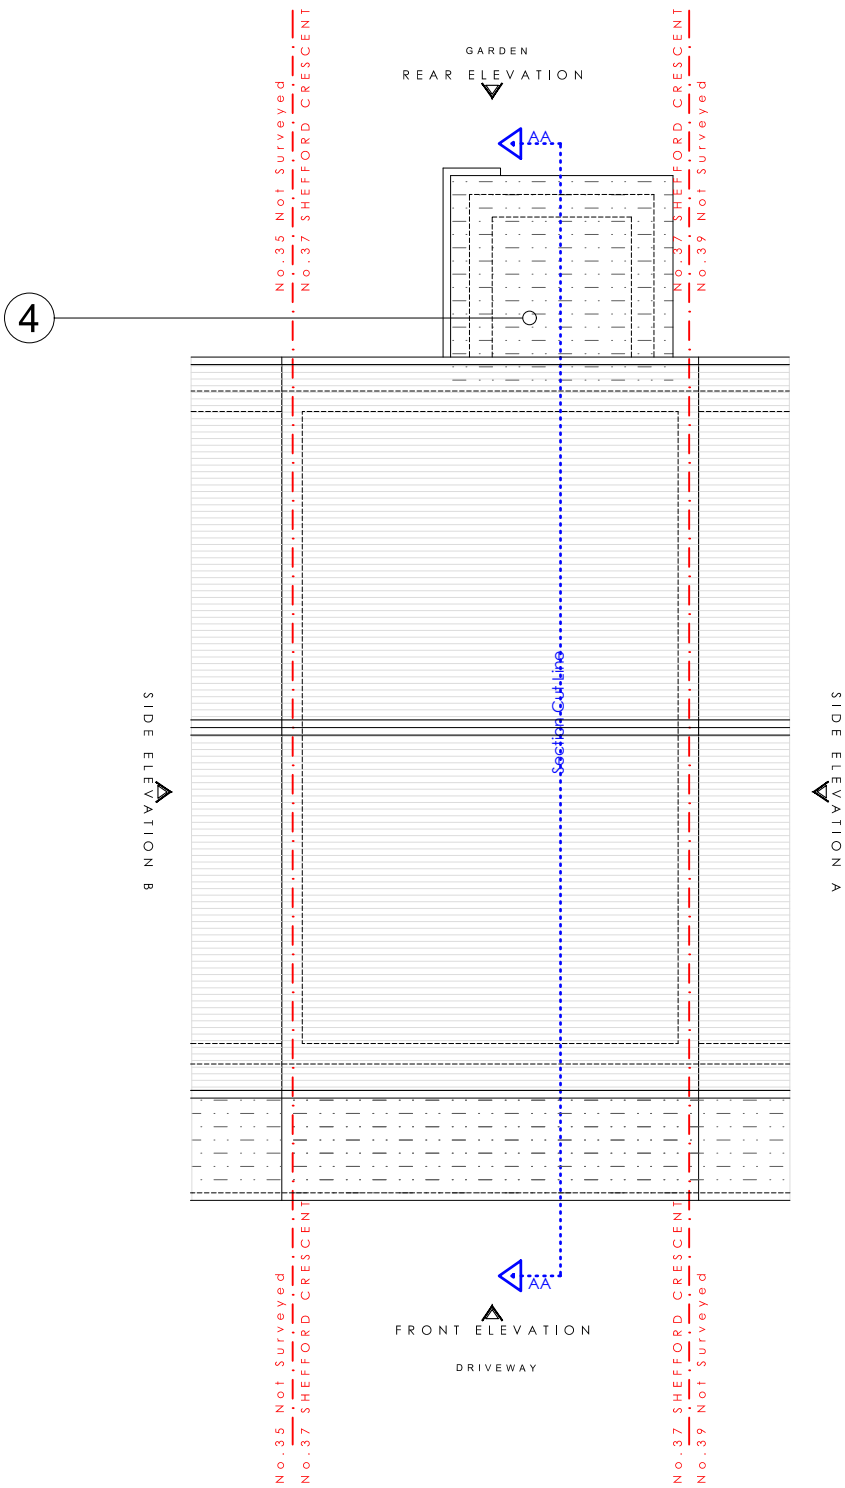

S T A G E N o : 3

S T A G E T I T L E : P l a n n i n g

D R A W I N G S C A L E : 1 : 1 0 0 @ A 3

D R A W I N G R e f : P 4

D R A W I N G T I T L E : P r o p o s e d - R o o f P l a n

D A T E : 2 0 2 5 . 0 7 . 2 4

P R O J E C T : 3 7 S h e f f o r d C r e s c e n t



Tel: 0208 226 5511 | Mob: 07961 817 505

E-Mail: info@smlconstructionltd.com

Web: www.smlconstructionltd.com

Notes: These drawings remain the copyright of The Planning Studio and may not be reproduced or copied without written consent. Do not scale these drawings; use figure dimensions only. Any discrepancies between the drawings and the actual site conditions must be reported to The Planning Studio immediately. These drawings should be read in conjunction with the structural and mechanical & electrical engineers' drawings. Dimensions critical to the existing building works must be verified on-site before construction begins, as certain assumptions have been made due to limited accessibility and anomalies in the existing building. A detailed examination of the floor and/or roof construction has not been possible (except at the positions described), as gaining access would have caused material damage. Therefore, no statement can be made about the condition of the unexamined structure, and assumptions have been made accordingly. All information, including dimensions, is provided for Planning submission purposes only, and any further use is not permitted unless agreed to in writing by The Planning Studio. The designer is not liable for any discrepancies or issues arising from conditions not examined or verified on-site, All drawings must be verified on-site prior to construction. The designer is not liable for any discrepancies between the drawings and actual site conditions. It is the responsibility of the contractor or relevant party to ensure the accuracy of measurements and verify all details before proceeding with construction. All interior components are for illustrative purposes only.


1 : 1 0 0 S C A L E B A R



PROPOSED GROSS INTERNAL AREA : 4.2m²

No. KEY :

- 1. Wall construction to match Existing.
- 2. uPVC/Aluminum window system to match existing.
- 3. uPVC/Door system to match existing.
- 4. Flat roof with associated matching gutter system.

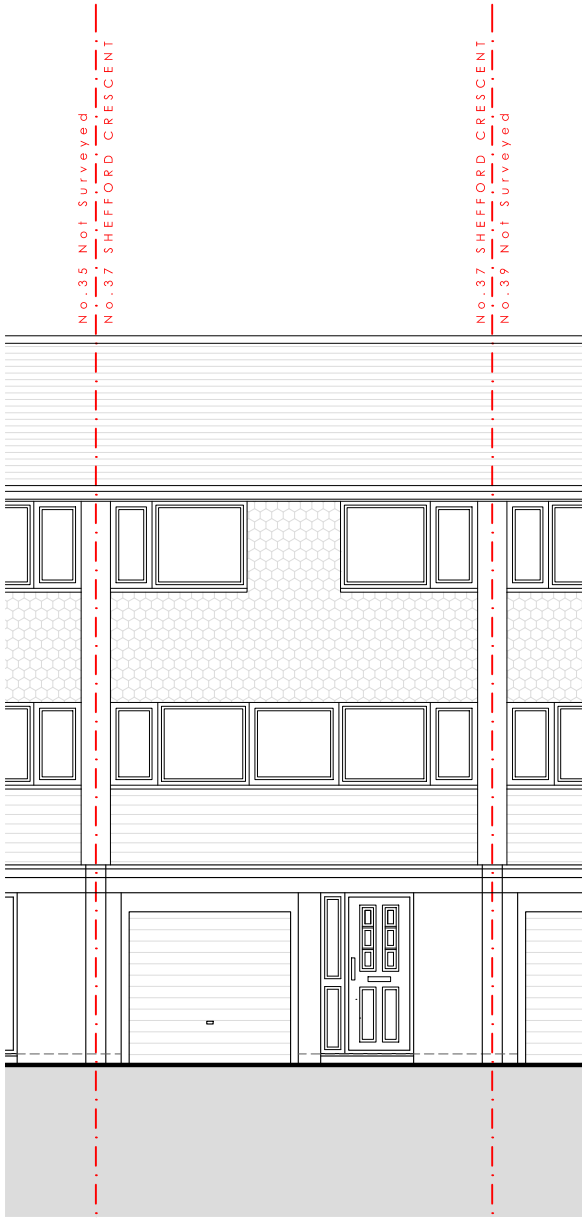

Proposed Front Elevation




Proposed Side A Elevation

STAGE No : 3

STAGE TITLE : Planning

DRAWING SCALE: 1:100@A3 DRAWING Ref:PE1 DRAWING TITLE : Proposed Elevations 1

DATE : 2025.07.24 PROJECT : 37 Shefford Crescent

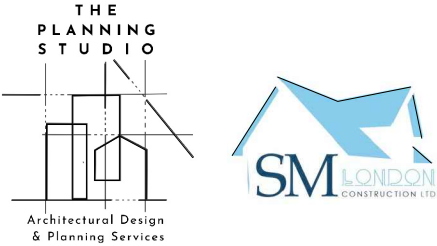

Tel: 0208 226 5511 | Mob: 07961 817 505
E-Mail: info@smlconstructionltd.com
Web: www.smlconstructionltd.com

Notes: These drawings remain the copyright of The Planning Studio and may not be reproduced or copied without written consent. Do not scale these drawings; use figure dimensions only. Any discrepancies between the drawings and the actual site conditions must be reported to The Planning Studio immediately. These drawings should be read in conjunction with the structural and mechanical & electrical engineers' drawings. Dimensions critical to the existing building works must be verified on-site before construction begins, as certain assumptions have been made due to limited accessibility and anomalies in the existing building. A detailed examination of the floor and/or roof construction has not been possible (except at the positions described), as gaining access would have caused material damage. Therefore, no statement can be made about the condition of the unexamined structure, and assumptions have been made accordingly. All information, including dimensions, is provided for Planning submission purposes only, and any further use is not permitted unless agreed to in writing by The Planning Studio. The designer is not liable for any discrepancies or issues arising from conditions not examined or verified on-site, All drawings must be verified on-site prior to construction. The designer is not liable for any discrepancies between the drawings and actual site conditions. It is the responsibility of the contractor or relevant party to ensure the accuracy of measurements and verify all details before proceeding with construction. All interior components are for illustrative purposes only.


1 : 1 0 0 S C A L E B A R




PROPOSED GROSS INTERNAL AREA : 4.2m²

No.KEY :

- 1. Wall construction to match Existing.
- 2. uPVC/Aluminum window system to match existing.
- 3. uPVC/Door system to match existing.
- 4. Flat roof with associated matching gutter system.

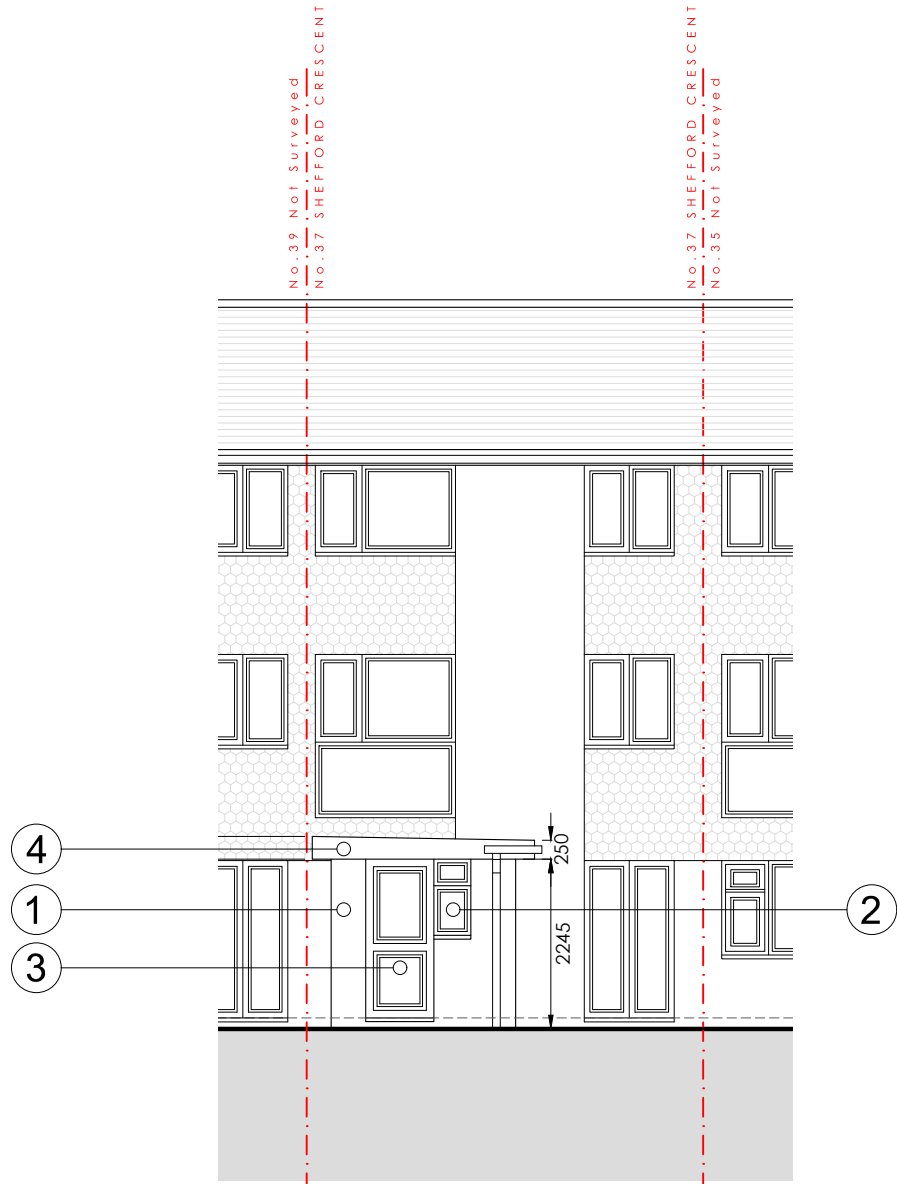

Proposed Rear Elevation

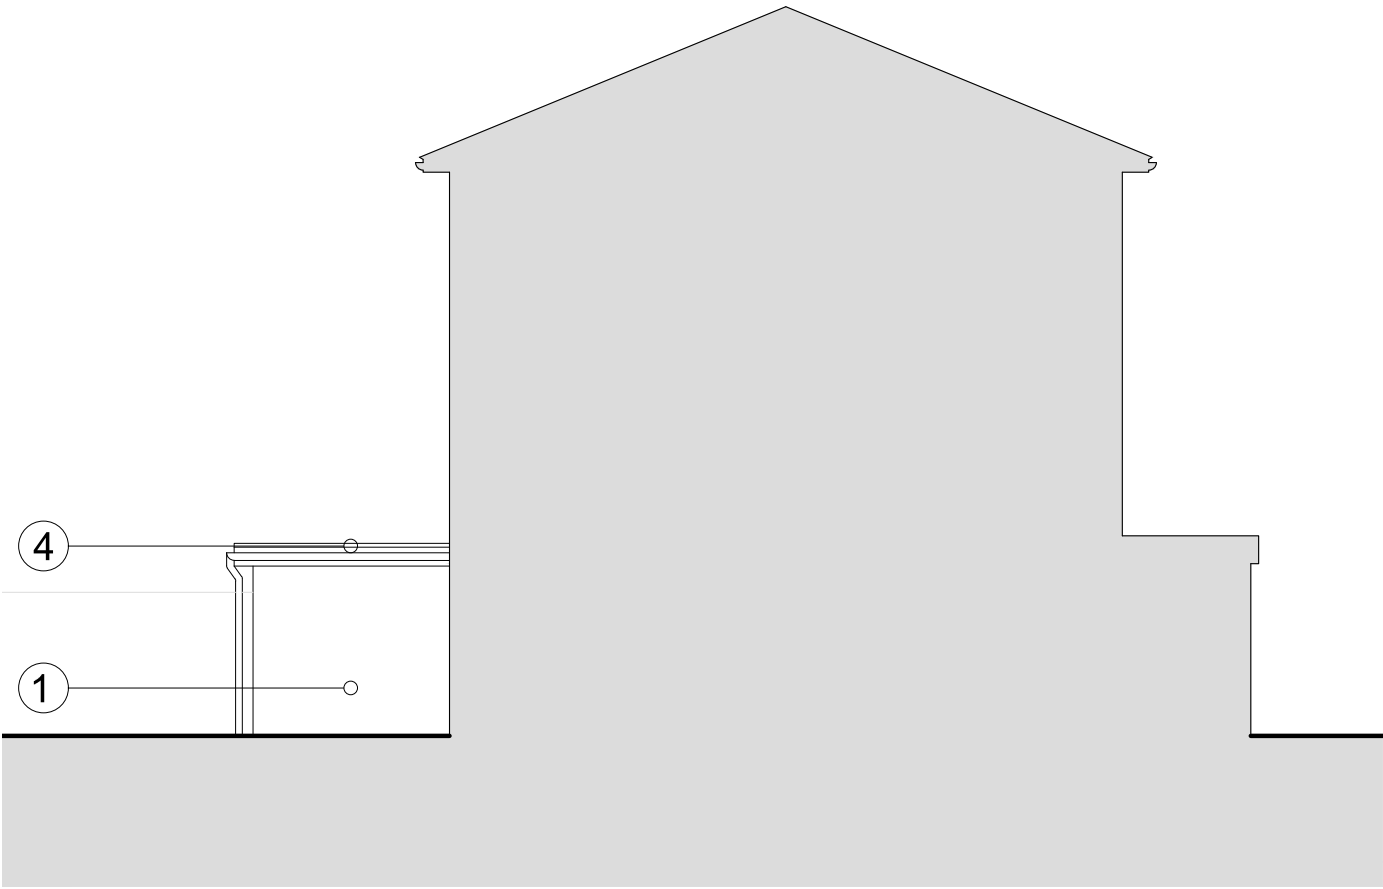

Proposed Side B Elevation

STAGE No : 3

STAGE TITLE : Planning

DRAWING SCALE: 1:100 @A3 DRAWING Ref:PE2 DRAWING TITLE : Proposed Elevations 2

DATE : 2025.07.24 PROJECT : 37 Shefford Crescent

Notes: These drawings remain the copyright of The Planning Studio and may not be reproduced or copied without written consent. Do not scale these drawings; use figure dimensions only. Any discrepancies between the drawings and the actual site conditions must be reported to The Planning Studio immediately. These drawings should be read in conjunction with the structural and mechanical & electrical engineers' drawings. Dimensions critical to the existing building works must be verified on-site before construction begins, as certain assumptions have been made due to limited accessibility and anomalies in the existing building. A detailed examination of the floor and/or roof construction has not been possible (except at the positions described), as gaining access would have caused material damage. Therefore, no statement can be made about the condition of the unexamined structure, and assumptions have been made accordingly. All information, including dimensions, is provided for Planning submission purposes only, and any further use is not permitted unless agreed to in writing by The Planning Studio. The designer is not liable for any discrepancies or issues arising from conditions not examined or verified on-site, All drawings must be verified on-site prior to construction. The designer is not liable for any discrepancies between the drawings and actual site conditions. It is the responsibility of the contractor or relevant party to ensure the accuracy of measurements and verify all details before proceeding with construction. All interior components are for illustrative purposes only.



Tel: 0208 226 5511 | Mob: 07961 817 505
E-Mail: info@smlconstructionltd.com
Web: www.smlconstructionltd.com

1 : 1 0 0 S C A L E B A R



STAGE No : 3

STAGE TITLE : Planning

DRAWING SCALE: 1:100 @A3 DRAWING Ref:PS1 DRAWING TITLE : Proposed Section 1

DATE : 2025.07.24 PROJECT : 37 S h e f f o r d C r e s c e n t



Tel: 0208 226 5511 | Mob: 07961 817 505
E-Mail: info@smlconstructionltd.com
Web: www.smlconstrcutionltd.com

Notes: These drawings remain the copyright of The Planning Studio and may not be reproduced or copied without written consent. Do not scale these drawings; use figure dimensions only. Any discrepancies between the drawings and the actual site conditions must be reported to The Planning Studio immediately. These drawings should be read in conjunction with the structural and mechanical & electrical engineers' drawings. Dimensions critical to the existing building works must be verified on-site before construction begins, as certain assumptions have been made due to limited accessibility and anomalies in the existing building. A detailed examination of the floor and/or roof construction has not been possible (except at the positions described), as gaining access would have caused material damage. Therefore, no statement can be made about the condition of the unexamined structure, and assumptions have been made accordingly. All information, including dimensions, is provided for Planning submission purposes only, and any further use is not permitted unless agreed to in writing by The Planning Studio. The designer is not liable for any discrepancies or issues arising from conditions not examined or verified on-site,All drawings must be verified on-site prior to construction. The designer is not liable for any discrepancies between the drawings and actual site conditions. It is the responsibility of the contractor or relevant party to ensure the accuracy of measurements and verify all details before proceeding with construction. All interior components are for illustrative purposes only.