


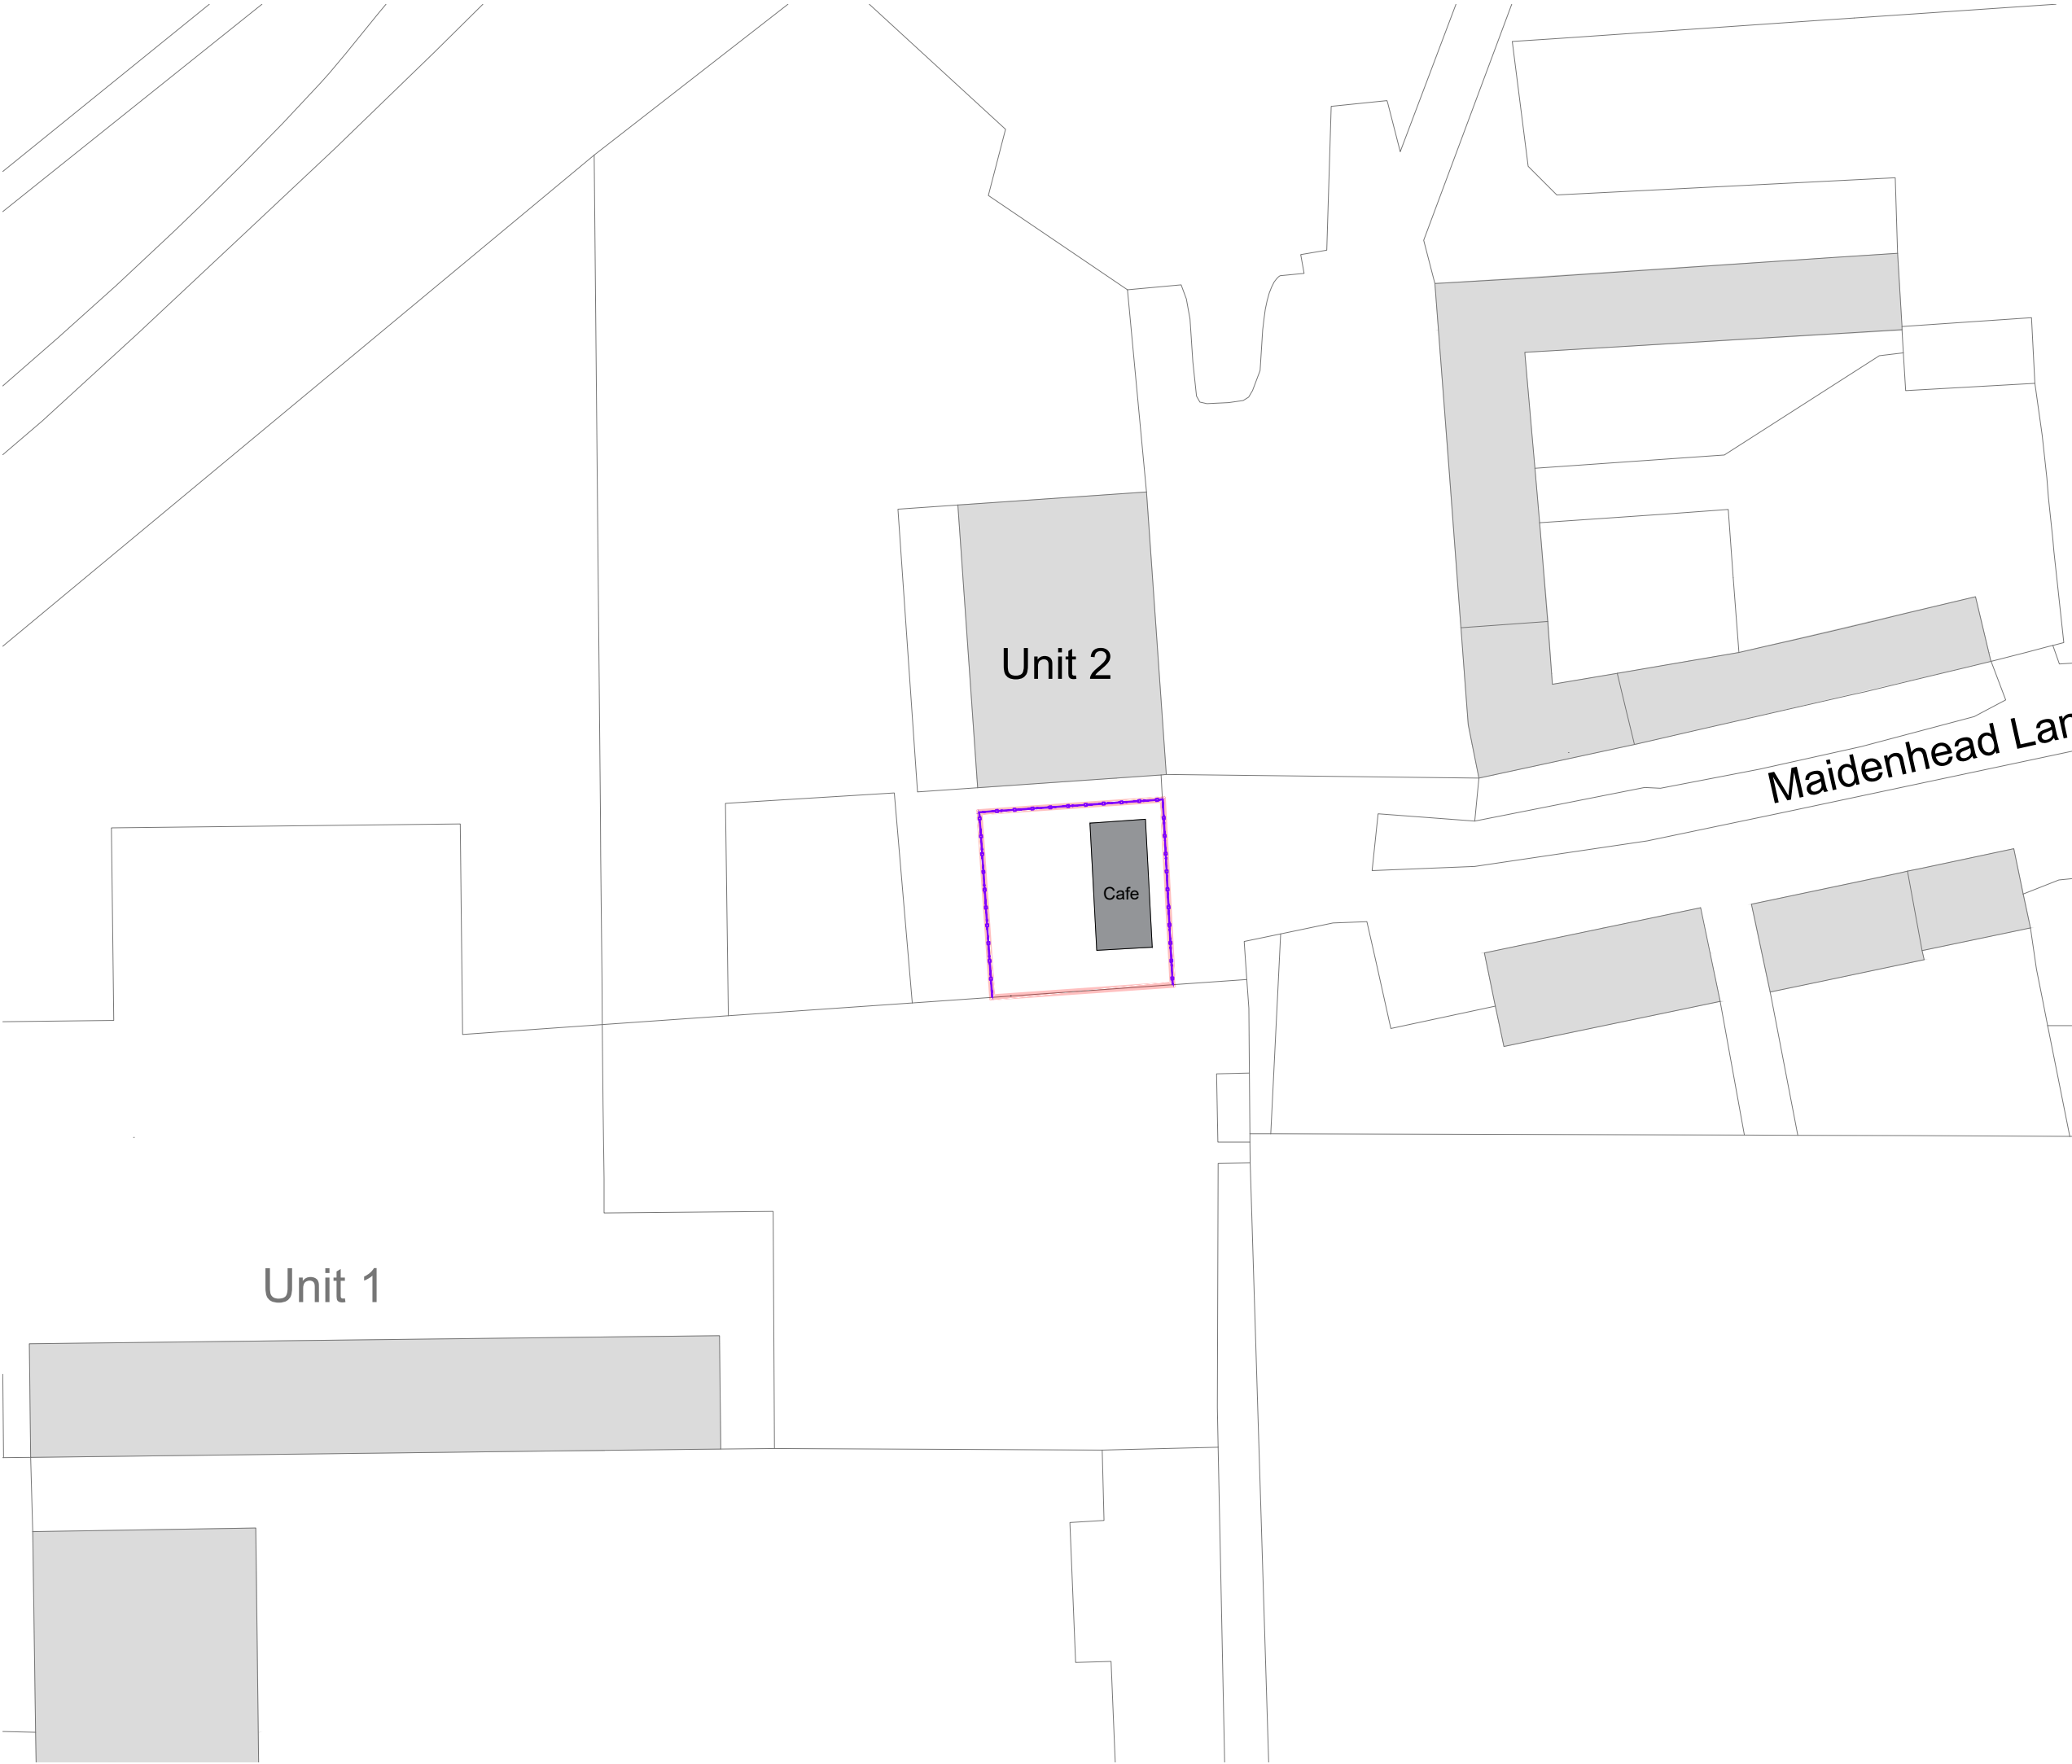

Notes:
This drawing and the works depicted are the copyright of Boyer.
This drawing is for planning purposes only. It is not intended to be used for construction purposes. Whilst all reasonable efforts are used to ensure drawings are accurate, Boyer accept no responsibility or liability for any reliance placed on, or use made of, this plan by anyone for purposes other than those stated above.

Do not scale from this drawing. All contractors must visit the site and be responsible for taking and checking Dimensions.

Key:

Application Boundary

Existing 1.8m fence

A	17.03.25	Minor amendment	AW	NB
-	27.02.25	First Issue	AW	NB

Rev	Date	Description	Drawn	Chkd
-----	------	-------------	-------	------

Client
Mr Rupert Spice

Boyer

Project
Warren Farm Cafe

Drawing Title
Proposed Site Plan

Drawing No. 102

Job Ref. 18.1021

Scale @ A3 1:1250

Revision -

Scale Bar

0 10 20 30m