



EXISTING DETAILS:

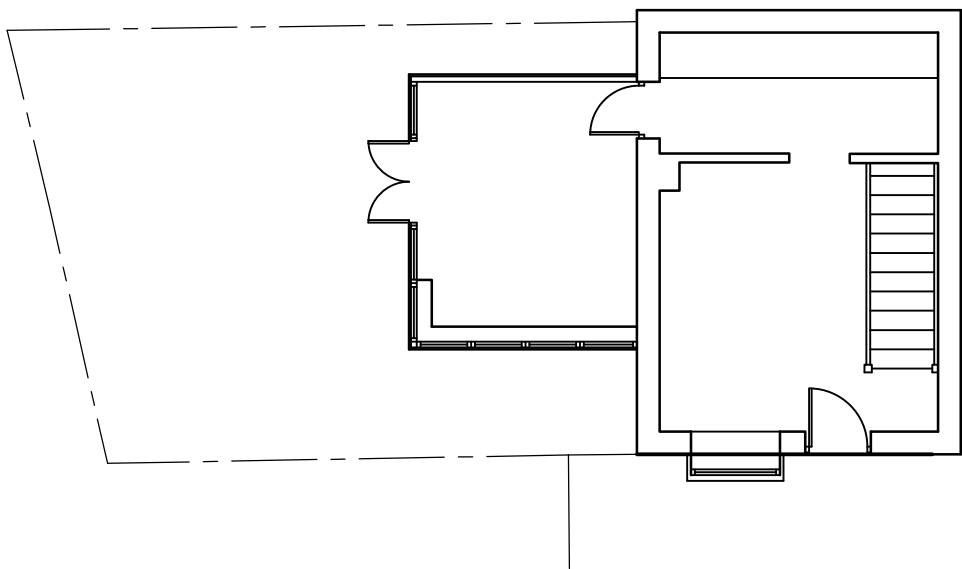



Ground Floor Plan
(scale 1:100)

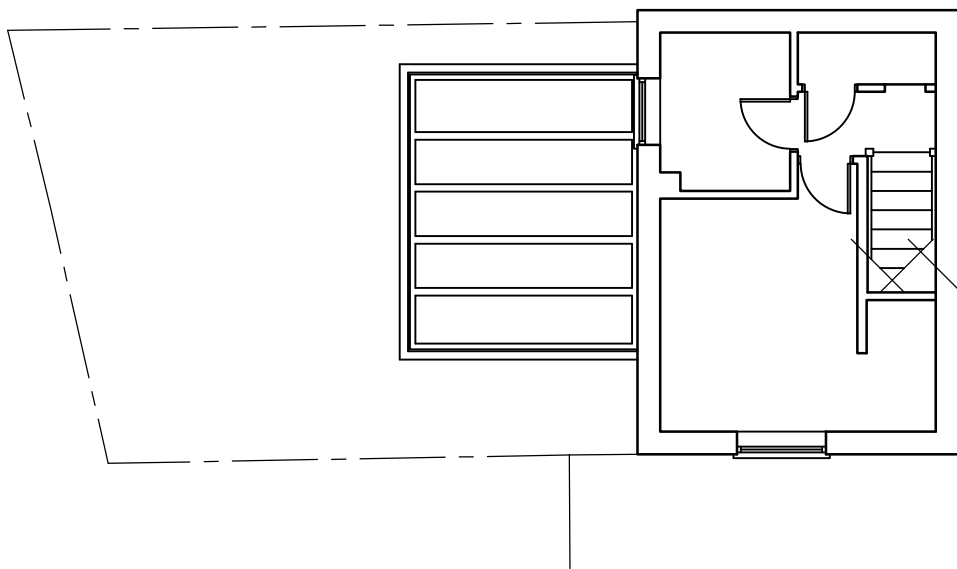


First Floor Plan
(scale 1:100)




Front Elevation
(scale 1:100)

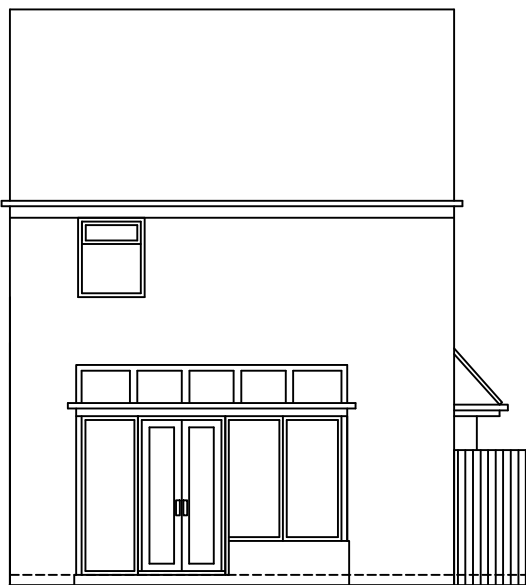 

Side Elevation
(scale 1:100)

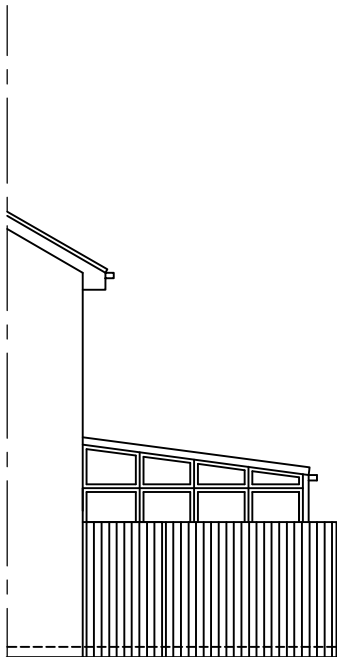

Rear Elevation
(scale 1:100)

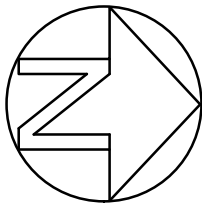

NOTES

1. All dimensions stated are in millimetres.
2. This drawing is the copyright of Oakleaf Building Surveyors & must not be reproduced without their written authority.
3. Any errors or omissions are to be reported to the project surveyor.
4. Do not rely on scaled dimensions for construction purposes. If in doubt seek clarification from the surveyor.

B A	Alterations Planning	27/05/25 21/05/25
Rev	Description	Date
AMENDMENT RECORD		
Site/Project : SINGLE-STOREY SIDE EXTENSION TO 14 VEREY CLOSE, TWYFORD, READING, RG10 0LW		
Drawing Title : EXISTING FLOOR PLANS & ELEVATIONS		
		
10-14 Duke Street Reading BERKSHIRE RG1 4RU Telephone : 01189 560 525 07376 430 278 www.hicksbaker.co.uk		
Scales : 1:100 @ A2 size		
Drawn : GGF Date : May 2025		
Issue : PLANNING		
Project ID : A25/31		
Drawing No : AD/02		Revision : B

sheet size - A2 (594 x 420mm)