

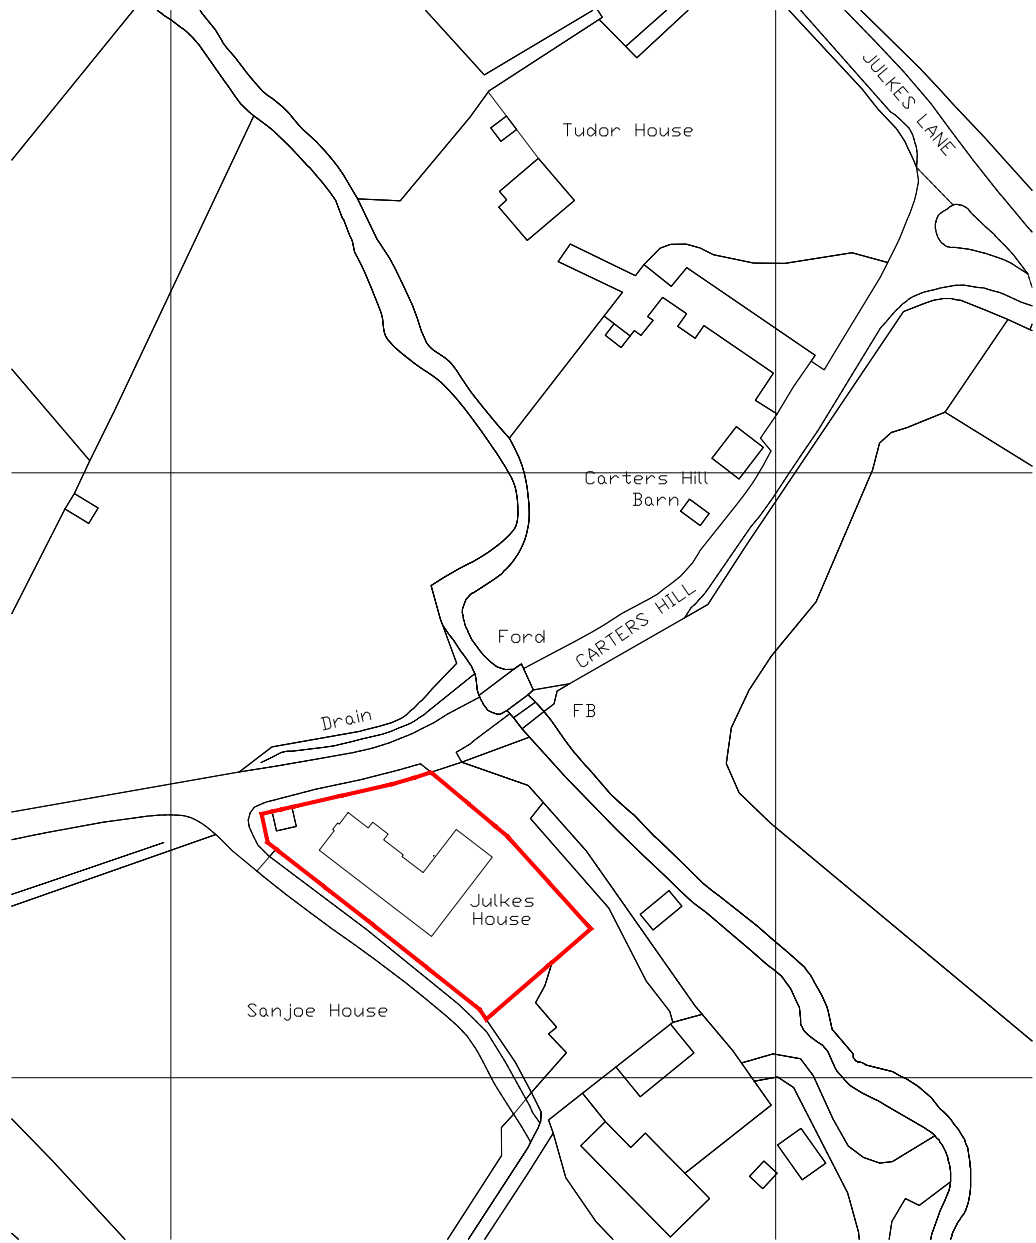


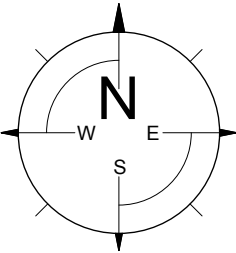

Location Plan (1:1250)

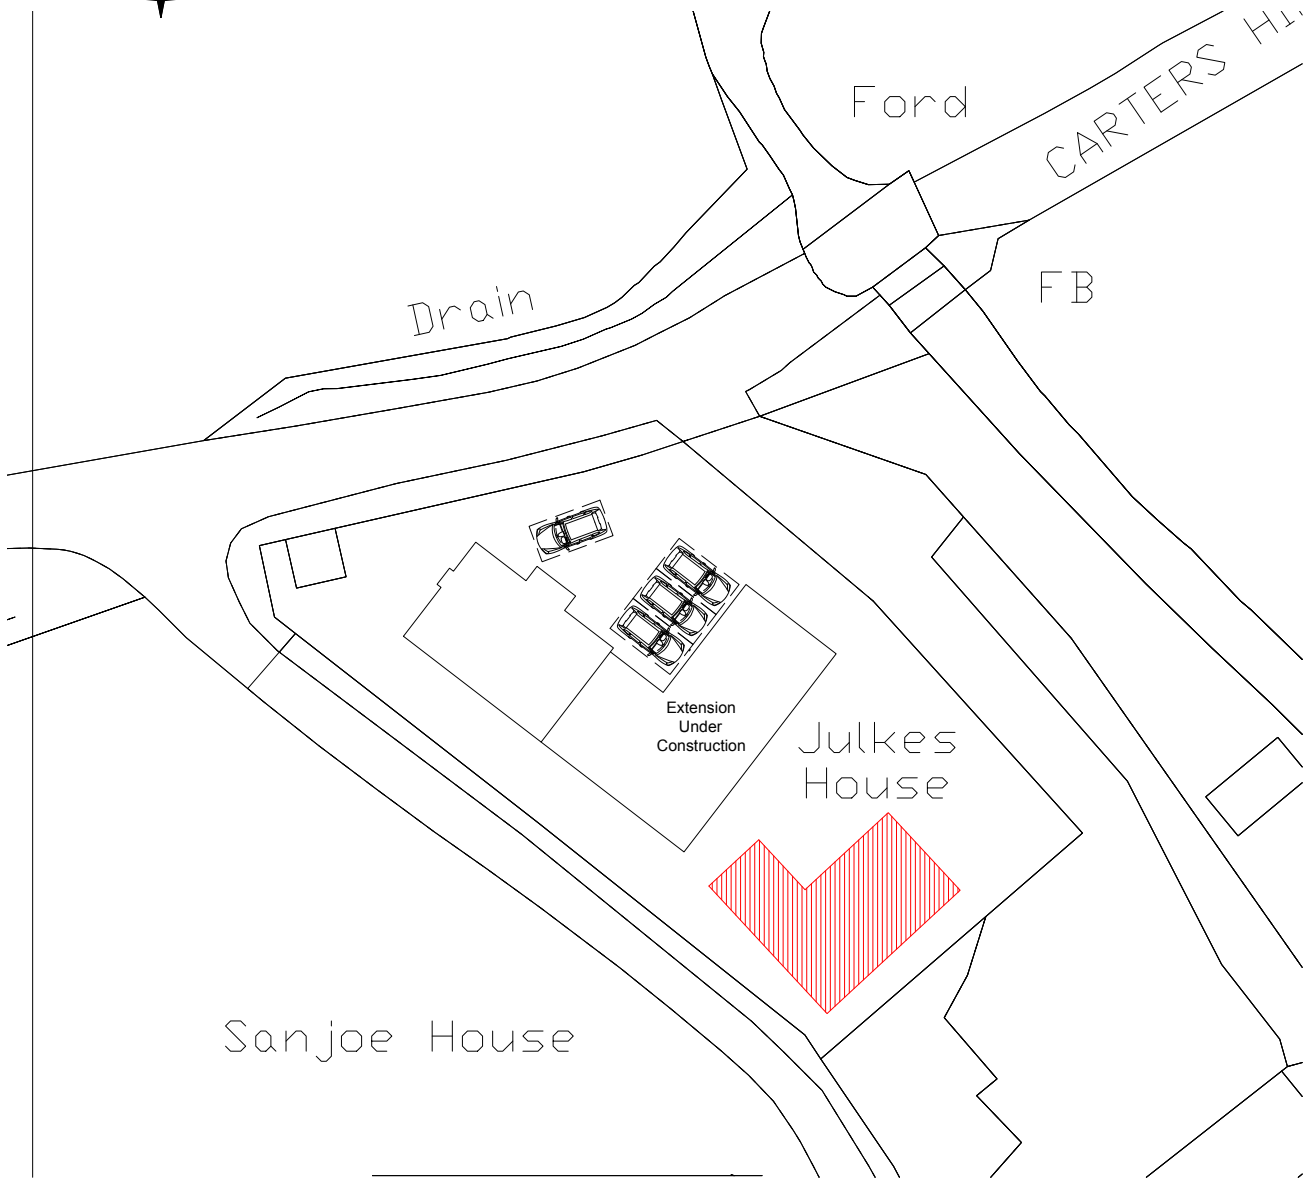

Site Plan (1:500)

Julkes House
Julkes Lane
Carters Hill, Arborfield
project :

Site & Location Plans
Proposed Outbuilding
title :

Mr & Mrs Macleod
client :

Lee Norris Design
27 Eden Way, Winnersh
Wokingham, Berkshire RG41 5PQ
Tel: 01189 787226
Mob: 07795 058193
E-mail: lee@leenorrisdesign.co.uk
Web: www.leenorrisdesign.co.uk

Planning and building regulations drawings
for residential extensions, new build,
renovation and conversion projects.

ref : LN
date : Jan'25
scale : As shown@A3
project : 23-546
dwg no. / rev : 101/A