



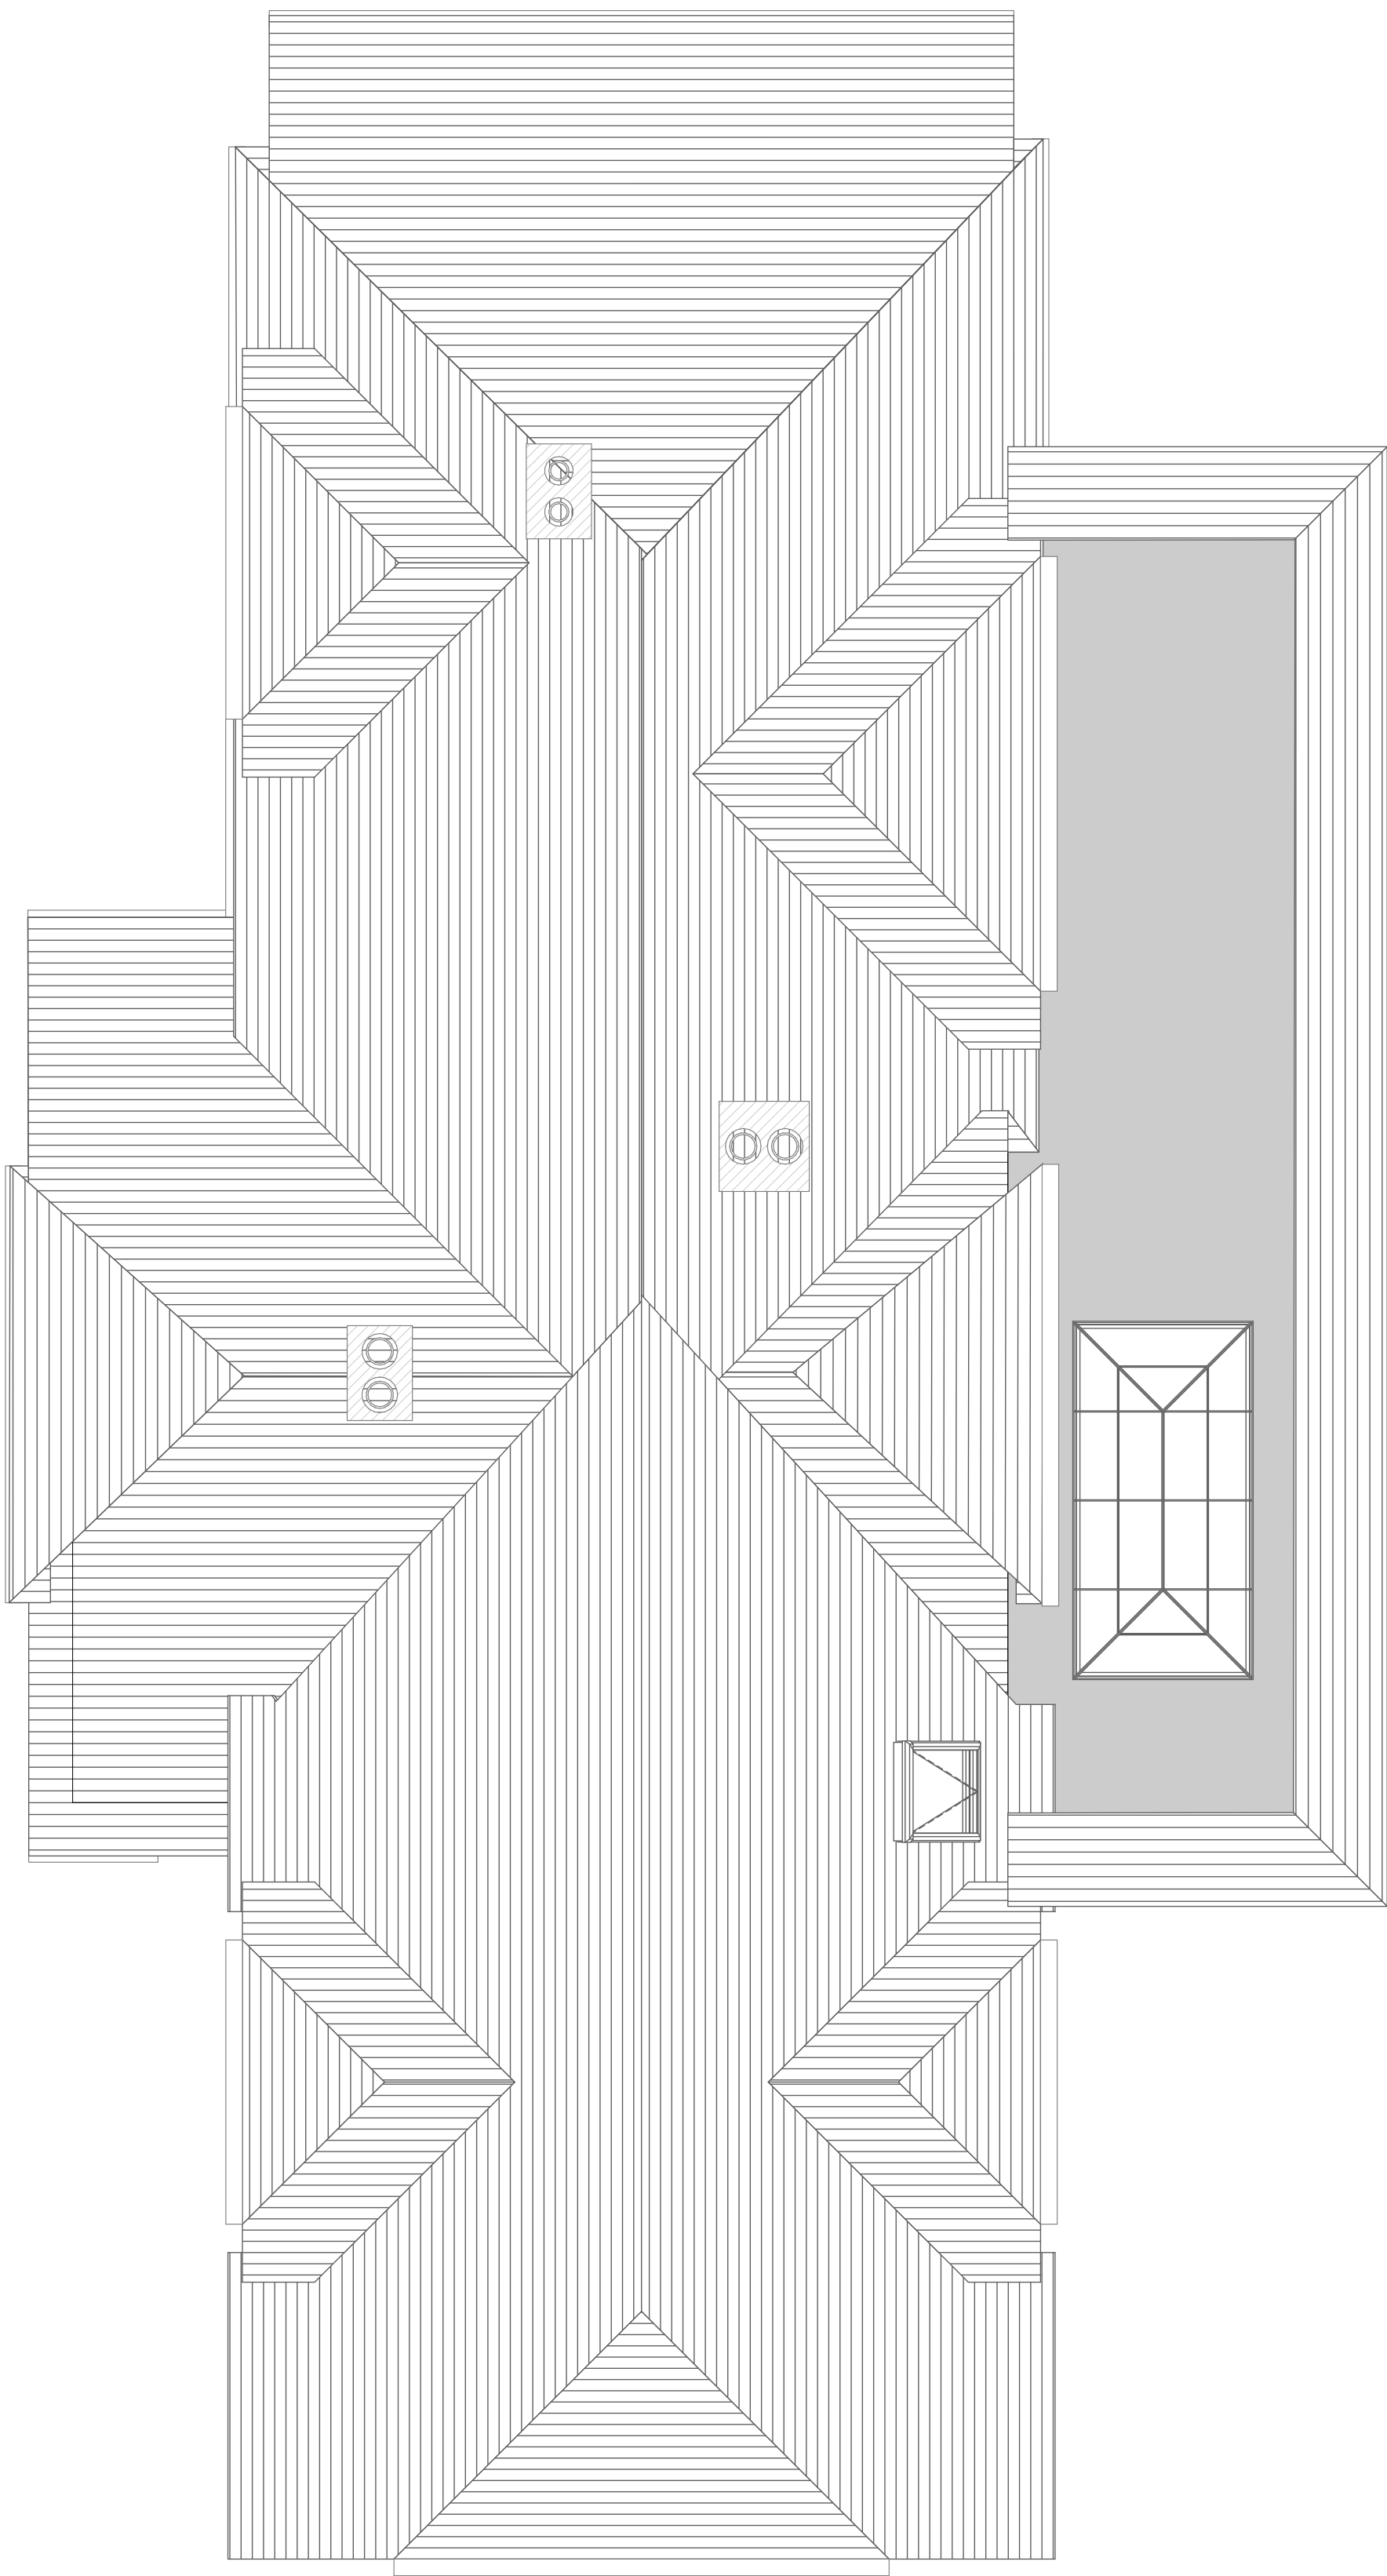

2. Roof 1:50

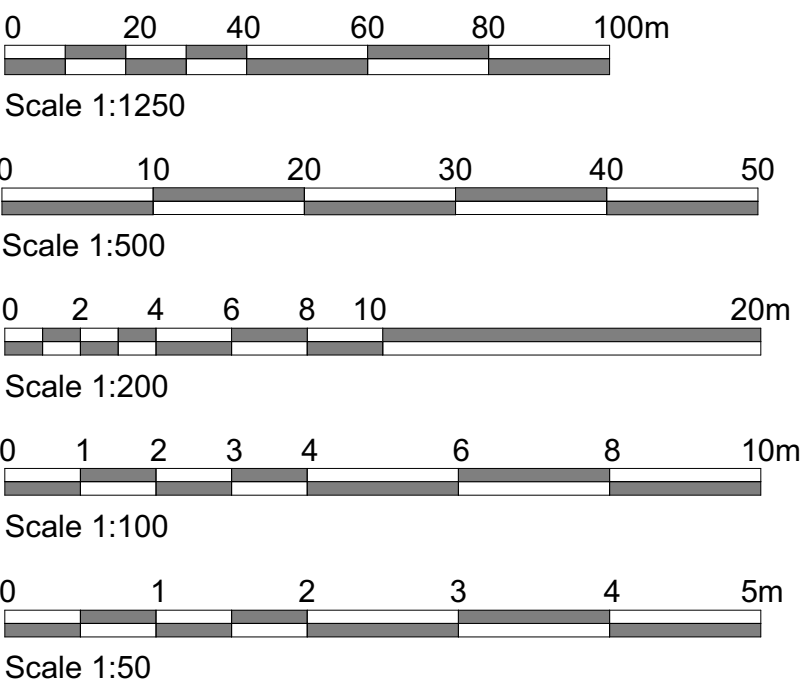

rev	description		date	dr by	app by
original by	KD		31/01/2025		
status					
DRAFT PLANNING					
 PMG Architecture design • planning • project management					
Tel: 01252 360302			PMG Architecture Ltd		
E-mail: design@pmgarchitecture.co.uk			Sentinel House,		
Website: www.pmgarchitecture.co.uk			Ancells Business Park		
			Fleet, GU51 2UZ		
MR. LORD SMART					
COOMBE HILL, WOKINGHAM					
RG41 4TA					
project					
EXTENSIONS & ALTERATIONS					
drawing title					
PROPOSED ROOF PLAN					
scale @ A1	project No	drawing No	rev		
Noted	25002	04			