




Proposed Ground Floor 1:100

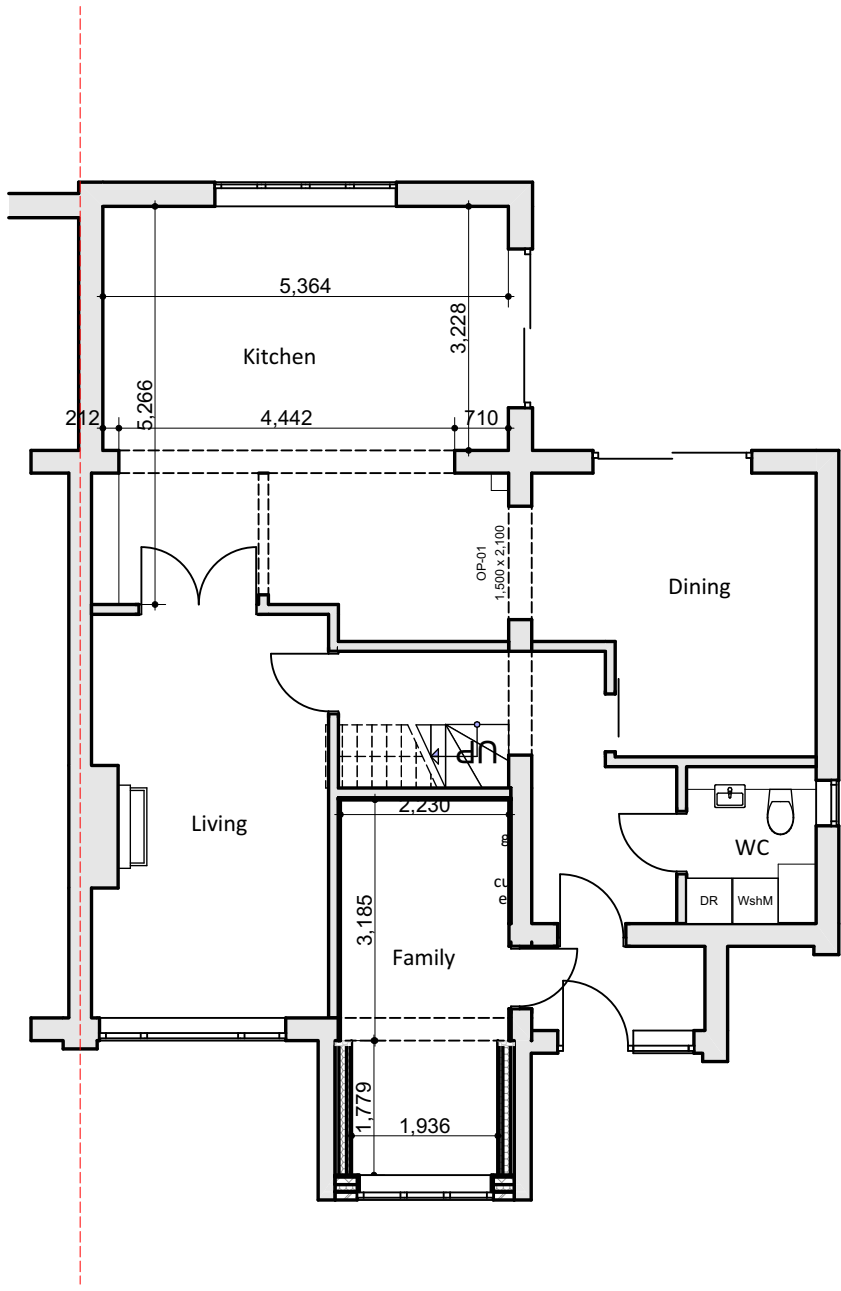


Proposed First Floor 1:100

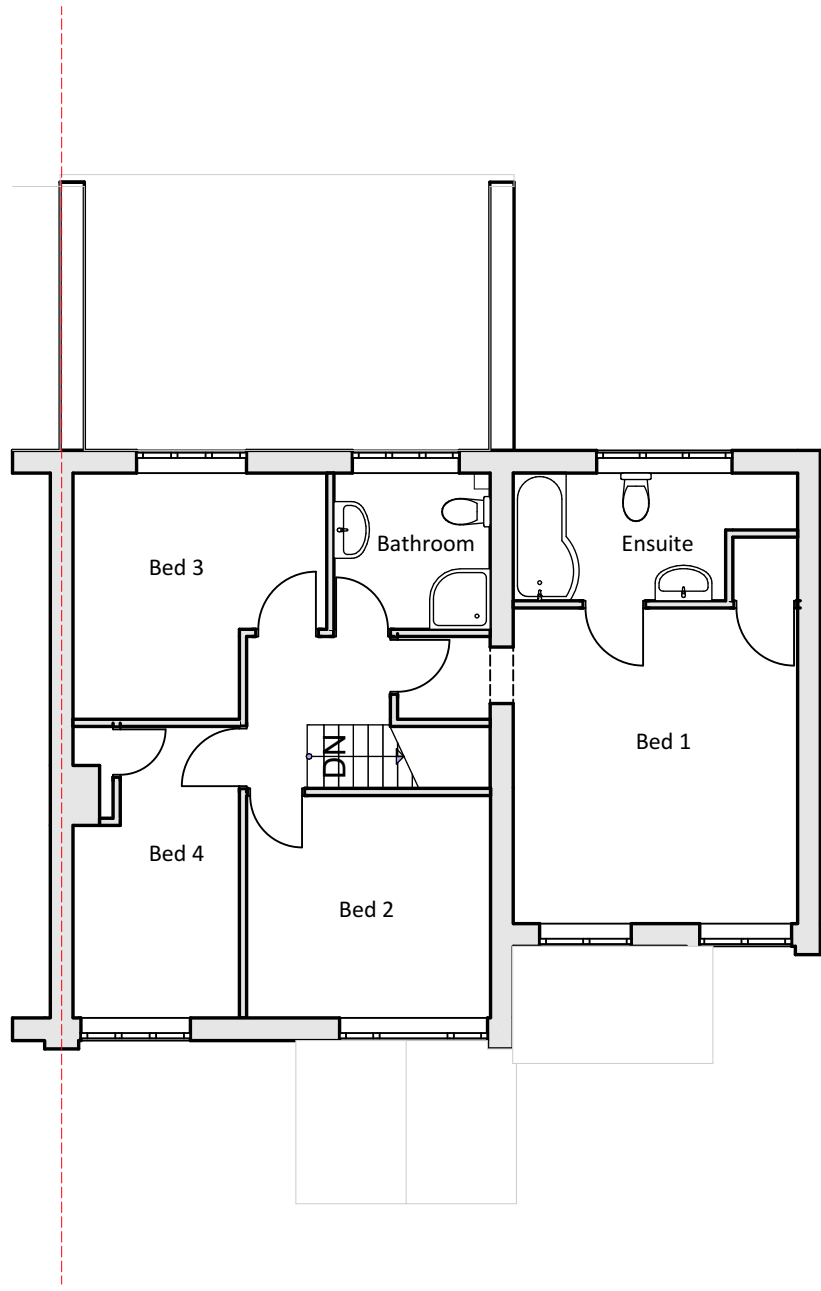


Proposed Roof 1:200

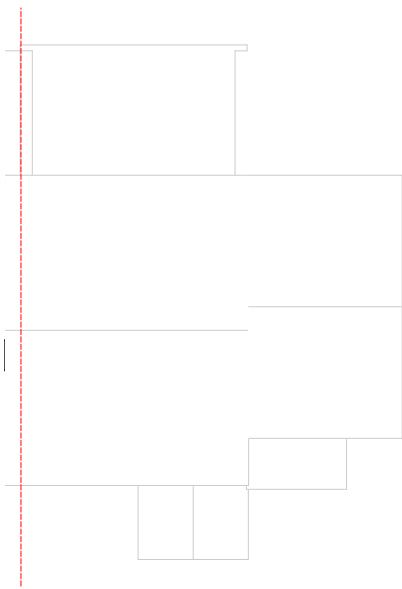


Existing Ground Floor 1:100

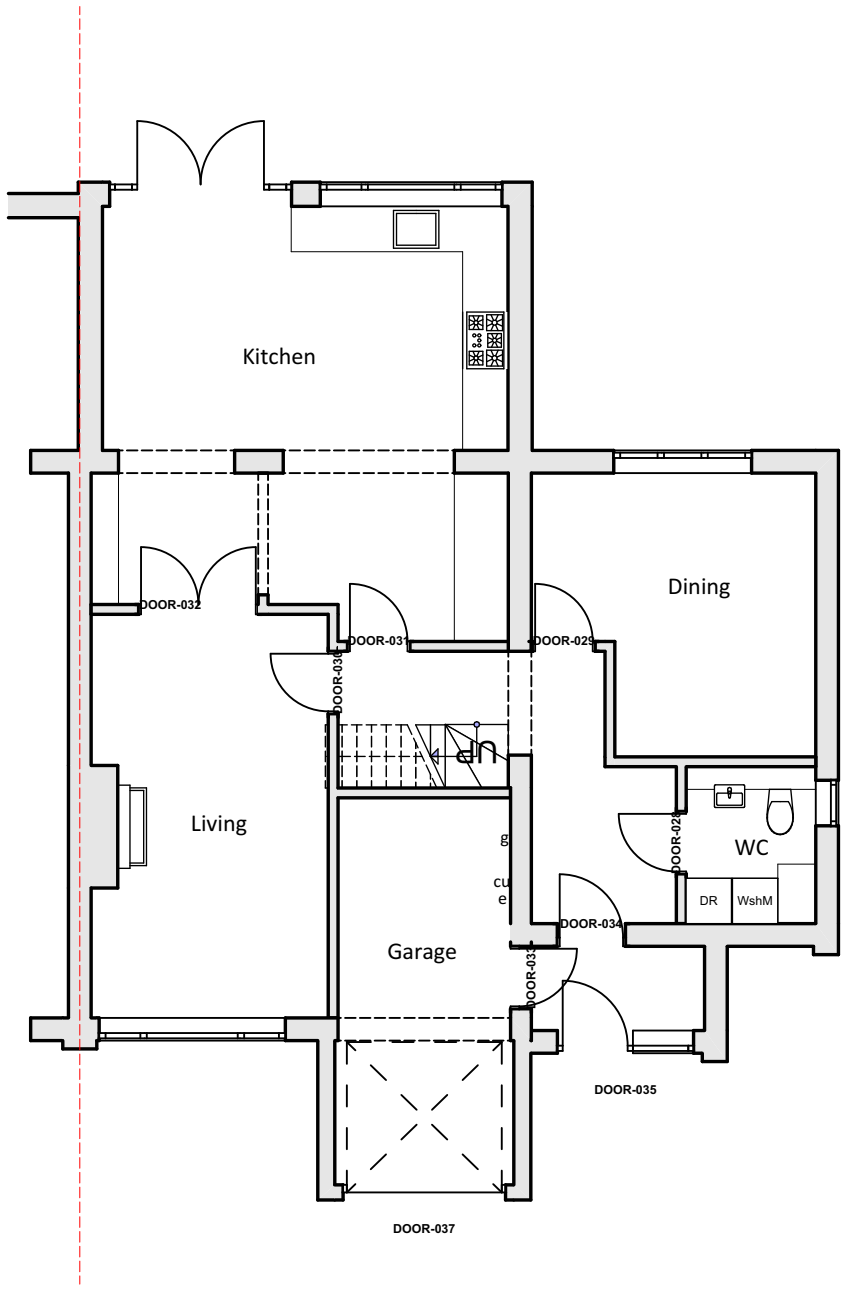

Existing First Floor 1:100

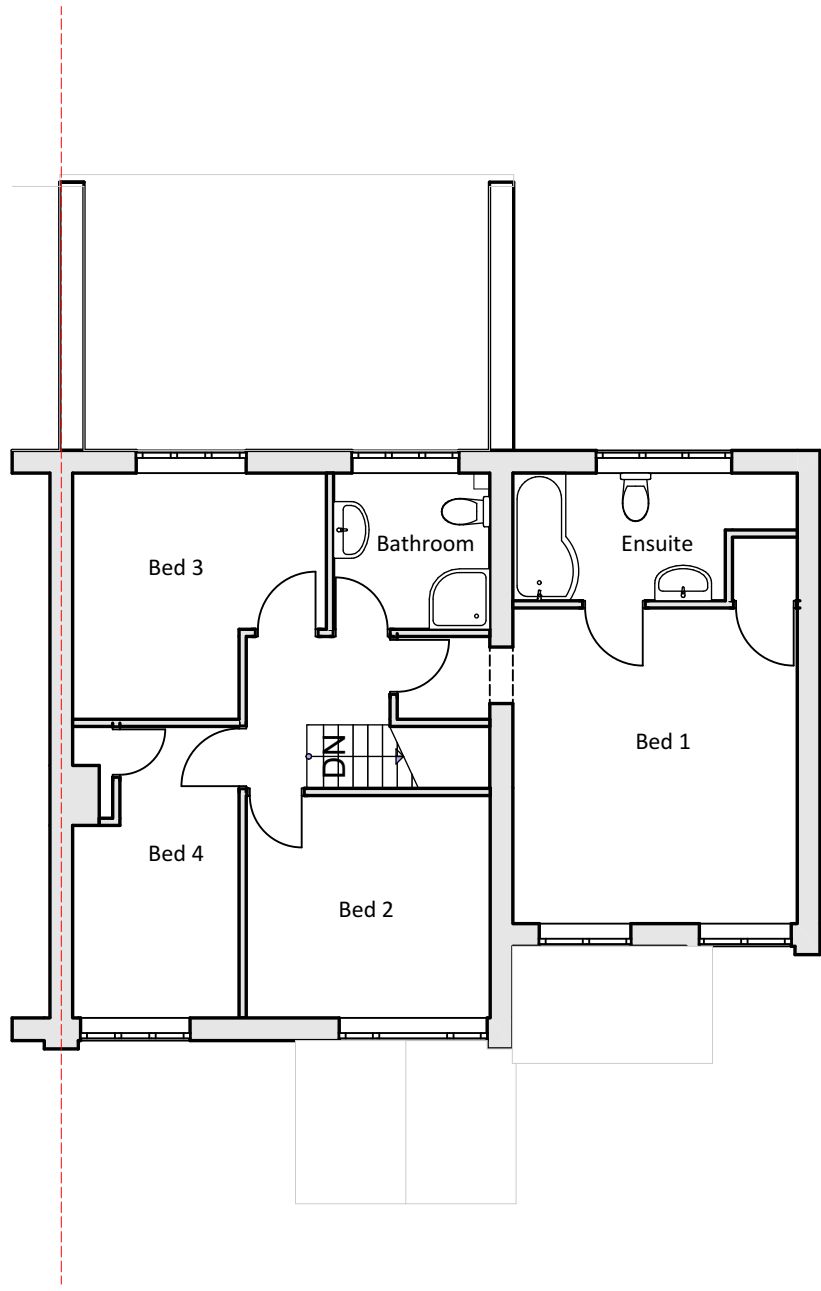

Existing Roof 1:200

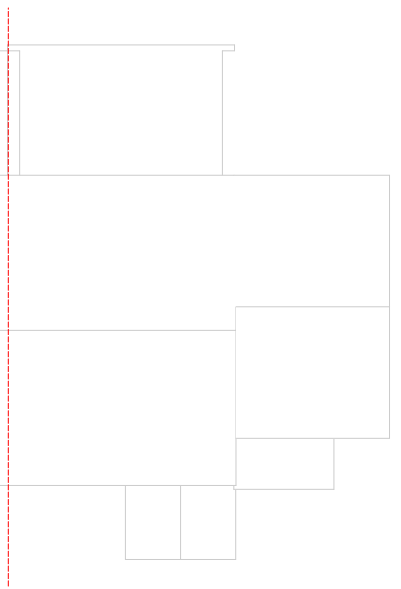

GENERAL NOTES

1. All materials to match existing unless otherwise stated
2. Do not scale from this drawing (other than for Planning purposes).
3. The Contractor is to verify all dimensions & levels before setting out, commencing work or placing orders.
4. Any discrepancies to be reported to M3 Architectural Design Ltd.
5. Drawings & design are the intellectual property of M3 Architectural Design Ltd, must not be used or reproduced without consent.
6. Issued drawings must be read in conjunction with entire contract set.
7. Ensure all work is undertaken using the most recent issue of documentation (refer to revision issue & date)
8. Comply with all applicable building code/ regulations.

Legend

g - Gas Meter
e - Electric Meter
cu - Consumer unit


RevID	Revision	Date
01	Transmittal Set	26/07/2024
02	Updated elevation labels	26/07/2024
03	Enlarged wall opening	02/08/2024
04	Dining Rm sliding door	02/08/2024




Proposed Front Elevation 1:100



Proposed Rear Elevation 1:100

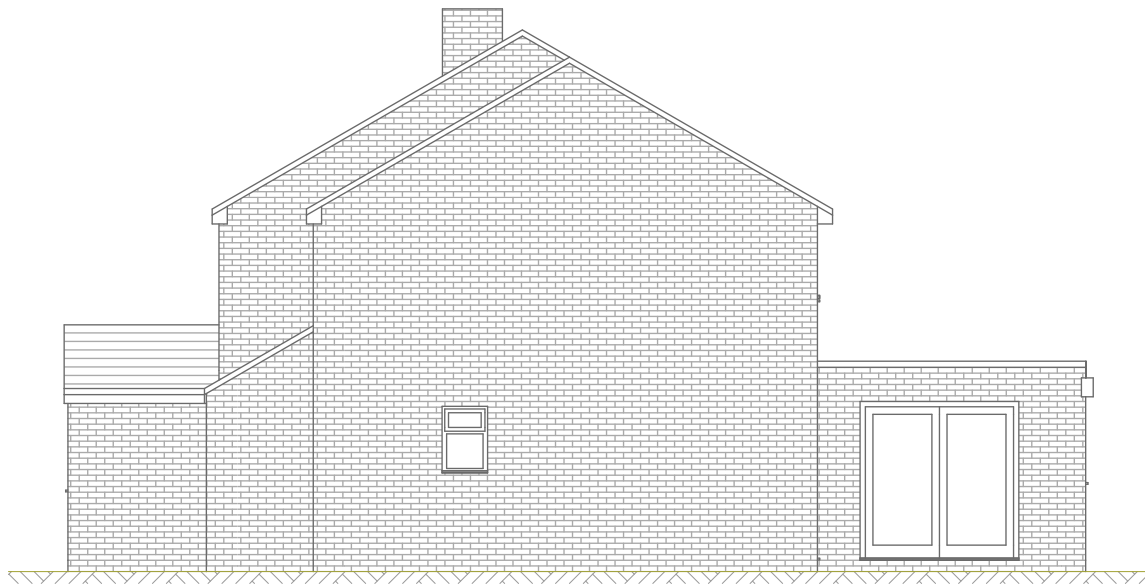

Proposed Side Elevation 1:100

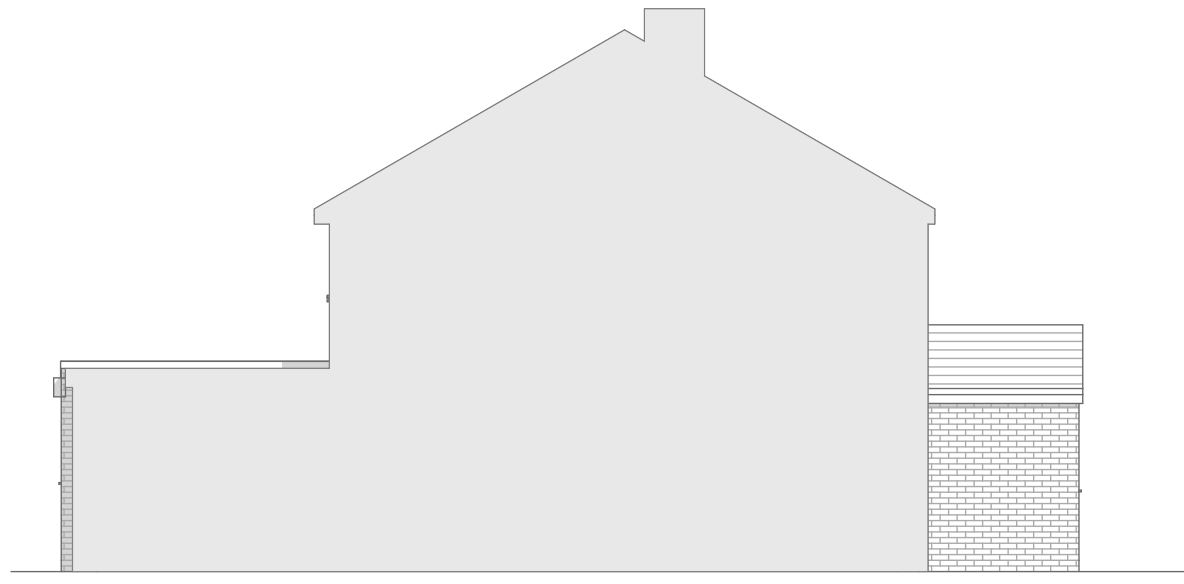


Proposed Side Elevation 1:100




Existing Front Elevation 1:100



Existing Rear Elevation 1:100

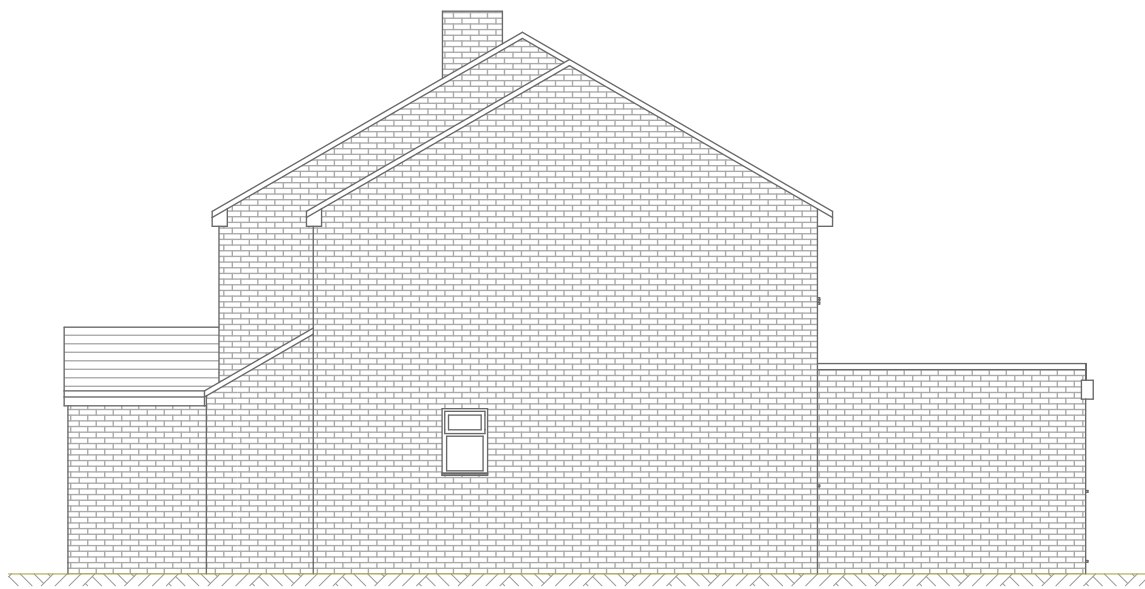

Existing Side Elevation 1:100

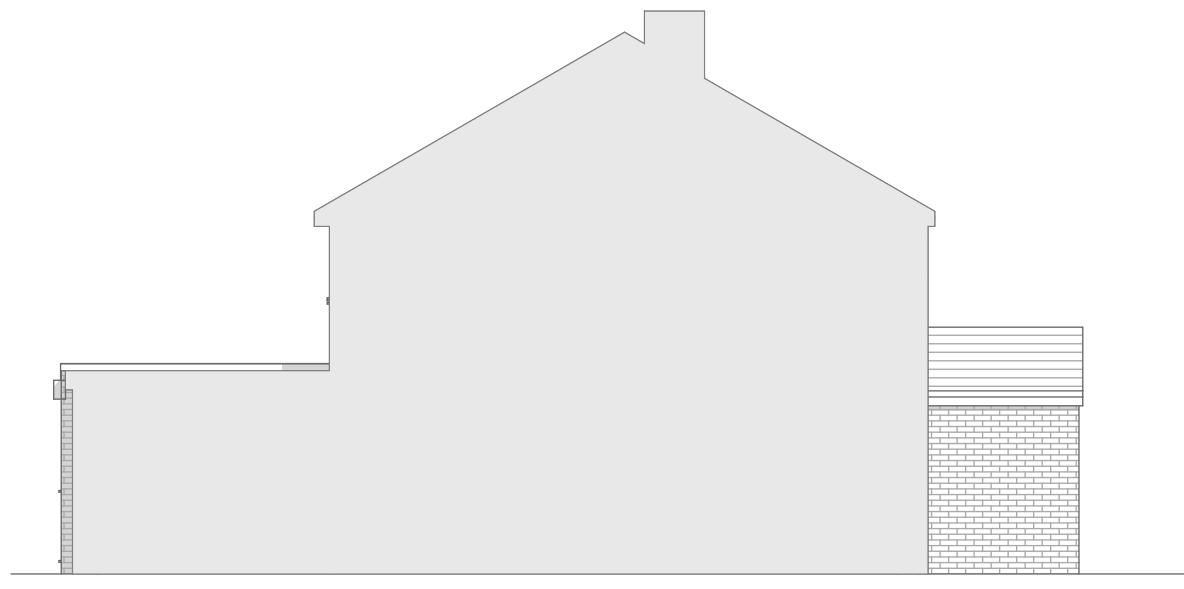

Existing Side Elevation 1:100

SCALE 1:100
0 3000 6000 9000mm

SCALE 1:200
0 6 12 18m



Project

Proposed Garage conversion and internal alterations

85 Lyon Road Crowthorne RG45 6RX

Client

Drawing Title

Existing/Proposed Plans And Elevations

Project Ref	Layout Id	Rev.
3176	A.01	04
Date	02/08/2024	Scales @ A1 1:100

M3 Architectural Design Ltd
Basepoint Centres Limited
377-399 London Road
Camberley GU15 3HL
t: 01276 300024
e: info@m3architecturaldesign.co.uk
w: www.m3architecturaldesign.co.uk

©2024 M3 Architectural Design Ltd