


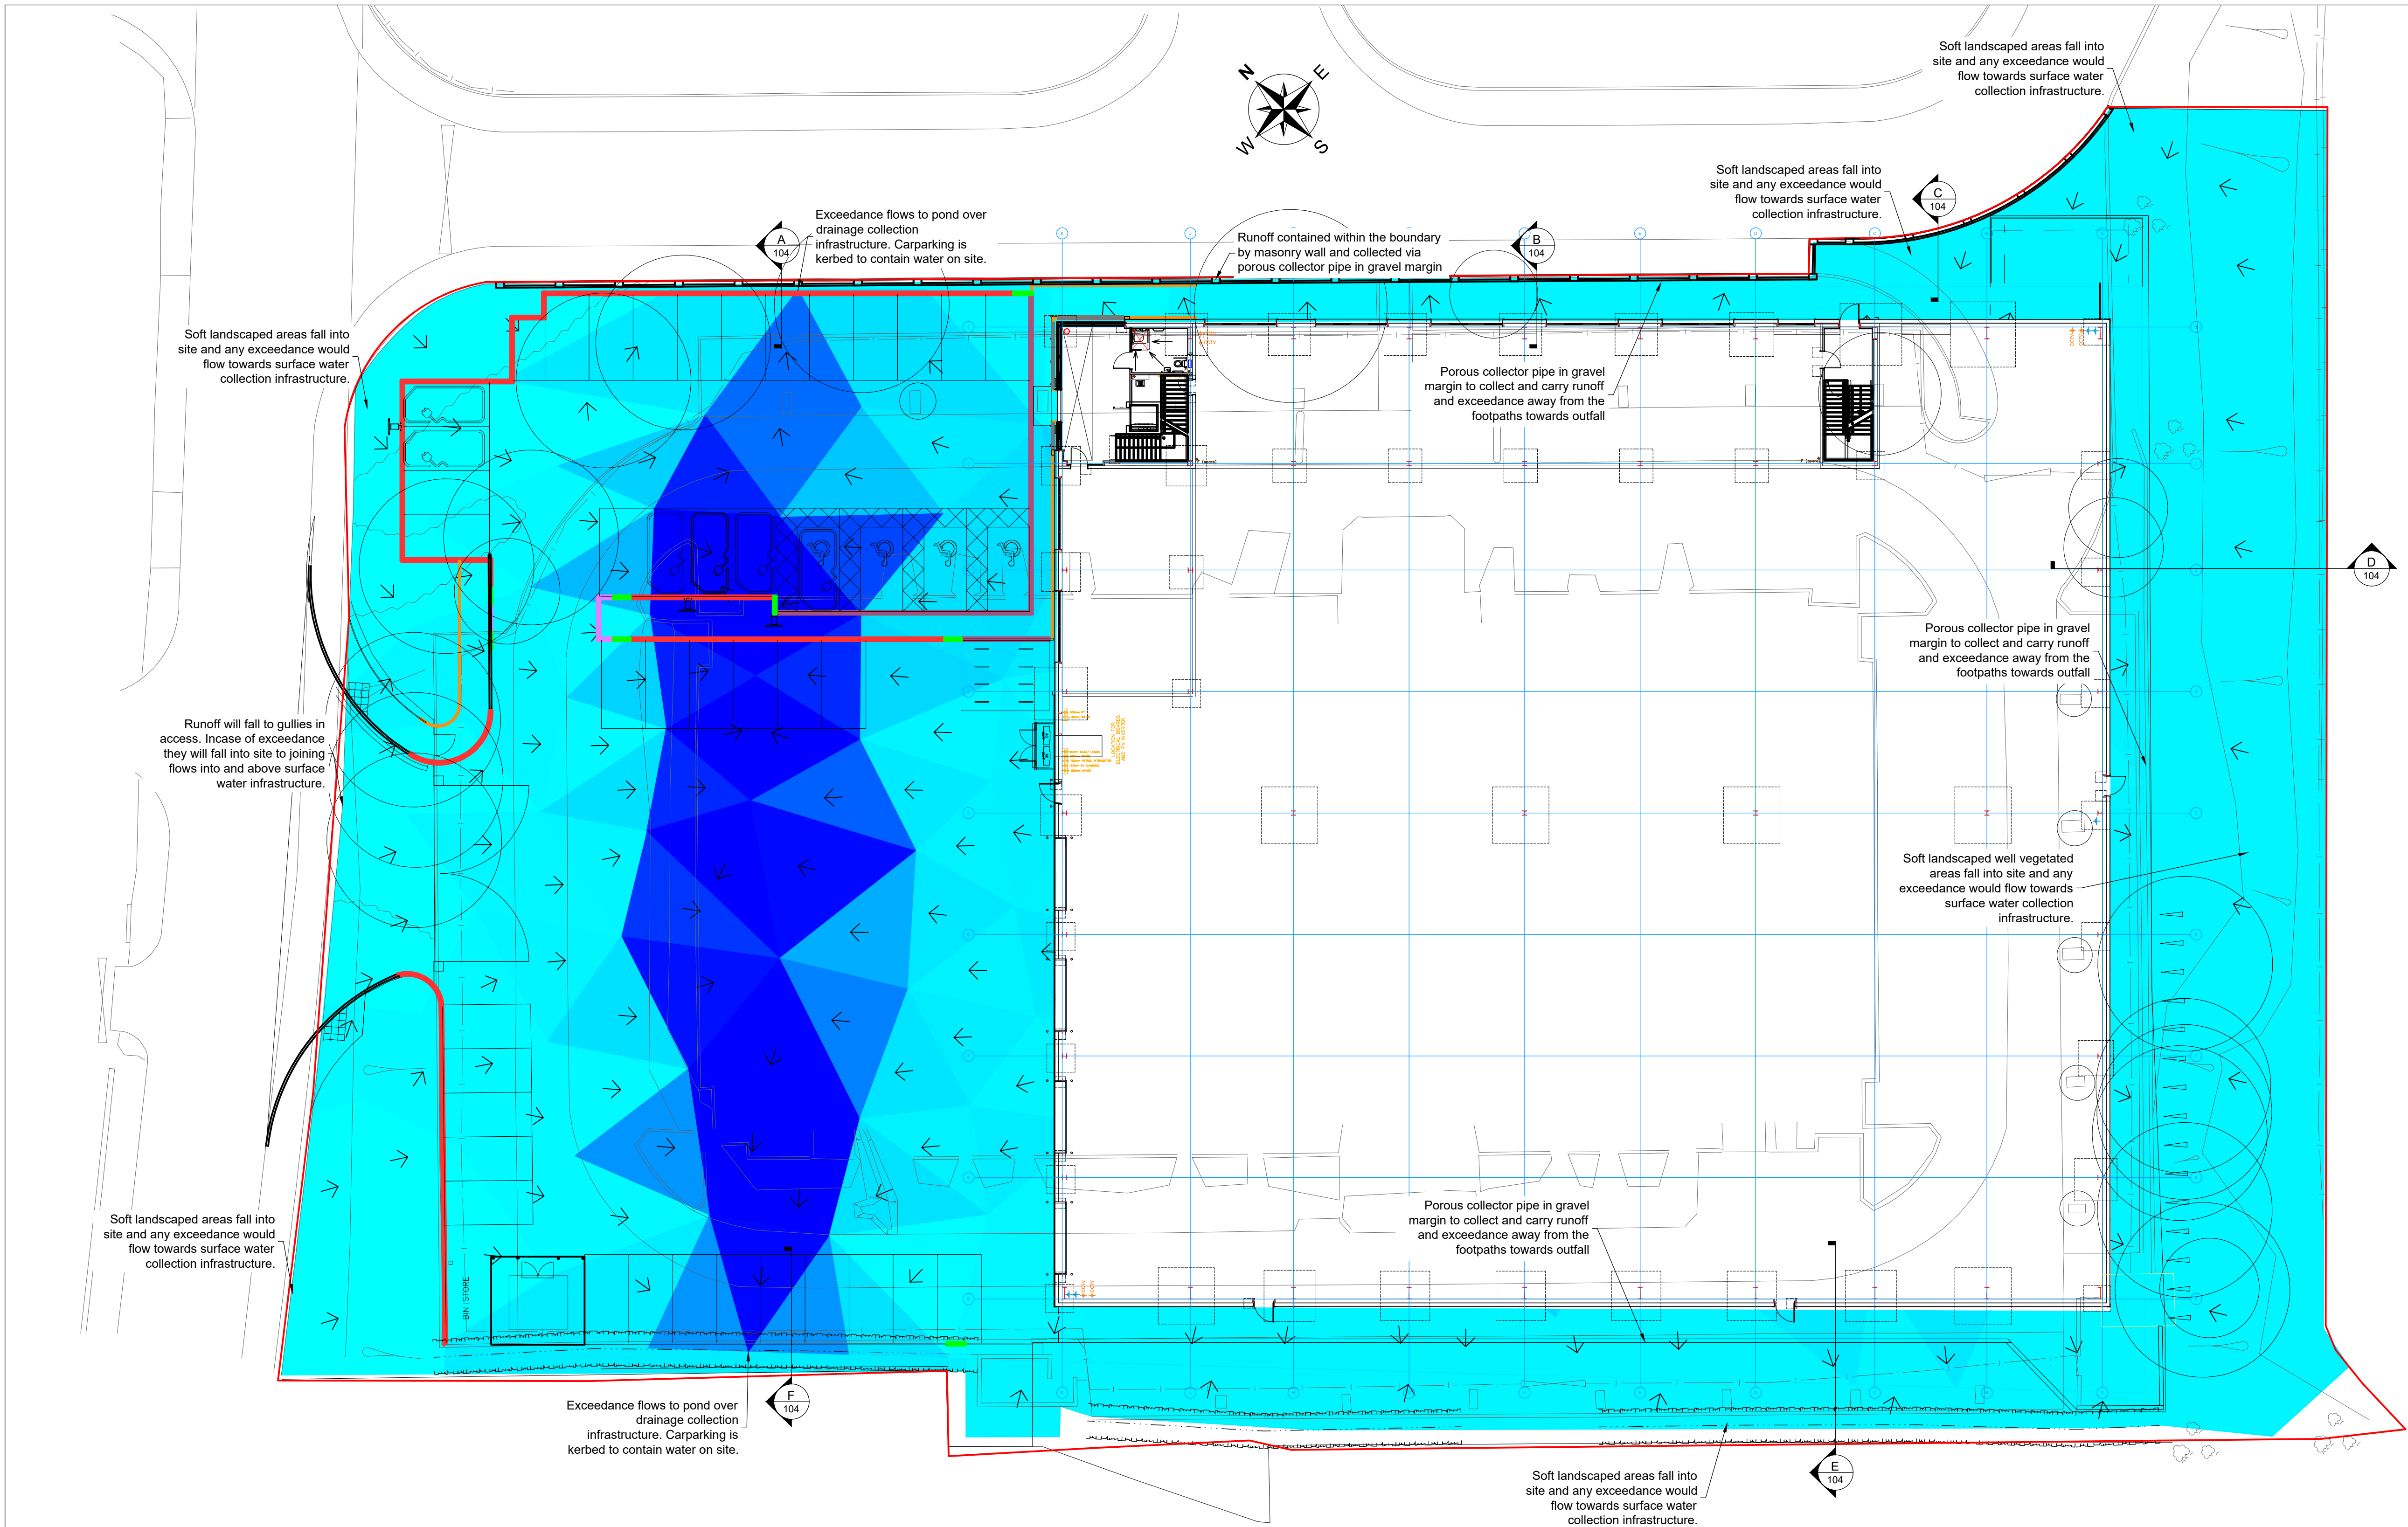

Legend:

Area of ponding in exceedance event

Area of without ponding in exceedance event

Overland Flow Route

P4	10/03/2025	Access flows amended	GF /
P3	12/08/2025	Various Notes added for clarification	GF /
P2	13/06/2025	Base plan and overland flow routes amended	GF /
P1	04/07/2024	Issued for planning	MAS/ HP
Rev	Date	Description	By / Chk



Catherine House
Harborough Road
Brixworth NN6 9BX

Telephone: 01604 889 870
northampton@prp.uk.com
www.prp.uk.com

Leicester
Northampton
London

engineering excellence | creating advantage

Client:

Architect:
HTC Architects

Project:
Fishpond Road,
Wokingham

Title:
Drainage Layout
Overland Flow Routes

Status:	PLANNING		
Engineer:	MAS	Date:	Feb 2024
Drawn:	MAS	Scales @ A1:	
Checked:	HP	1:200	
Project No:	63959	Drg No:	103
		Rev:	P4

- Notes:
- DO NOT SCALE FROM THIS DRAWING.
 - All dimensions are in millimetres Unless Noted Otherwise (u.n.o.)
 - Drawing is to be read in conjunction with all relevant architect's drawings. Any inconsistencies should be reported to PRP immediately.
 - All levels and dimensions are to be checked on site before any work commences.
 - For more information see PRP drawings:
63959 - 100series - Drainage and External Works
63959 - 200series - Foundations
63959 - 300series - Superstructure
- Drawing Reference Note:
- This drawing is based on drawings provided by others:
- Topographical Survey: by Greenhatch Group ; Drawing reference No. 42570_T ; Rev: 0
- Site Plan: by HTC Architects ; Drawing reference No: 3286 T.400E Site Layout GA Plan
- Please ensure that you are working to the latest revisions - any discrepancy should be reported to PRP immediately.