




Cycle Shelter Detail - FALCOLITE CYCLE SHELTER
2 no. Cycle Shelters with total 20 cycle parking spaces.

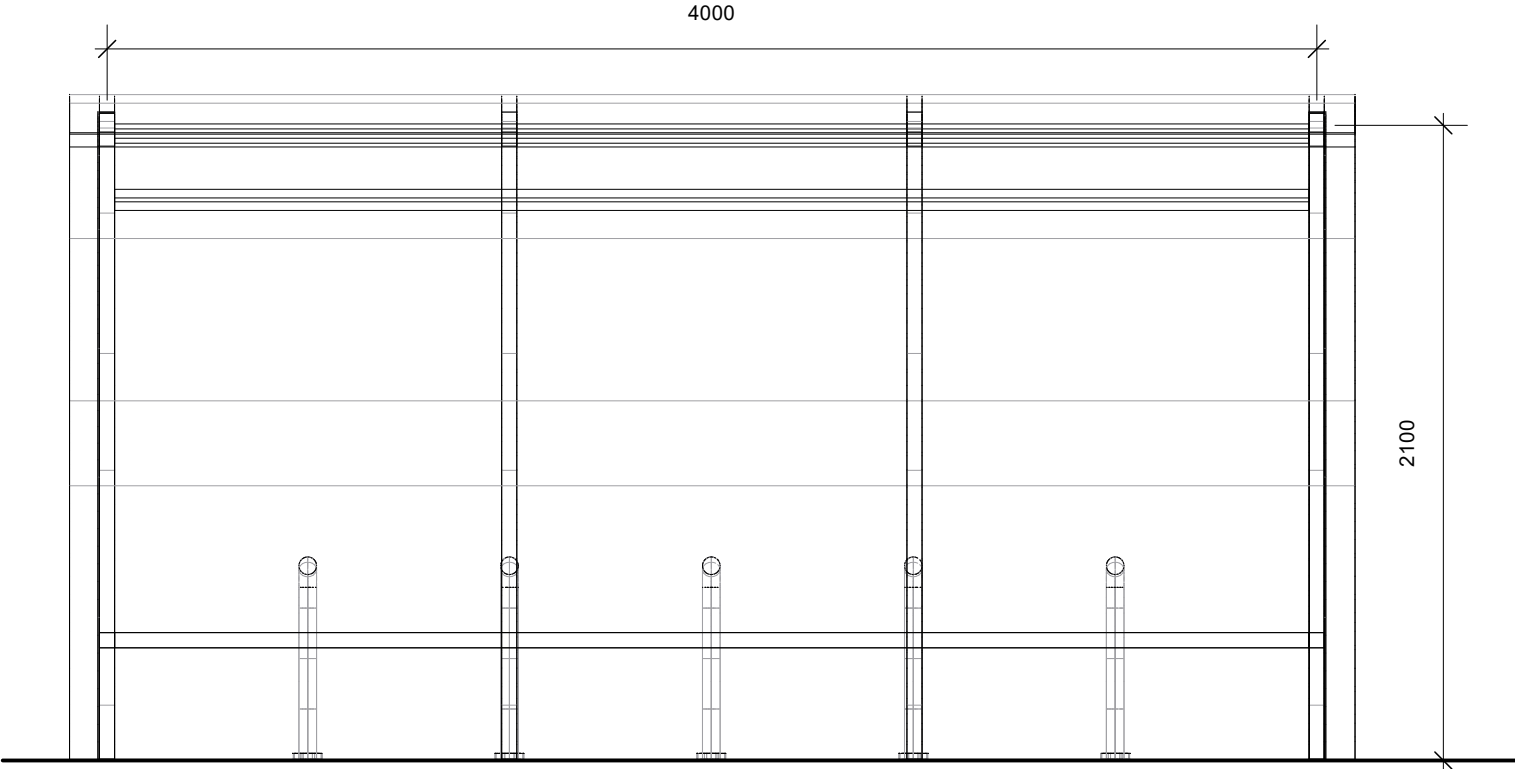


CYCLE SHELTER FRONT ELEVATION

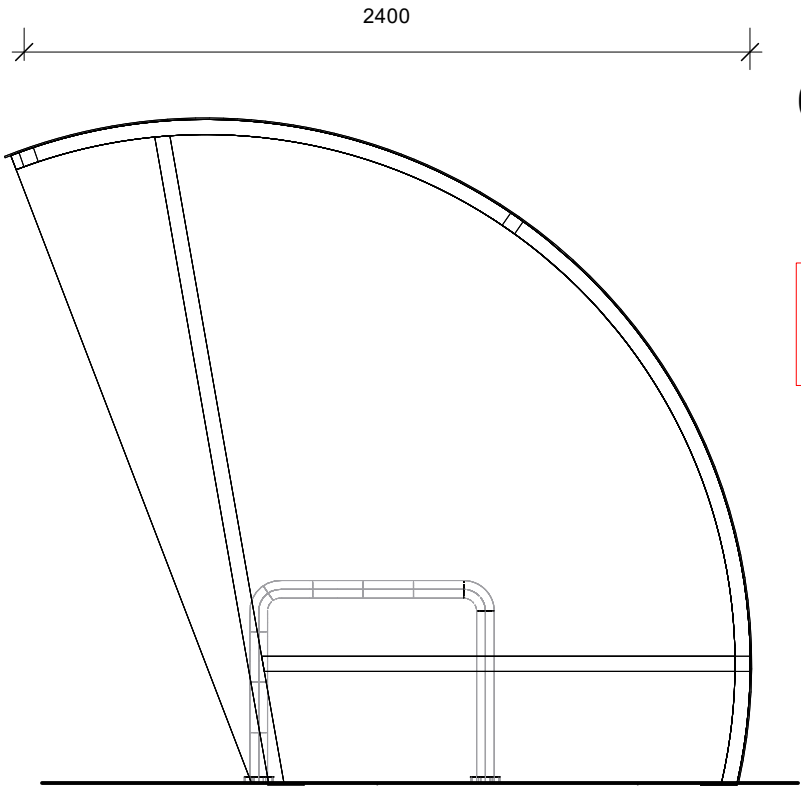


CYCLE SHELTER RIGHT ELEVATION

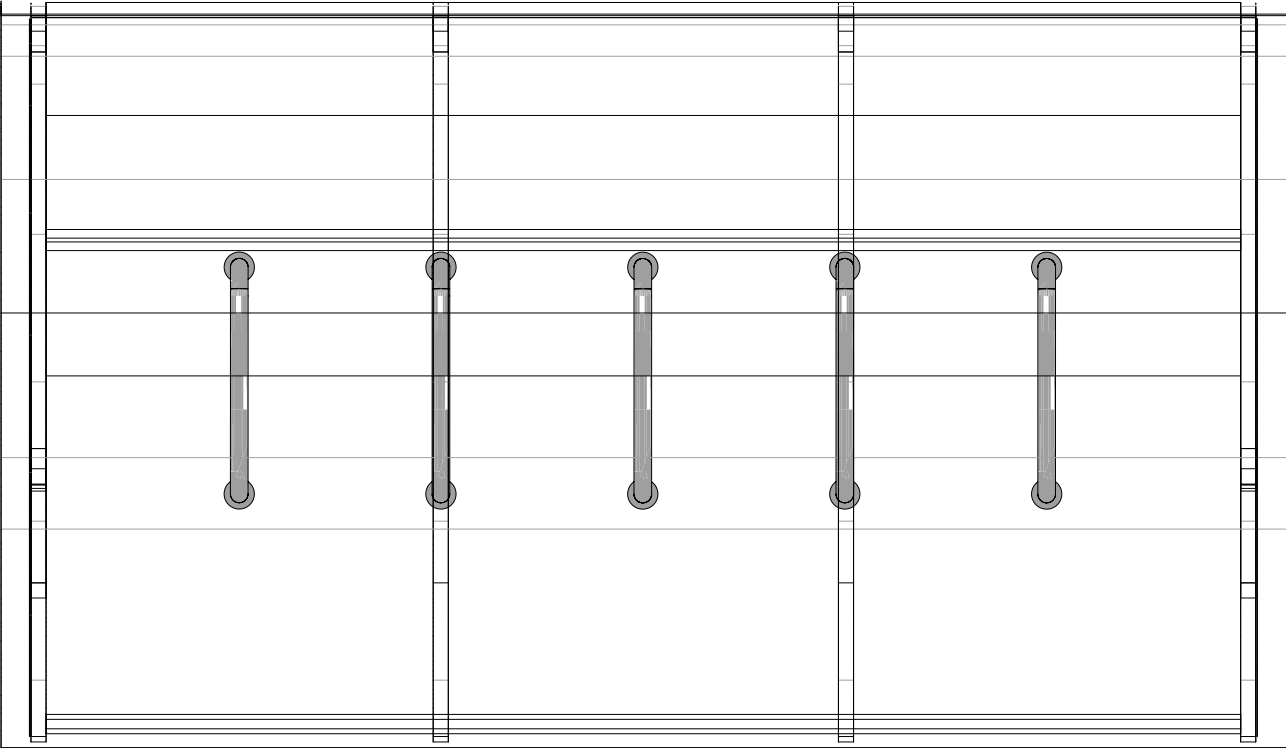

CYCLE SHELTER TOP PLAN

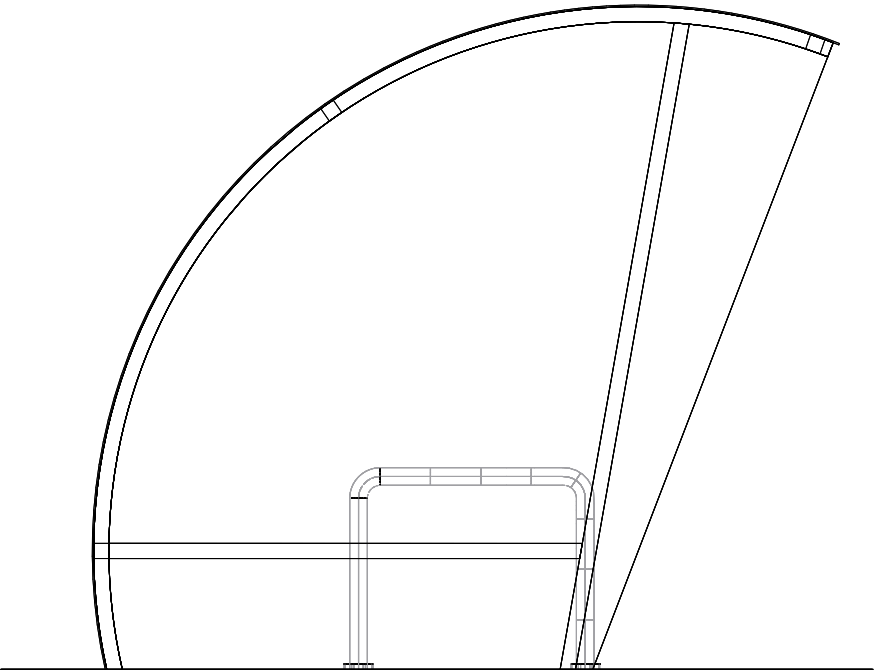


CYCLE SHELTER LEFT ELEVATION

 

THIS DRAWING IS COPYRIGHT, AND REMAINS THE PROPERTY OF HTC ARCHITECTS. IT MUST NOT BE REPRODUCED, USED, DISCLOSED OR TRANSMITTED TO THIRD PARTIES IN ANY FORM, IN WHOLE OR IN PART, WITHOUT PRIOR WRITTEN PERMISSION.

DO NOT SCALE!
ALL DIMENSIONS SHOULD BE CHECKED ON SITE BEFORE WORK COMMENCES

 

SCALE BAR 1:25 @ A3

SUBJECT TO REVIEW BY THE
STRUCTURAL ENGINEER AND CLIENT
APPROVAL.



A 15/01/26 Cycle parking updated to match spec NL

Rev.	Date	Description	Drawn

htcarchitects

8 Britannia Street
Leeds
LS1 2DZ
T: (0113) 244 3457
W: www.htcarchitects.co.uk
E: admin@htcarchitects.co.uk

client



project
Fishponds Road, Wokingham

drawing title
Proposed Cycle Store

date January 2026
status Sketch
scale 1:25 size A1
drawn NL checked DW
job no. 3286 dwg no. TSK05 rev. A