






EXISTING FRONT ELEVATION

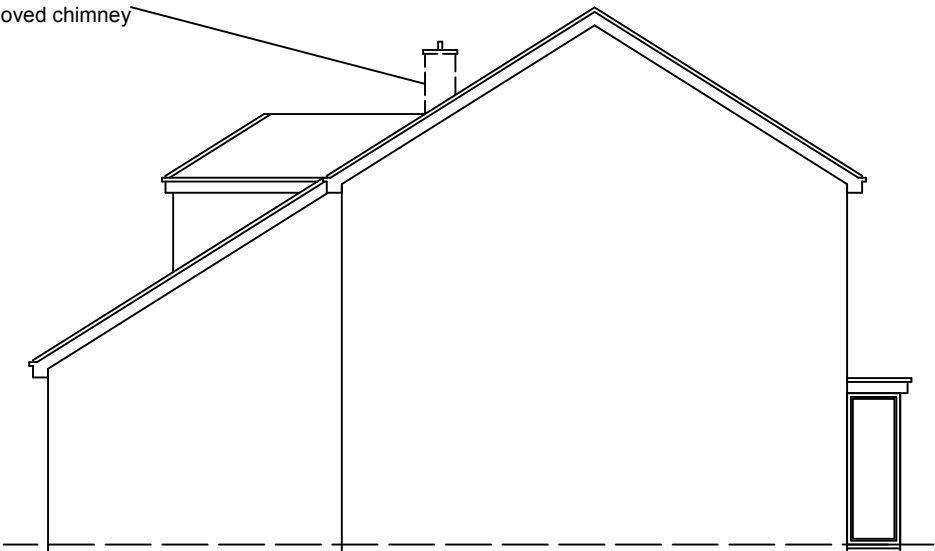


EXISTING SIDE-1 ELEVATION

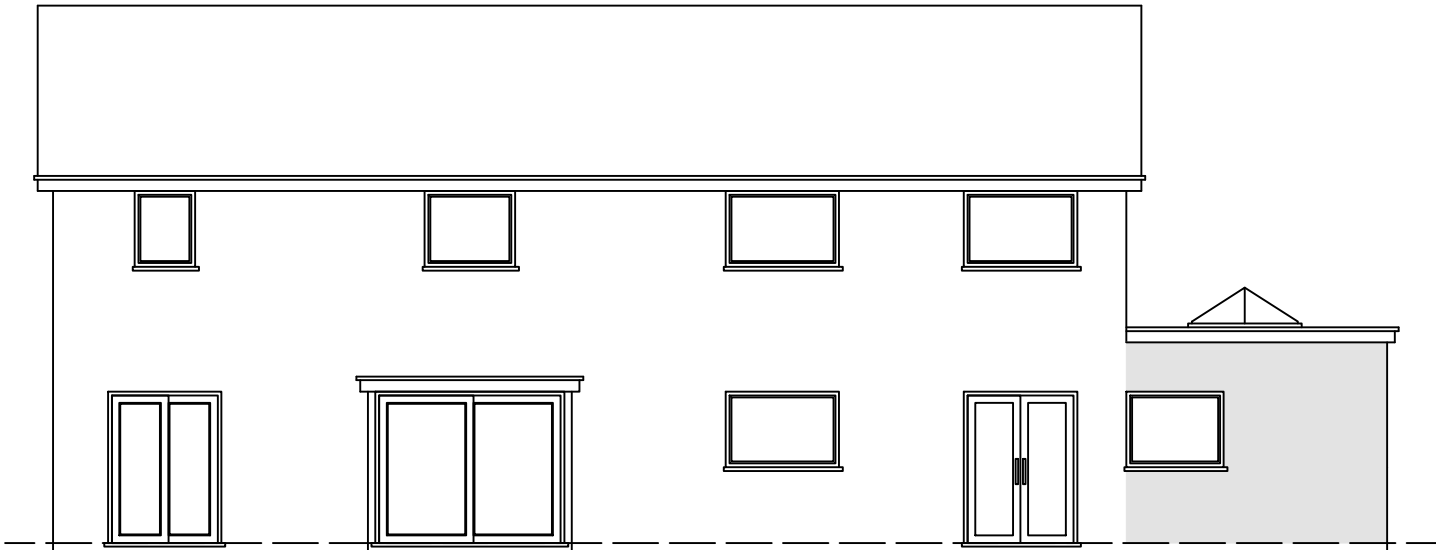


EXISTING REAR ELEVATION

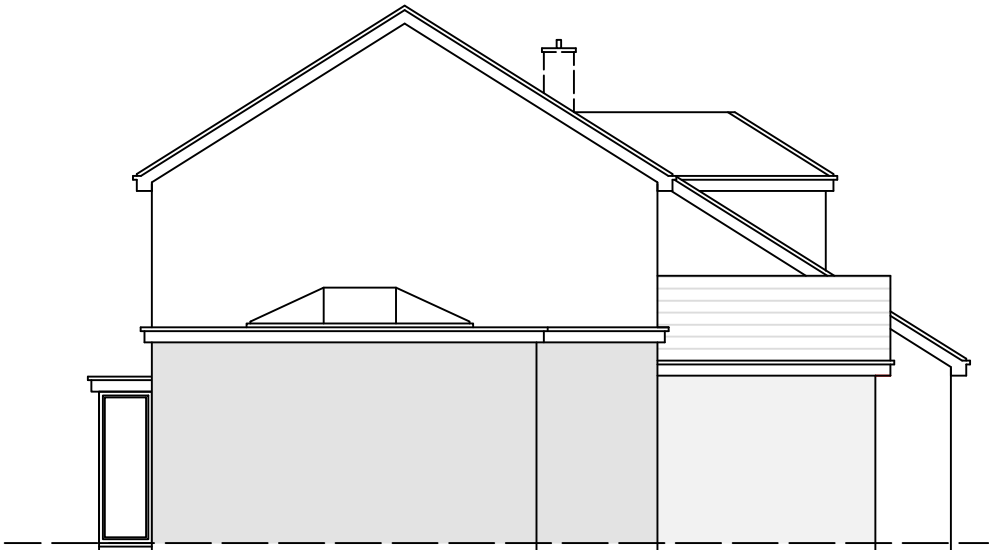

EXISTING SIDE-2 ELEVATION

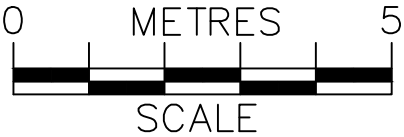

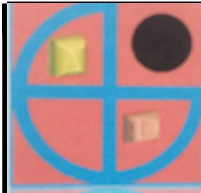	PROJECT:	6 Denmark Avenue Woodley	DRAWN BY:	P.S.	DRAWING TITLE:		ArchDezine Limited archdeziner7@gmail.com
	PROPOSED CHANGES TO FENESTRATION & MATERIAL		DATE:	27/07/2024	EXISTING ELEVATIONS		
			SCALE:	1:100@A3	DRAWING NUMBER:		
			FILENAME:	24013	DA—03		