



PLAN | DESIGN | BUILD
JCENG SOLUTIONS
tel:0118 348 6230 mob:07411070270
email:info@jcengsolutions.com
web:www.jcengsolutions.com

NOTES:
THE CONTRACTORS ARE TO CHECK ALL DIMENSIONS, DRAIN RUNS AND GENERAL CONDITIONS ON THE SITE BEFORE WORKS COMMENCE, AND INFORM JCENG SOLUTIONS IMMEDIATELY UPON DISCOVERY OF ANY ERRORS, OMISSIONS OR DISCREPANCIES. ALL WORKS ARE TO BE CARRIED OUT IN ACCORDANCE WITH CURRENT BUILDING REGULATIONS, BRITISH STANDARDS, CODE OF PRACTICE AND LOCAL AUTHORITY REQUIREMENTS. DO NOT SCALE FROM THIS DRAWING WITHOUT FIRST OBTAINING WRITTEN AUTHORISATION FROM JCENG SOLUTIONS.
THIS DRAWING IS THE PROPERTY OF JCENG SOLUTIONS AND IS ISSUED ON THE CONDITION THAT IT IS NOT REPRODUCED, DISCLOSED OR COPIED TO ANY UNAUTHORISED PERSON IN WHOLE OR PART WITHOUT PRIOR WRITTEN CONSENT

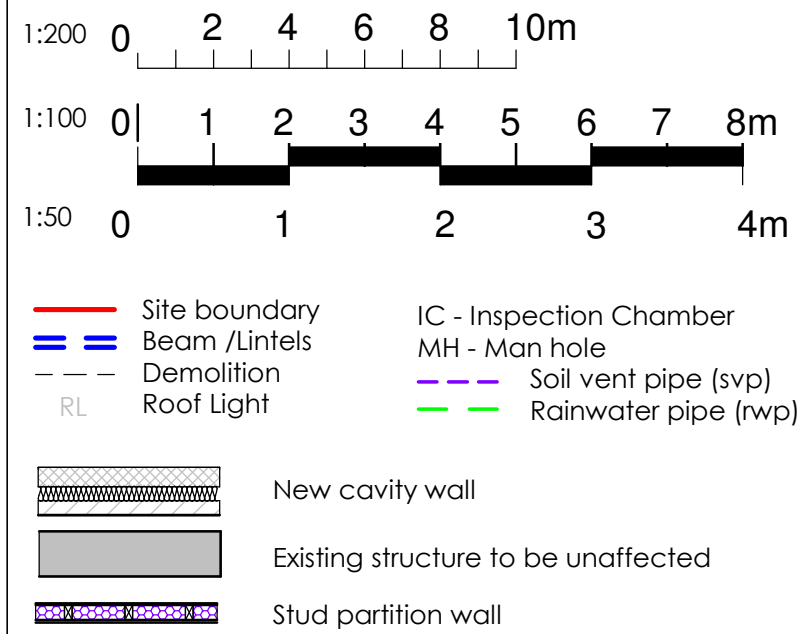

Approved Front Elevation 'C'
1 : 100

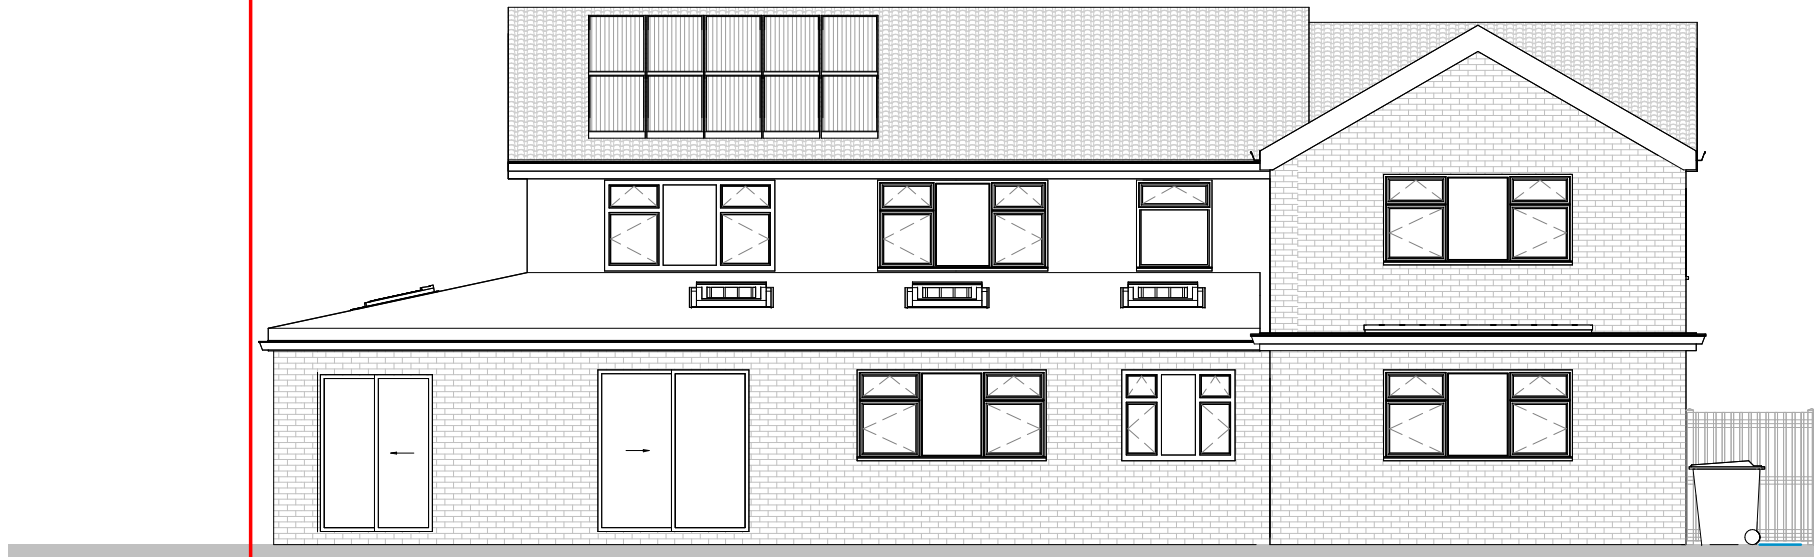

Approved Rear Elevation 'D'
1 : 100




Proposed Front Elevation 'C'
1 : 100


New obscure window
opening above 1.7m



Proposed Rear Elevation 'D'
1 : 100

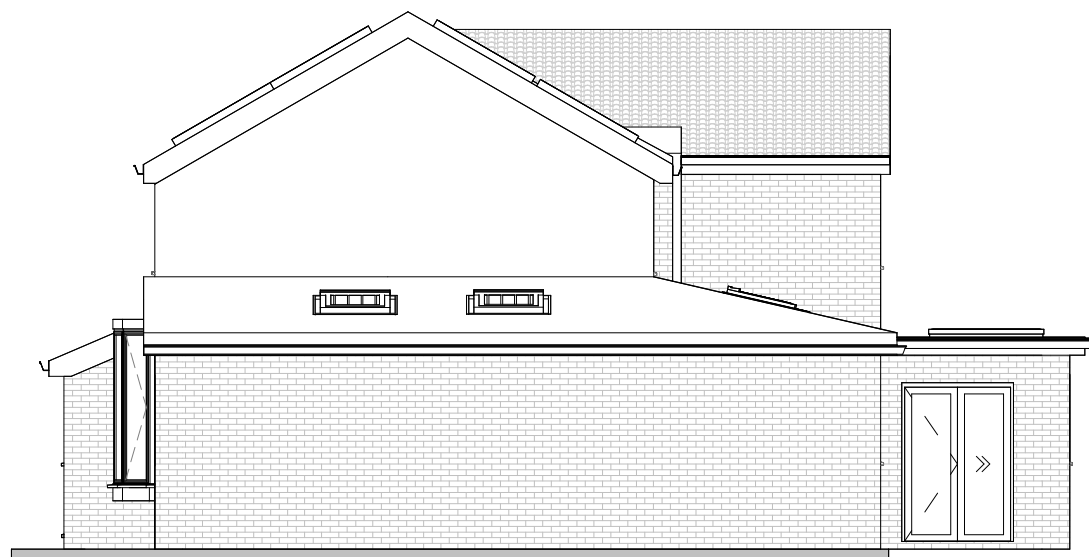

Approved Side Elevation 'B'
1 : 100

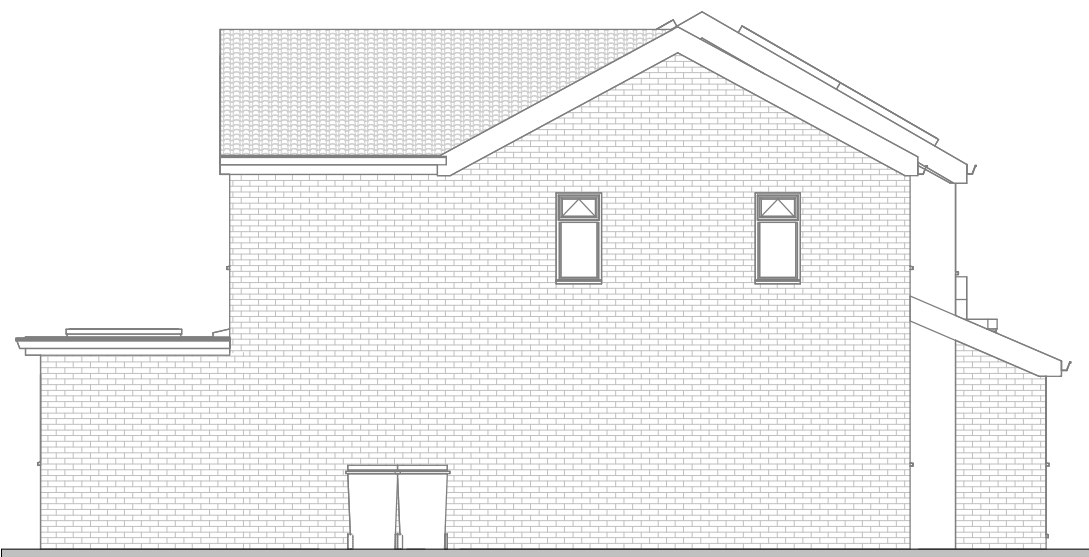


Approved Side Elevation 'A'
1 : 100

ALL EXISTING AND NEW WINDOWS TO BE REPLACED FROM WHITE UPVC DOUBLE-GLAZED WINDOWS WITH ANTHRACITE GREY (RAL 7016) DOUBLE-GLAZED WINDOWS *size & style remain same*


EXISTING AND NEW FASCIA (CURRENTLY WHITE) TO BE REPLACED WITH ANTHRACITE GREY (RAL 7016).

NEW ROOFLIGHTS TO BE FINISHED IN ANTHRACITE GREY (RAL 7016).


NEW FRONT DOOR TO BE FINISHED IN ANTHRACITE GREY (RAL 7016).

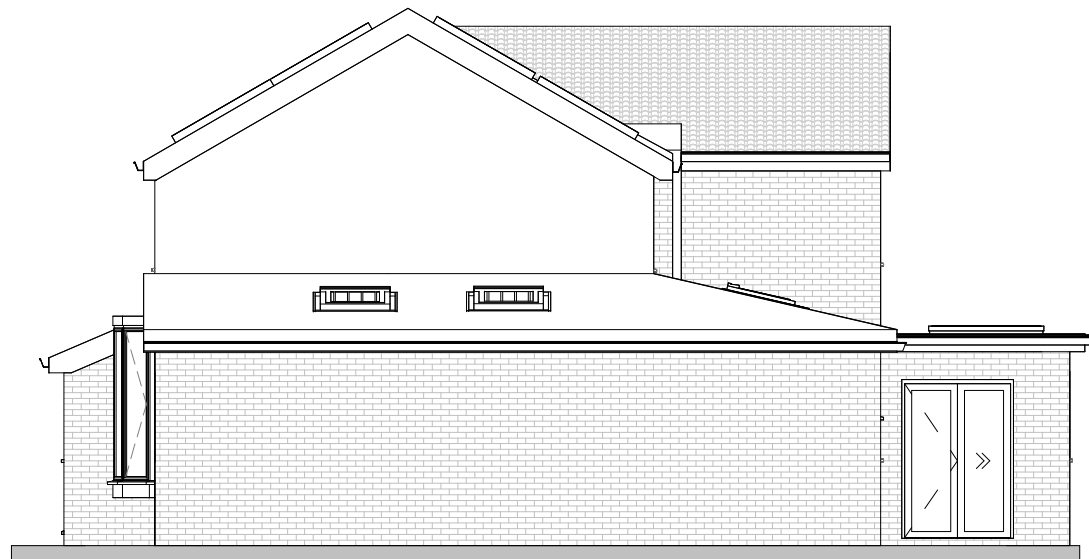

Proposed Side Elevation 'B'
1 : 100

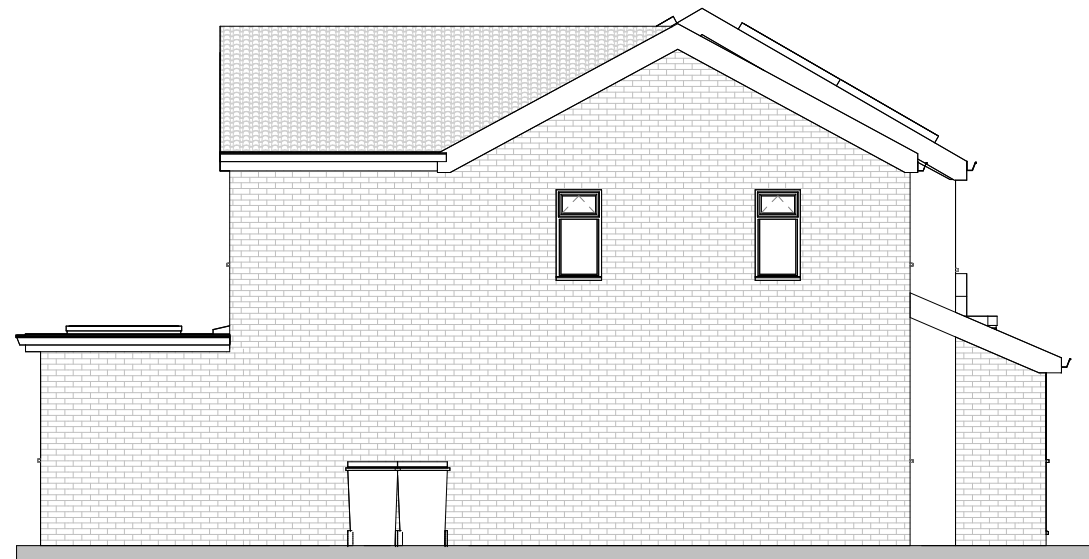

Proposed Side Elevation 'A'
1 : 100

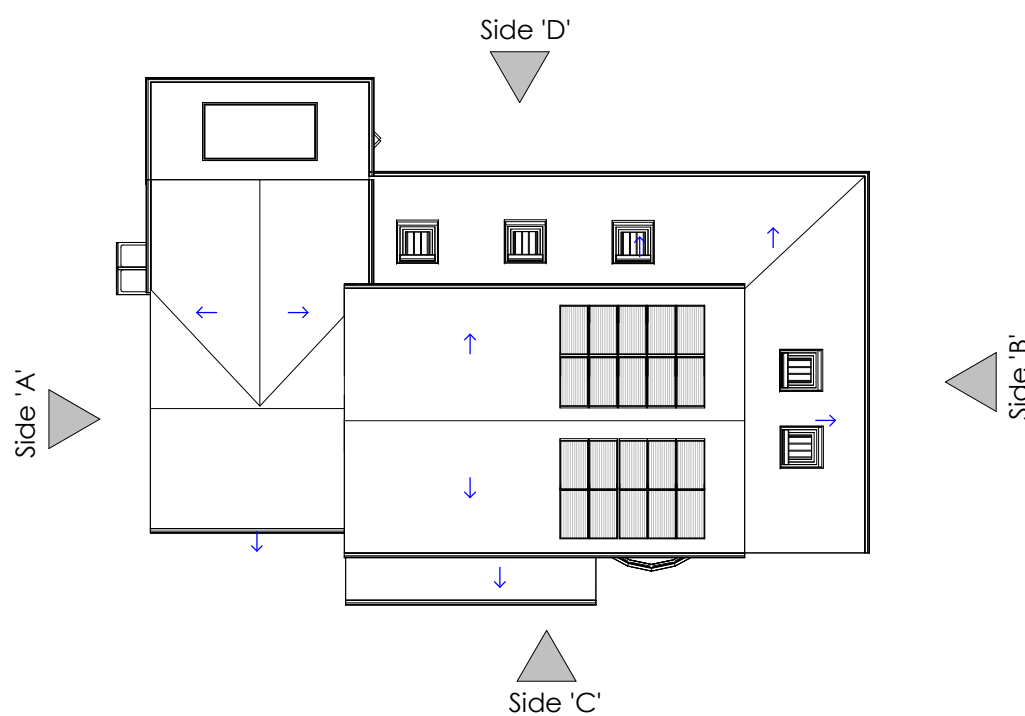

REV	DATE	DESCRIPTION
-----	------	-------------

CLIENT ADDRESS

1 Woodrow Drive, Wokingham
RG40 1RU

TITLE

Approved and Proposed
Elevations

CLIENT

Mrs.Randhawa

DRAWN BY JC	CHECKED BY RB	
----------------	------------------	--

SCALE (@ A1) As indicated	
------------------------------	--

DRAWING NUMBER NMA-200-WK-02	REV
---------------------------------	-----