


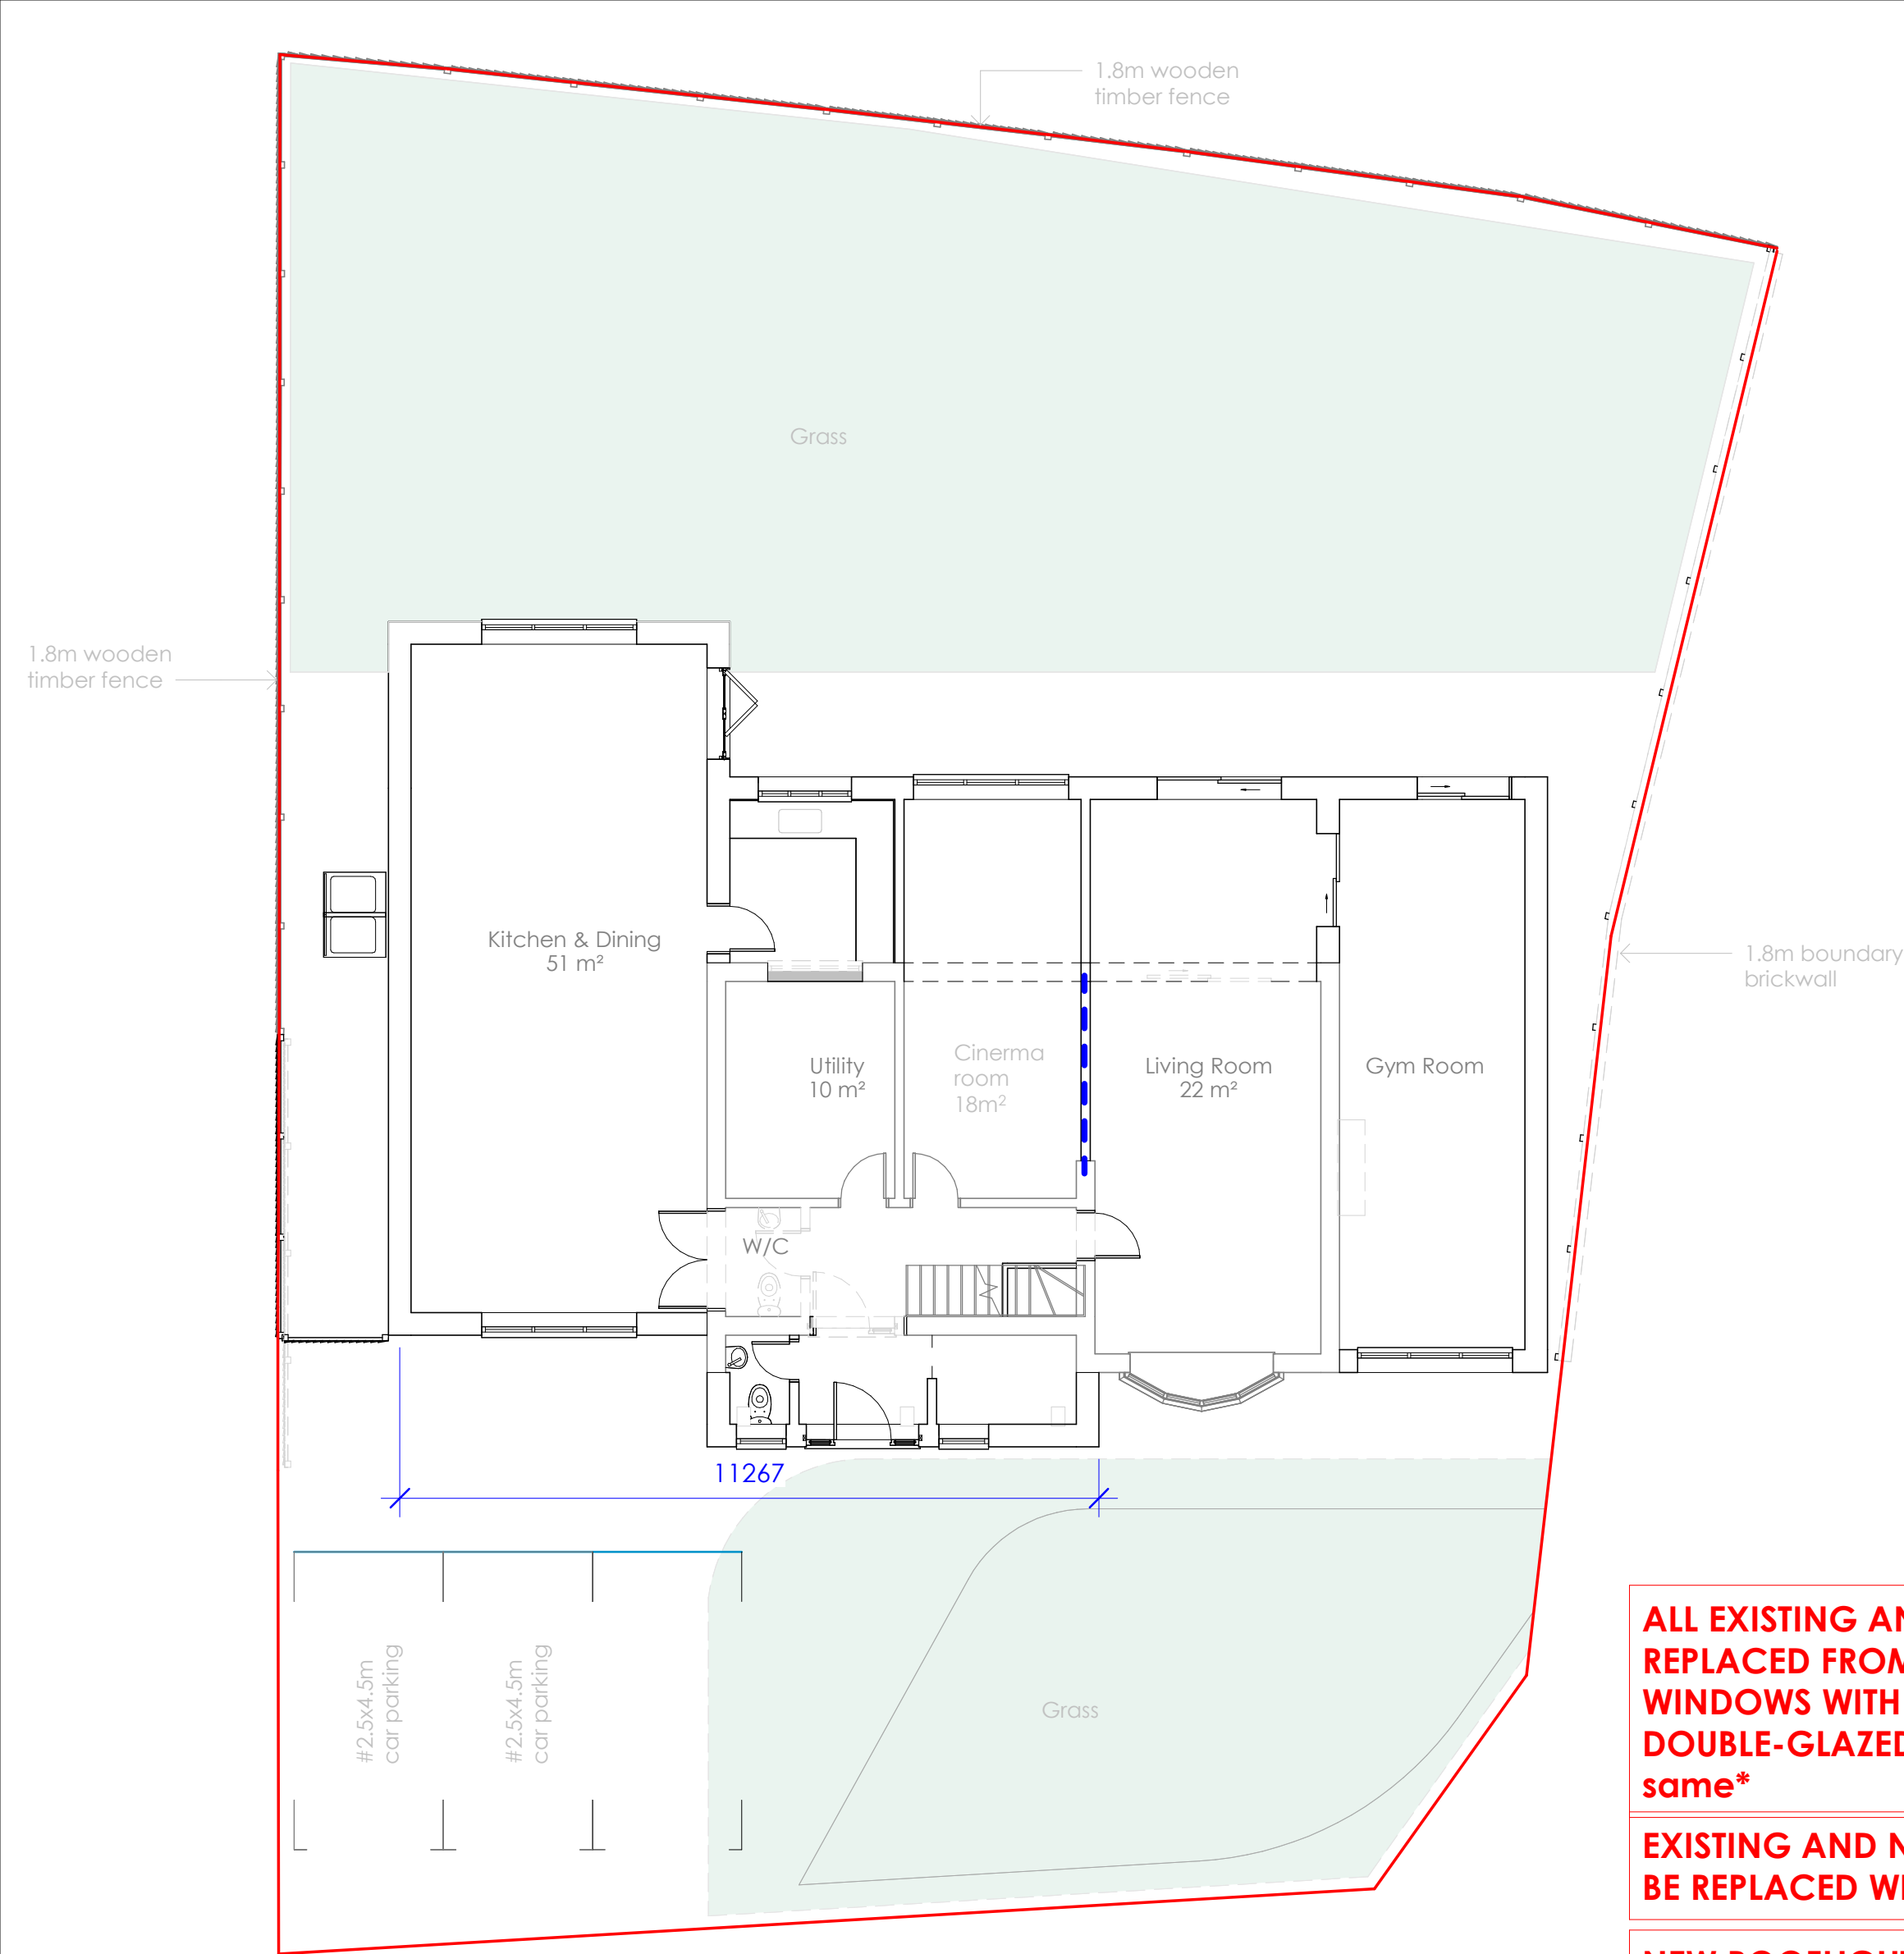


Approved Ground Floor
1 : 100

ALL EXISTING AND NEW WINDOWS TO BE REPLACED FROM WHITE UPVC DOUBLE-GLAZED WINDOWS WITH ANTHRACITE GREY (RAL 7016) DOUBLE-GLAZED WINDOWS *size & style remain same*


EXISTING AND NEW FASCIA (CURRENTLY WHITE) TO BE REPLACED WITH ANTHRACITE GREY (RAL 7016).

NEW ROOFLIGHTS TO BE FINISHED IN ANTHRACITE GREY (RAL 7016).


NEW FRONT DOOR TO BE FINISHED IN ANTHRACITE GREY (RAL 7016).

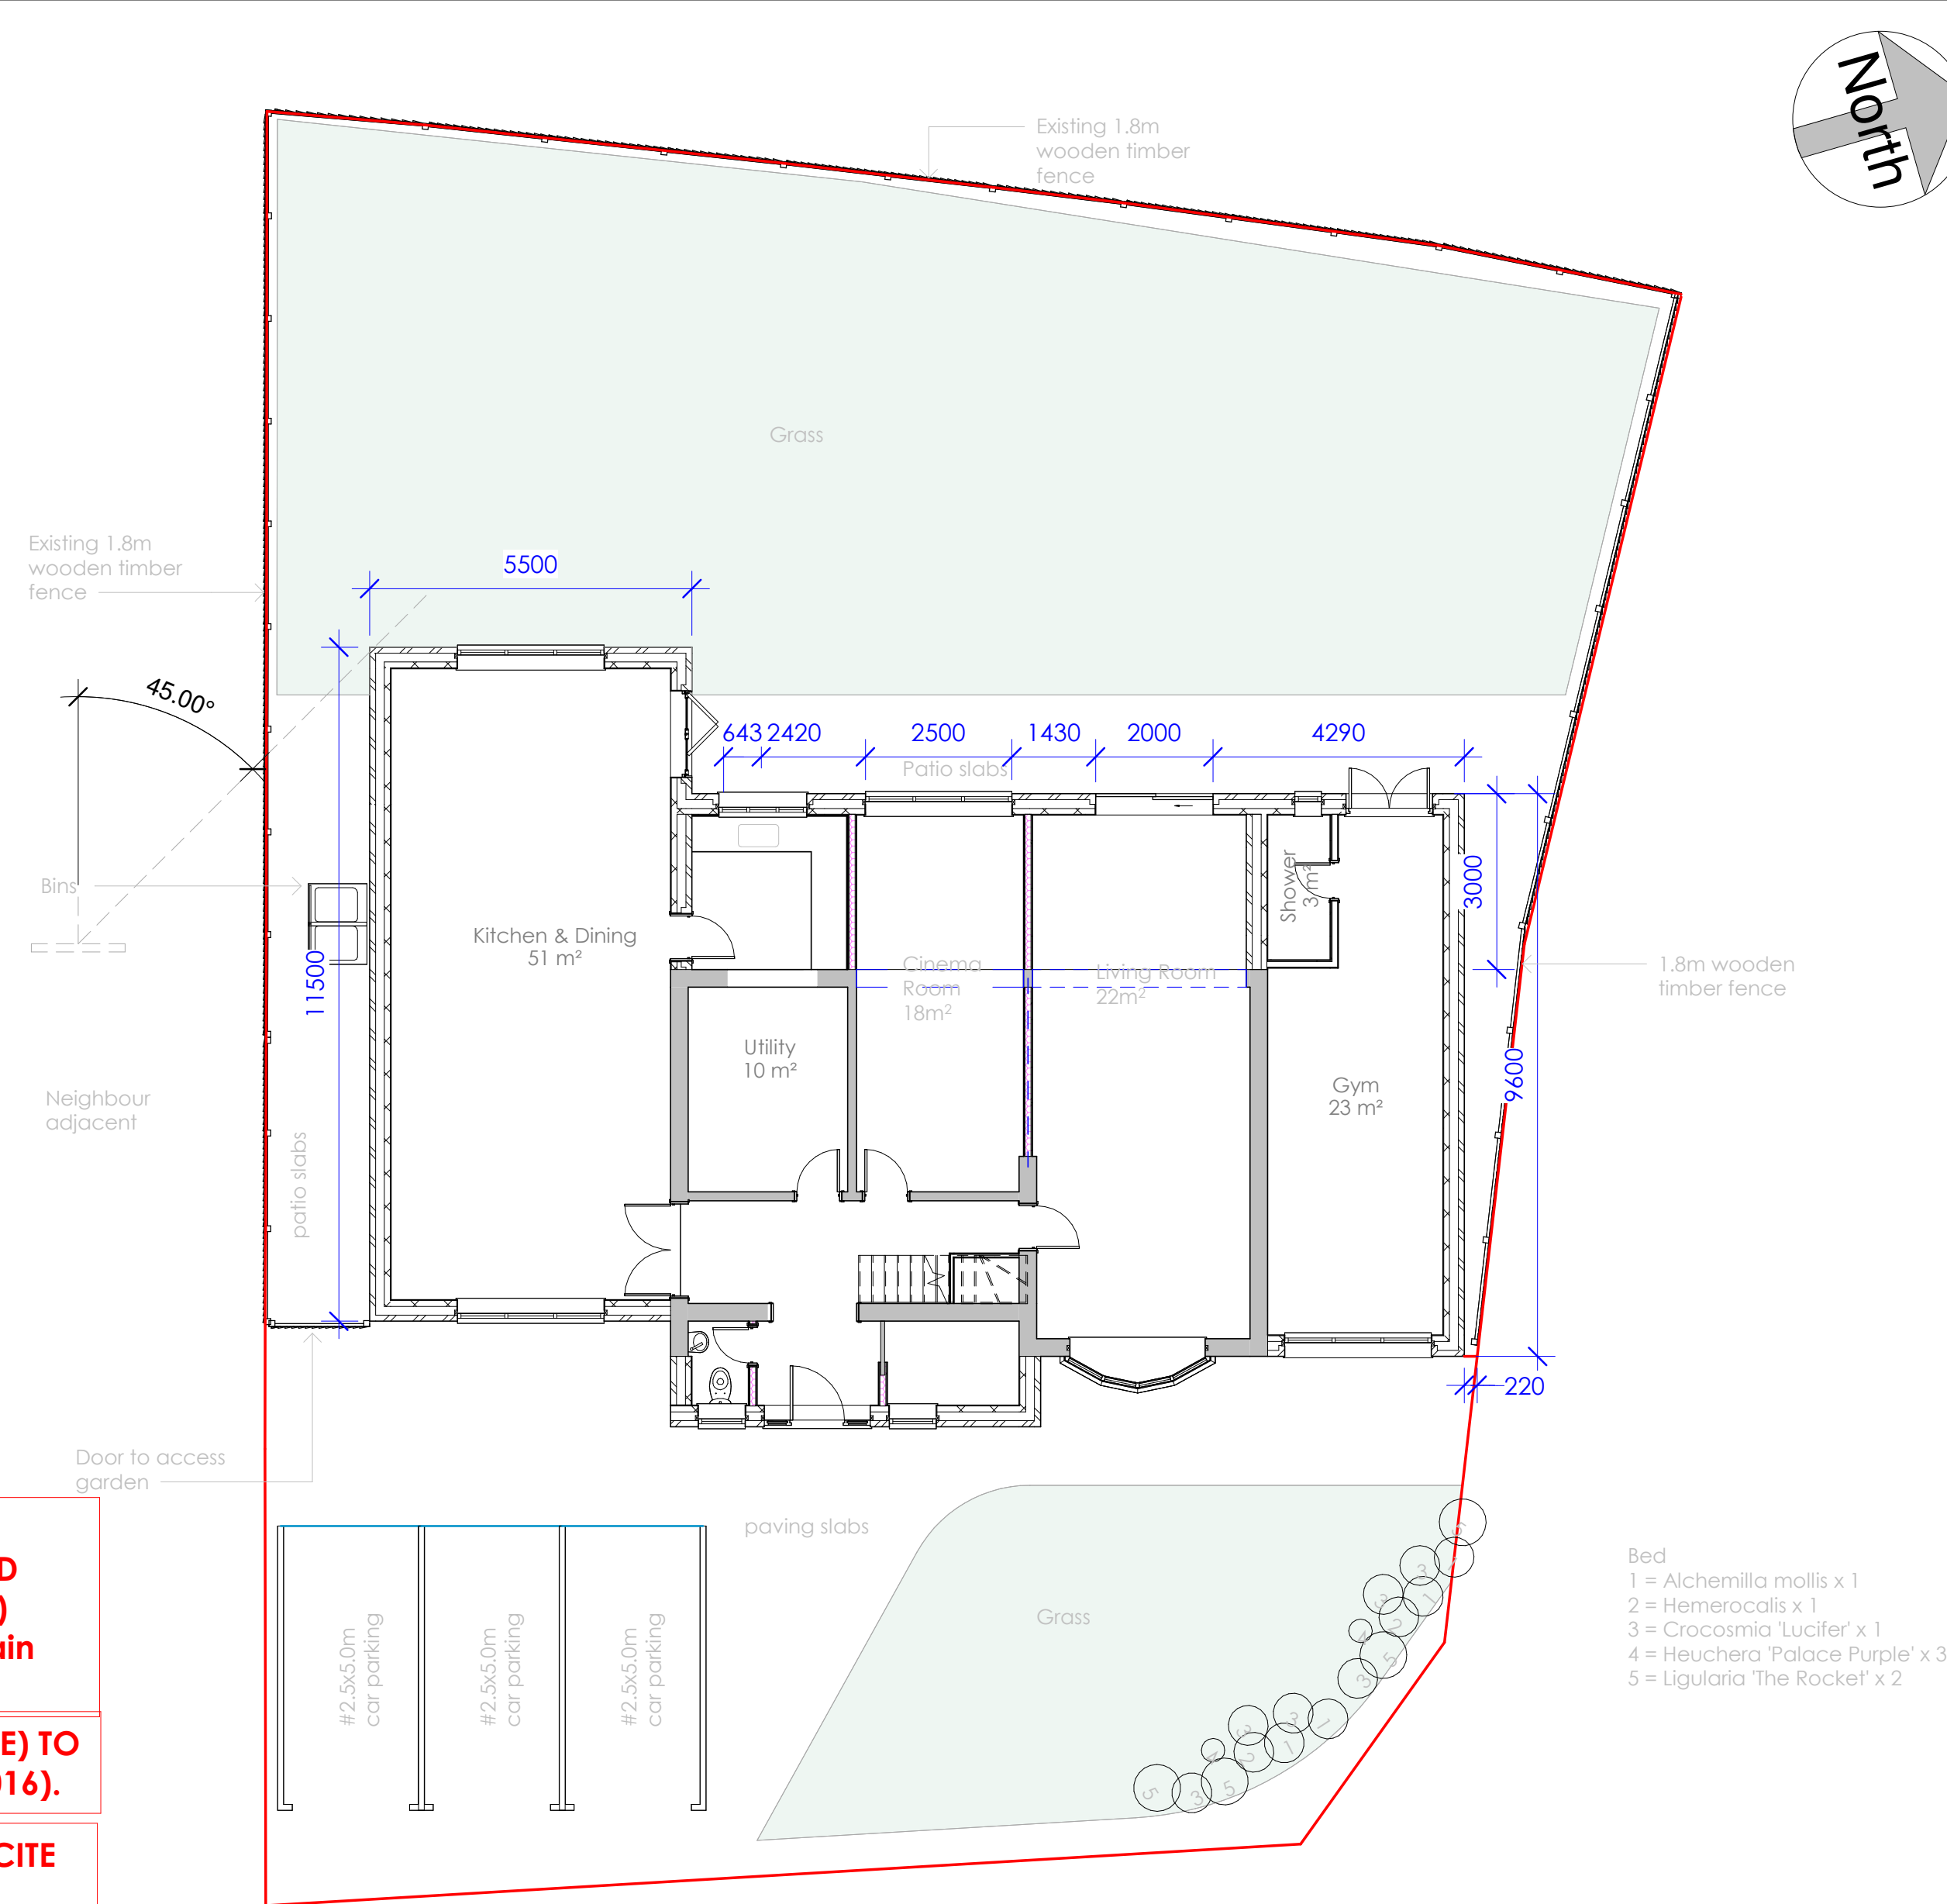



Proposed Ground Floor
1 : 100

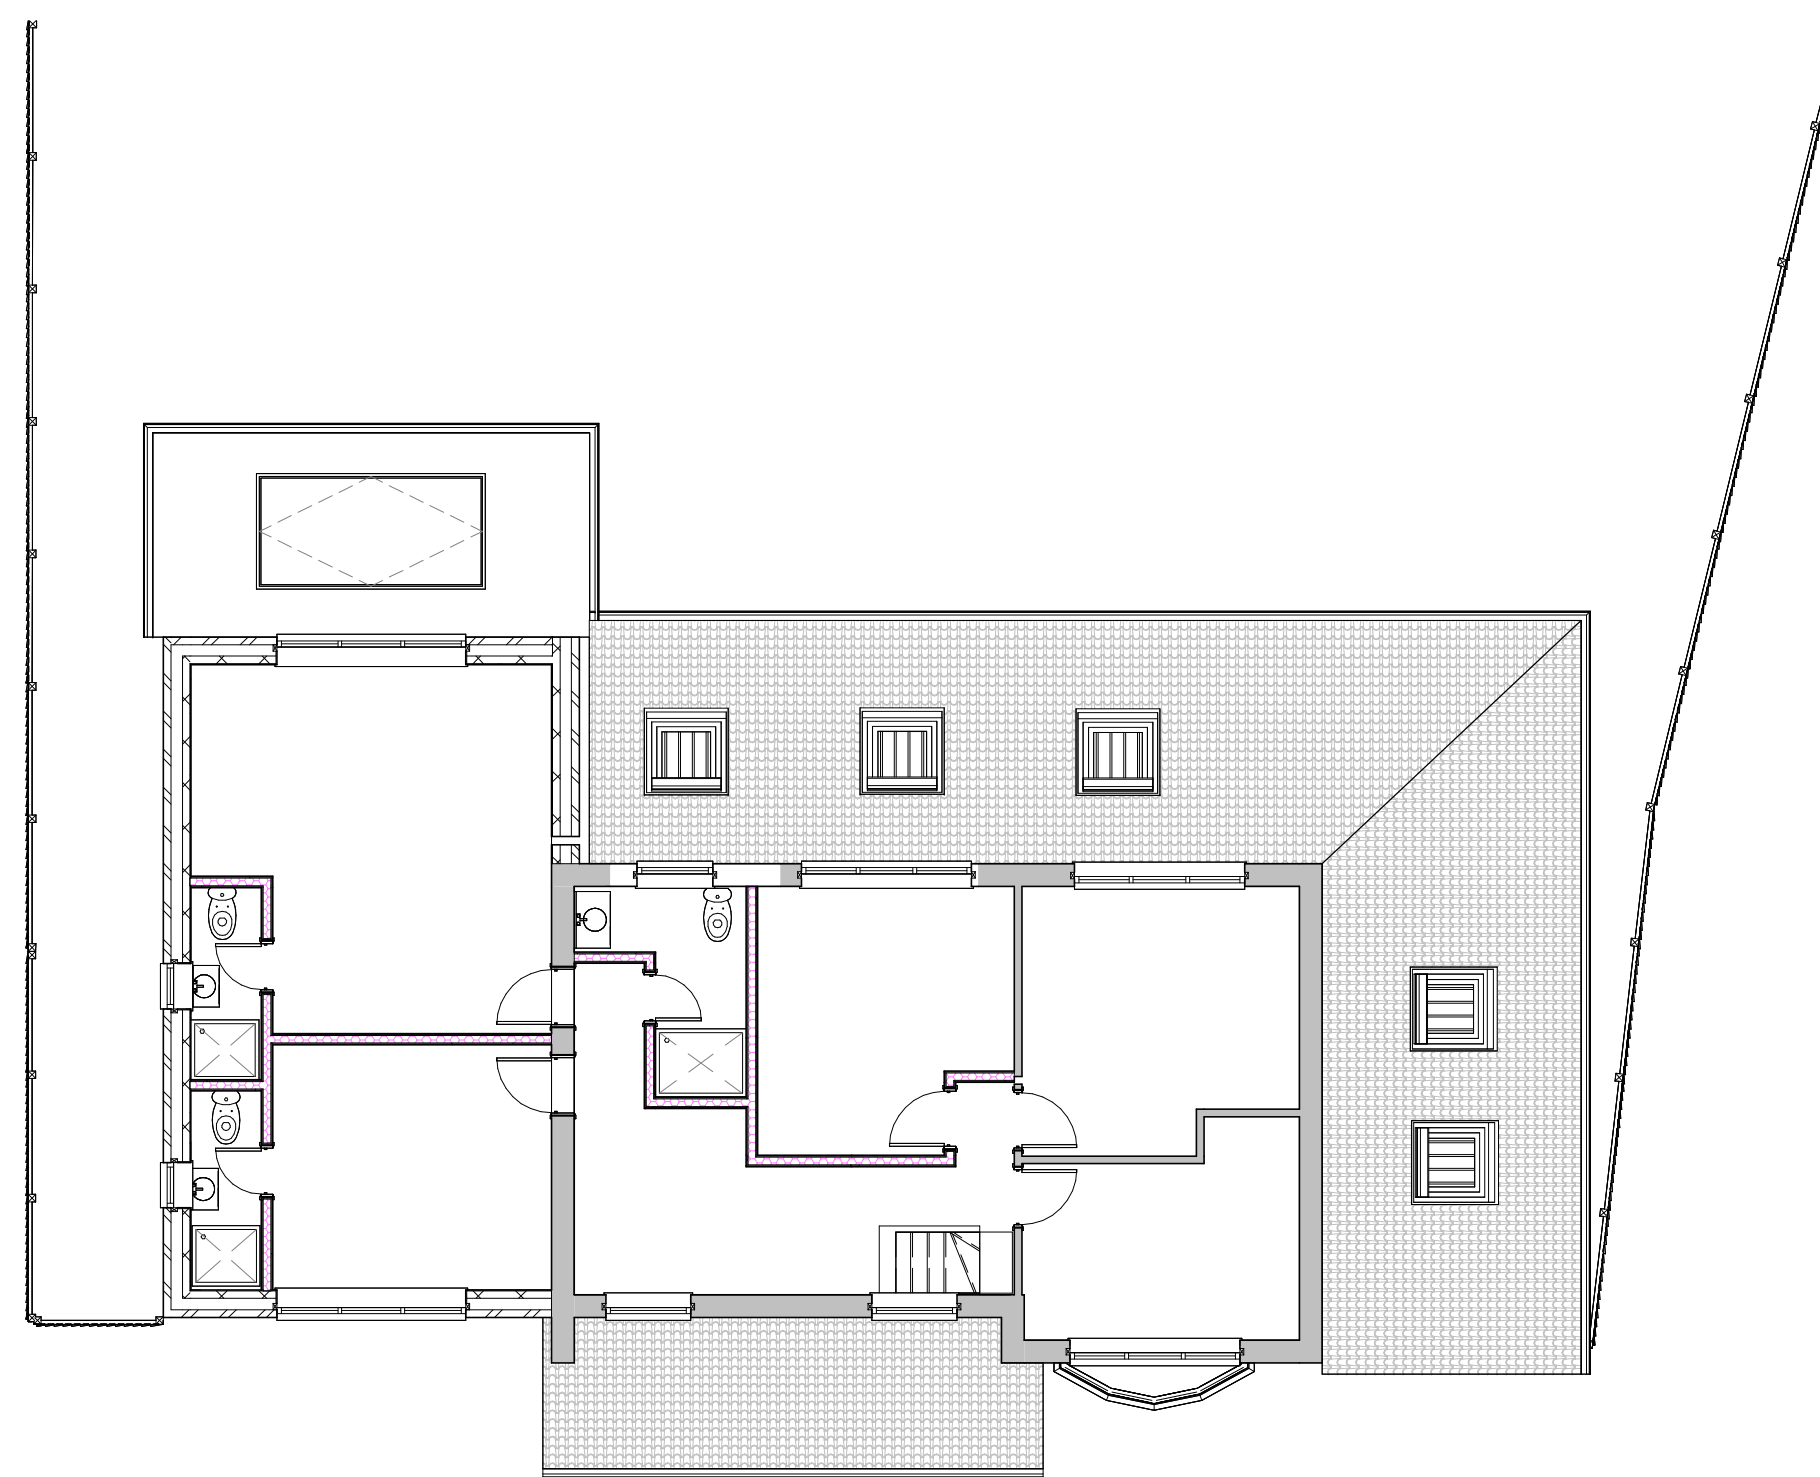

Approved First Floor
1 : 100

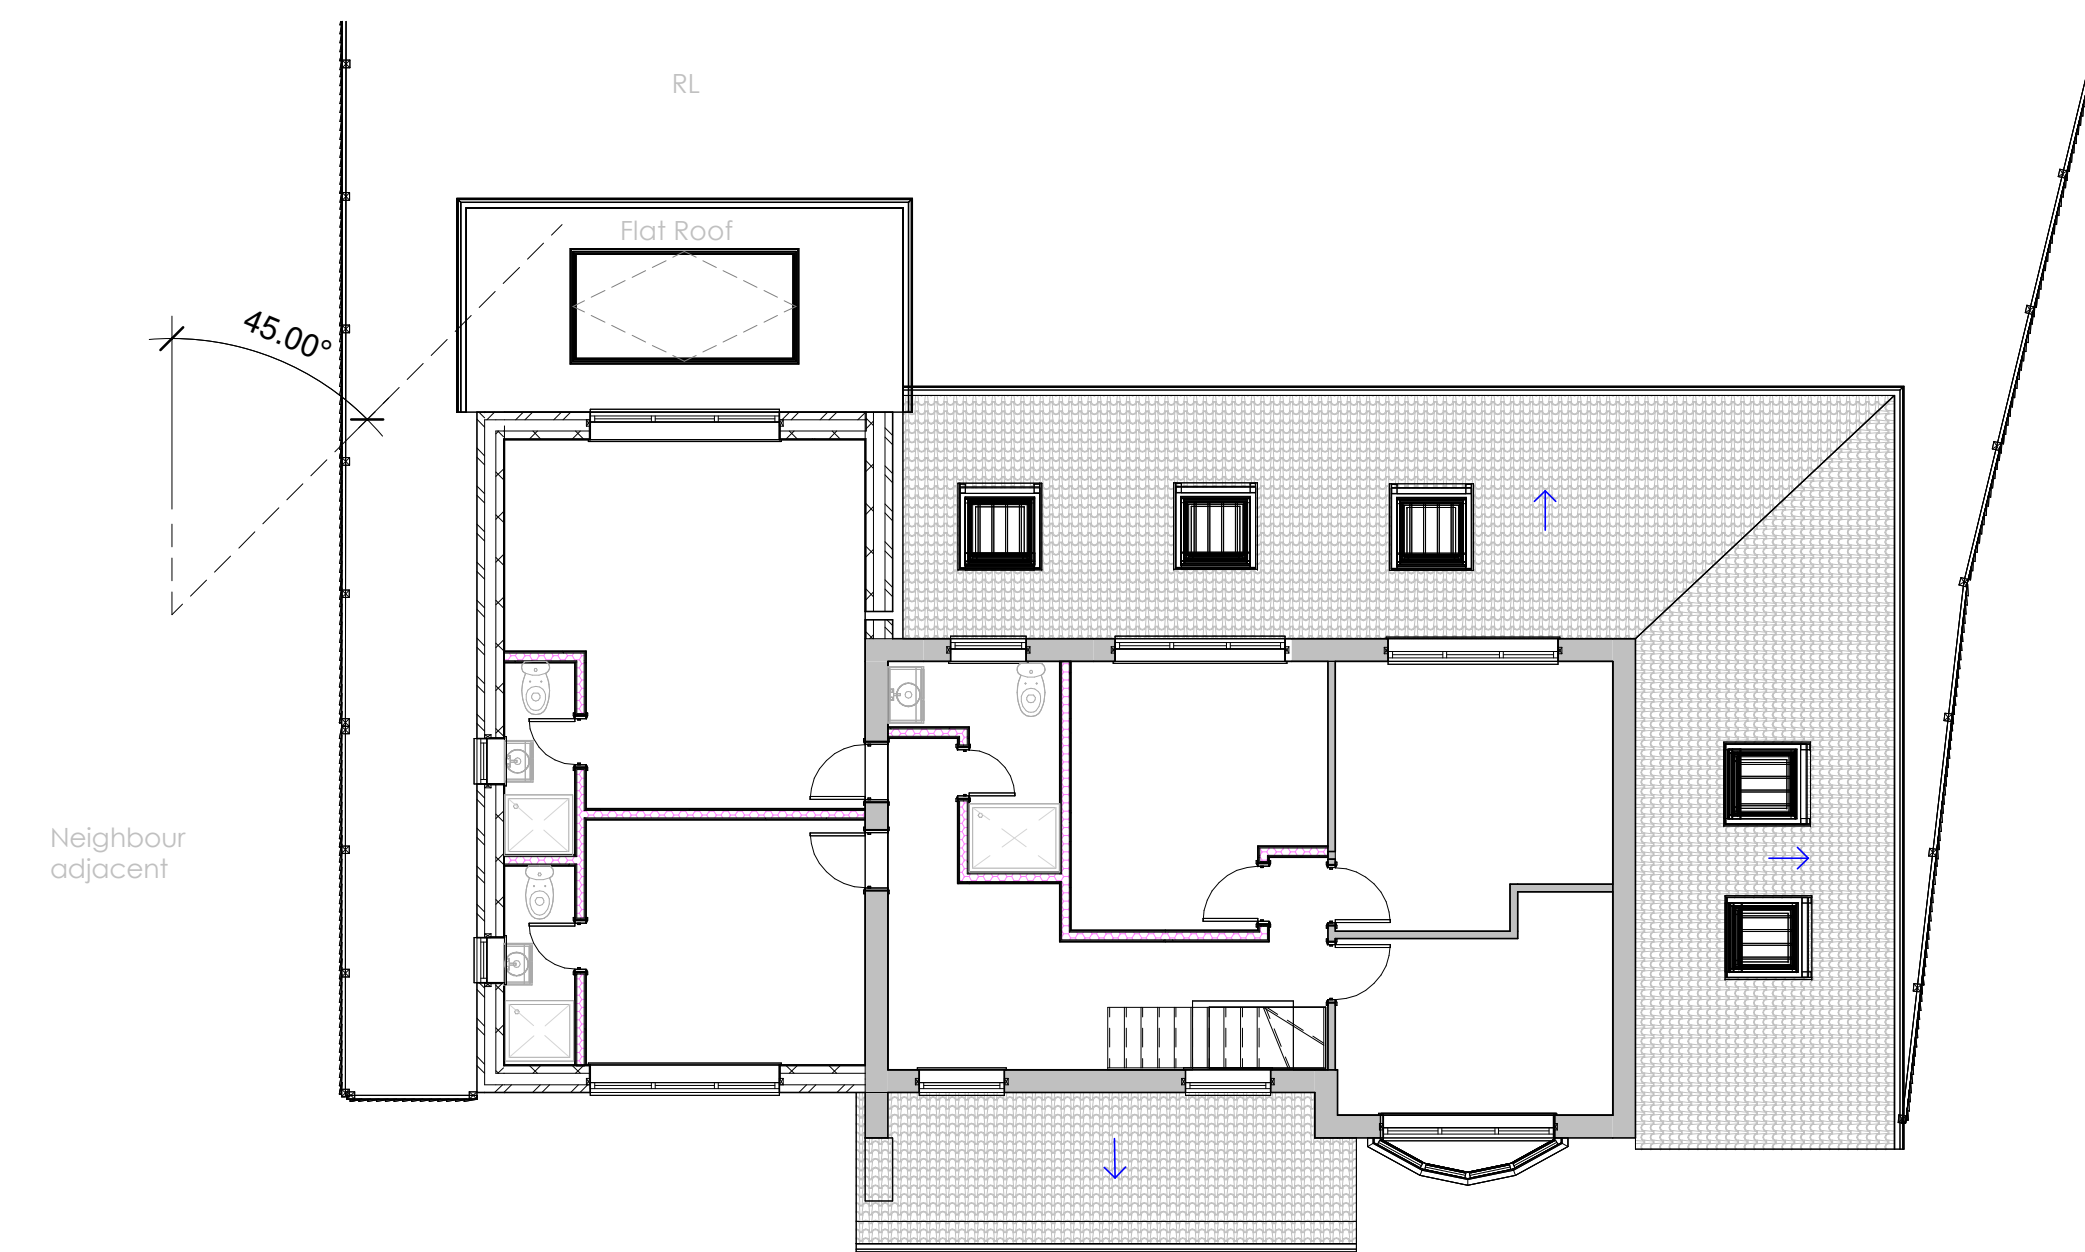

Proposed First Floor
1 : 100

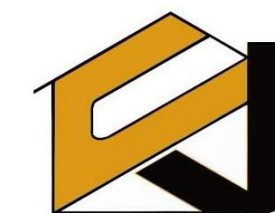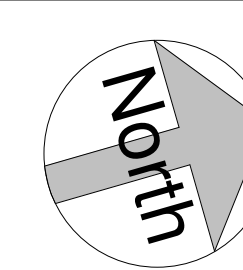


PLAN | DESIGN | BUILD
JCENG SOLUTIONS
tel:0118 348 6230 mob:07411070270
email:info@jcengsolutions.com
web:www.jcengsolutions.com

NOTES:

THE CONTRACTORS ARE TO CHECK ALL DIMENSIONS, DRAIN RUNS AND GENERAL CONDITIONS ON THE SITE BEFORE WORKS COMMENCE, AND INFORM JCENG SOLUTIONS IMMEDIATELY UPON DISCOVERY OF ANY ERRORS, OMISSIONS OR DISCREPANCIES. ALL WORKS ARE TO BE CARRIED OUT IN ACCORDANCE WITH CURRENT BUILDING REGULATIONS, BRITISH STANDARDS, CODE OF PRACTICE AND LOCAL AUTHORITY REQUIREMENTS. DO NOT SCALE FROM THIS DRAWING WITHOUT FIRST OBTAINING WRITTEN AUTHORISATION FROM JCENG SOLUTIONS.

THIS DRAWING IS THE PROPERTY OF JCENG SOLUTIONS AND IS ISSUED ON THE CONDITION THAT IT IS NOT REPRODUCED, DISCLOSED OR COPIED TO ANY UNAUTHORISED PERSON IN WHOLE OR PART WITHOUT PRIOR WRITTEN CONSENT

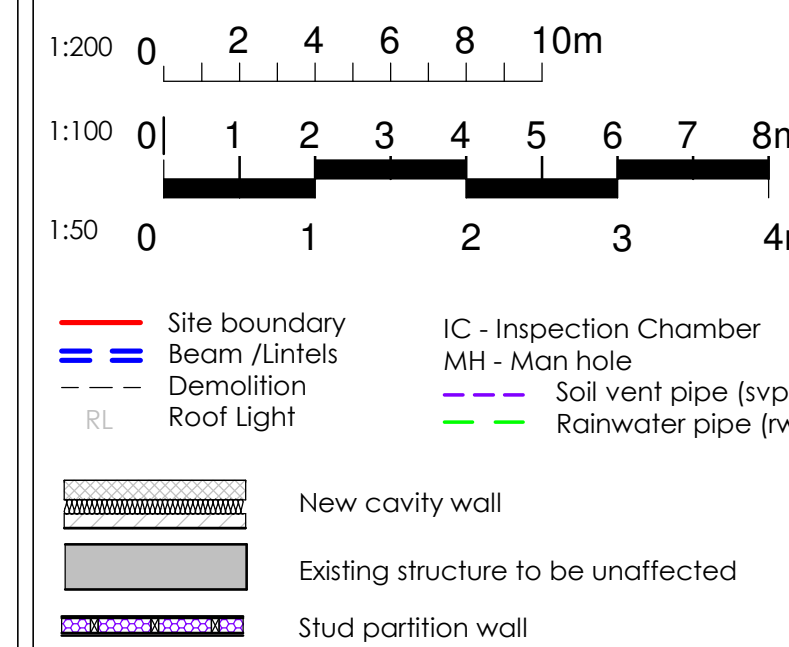

Bed
1 = Alchemilla mollis x 1
2 = Hemerocallis x 1
3 = Crocosmia 'Lucifer' x 1
4 = Heuchera 'Palace Purple' x 3
5 = Ligularia 'The Rocket' x 2

REV	DATE	DESCRIPTION
CLIENT ADDRESS		
1 Woodrow Drive, Wokingham RG40 1RU		
TITLE		
Approved and Proposed Floor Plans		
CLIENT		
Mrs.Randhawa		
DRAWN BY JC		CHECKED BY RB
SCALE (@ A1) As indicated		
DRAWING NUMBER NMA-200-WK-04		REV