




EXISTING FRONT ELEVATION

SCALE 1:100 @ A3

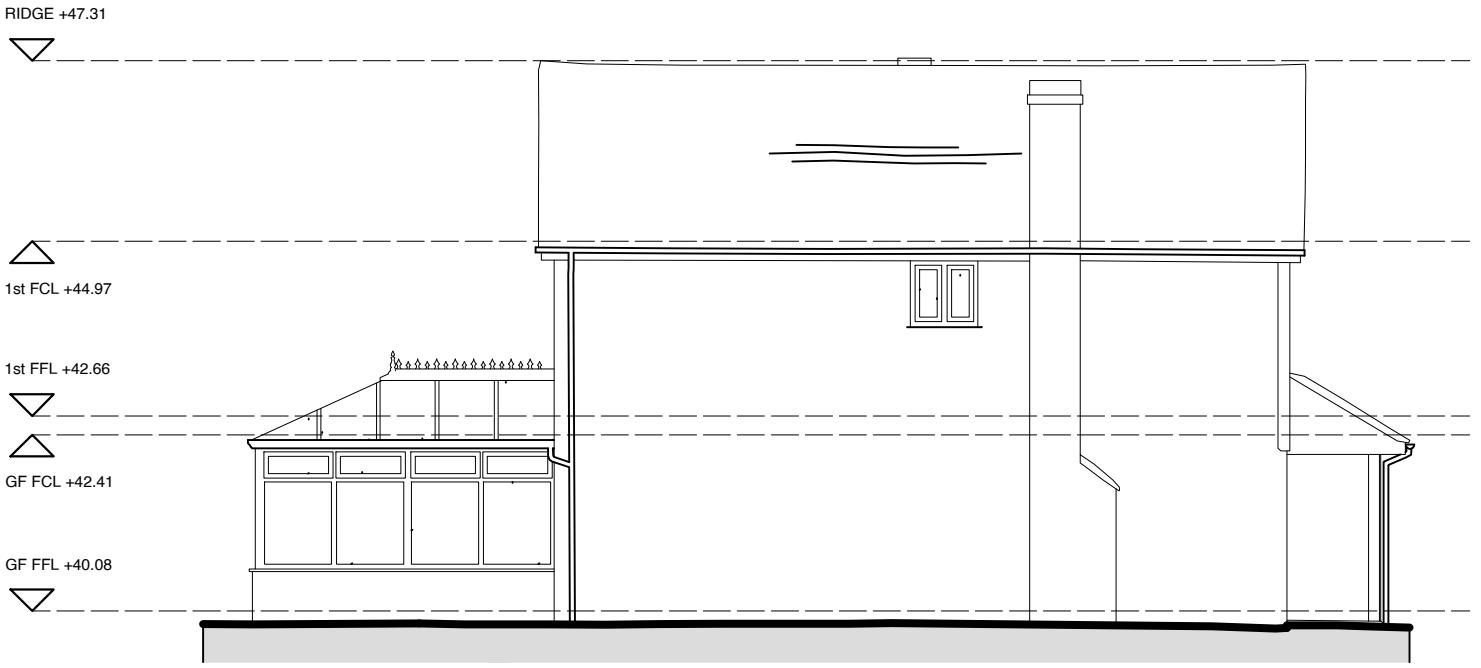

EXISTING SIDE ELEVATION

SCALE 1:100 @ A3




EXISTING REAR ELEVATION

SCALE 1:100 @ A3



EXISTING SIDE ELEVATION

SCALE 1:100 @ A3

 

NWGArchitecture

project north

notes

1. Drawings are based on survey data and may not accurately represent what is physically present.
2. Do not scale from this drawing. All dimensions to be site verified by the contractor before proceeding.
3. All dimensions are in millimetres unless noted otherwise.
4. NWG Architecture Ltd shall be notified in writing of any discrepancies.

key plan



revisions

REV	DATE	DRAWN BY	APPR. BY	NOTES
PL01	28.08.24	NWG	NWG	PLANNING APPLICATION

client:

KOROLINA & ALI
KOC

project:

10 EDENHAM CLOSE
READING

status:

PLANNING

revision:

PL01

title:

EXISTING ELEVATIONS

drawn by:

NWG

approved by:

NWG

date:

28.08.24

job no:

2024-111

scale:

1:100 @ A3

drawing no:

020

NWG Architecture Ltd
21 Millbank Crescent
RG5 4EP

niail@nwgarchitecture.co.uk
07840917012
nwgarchitecture.co.uk