





PROPOSED FRONT ELEVATION

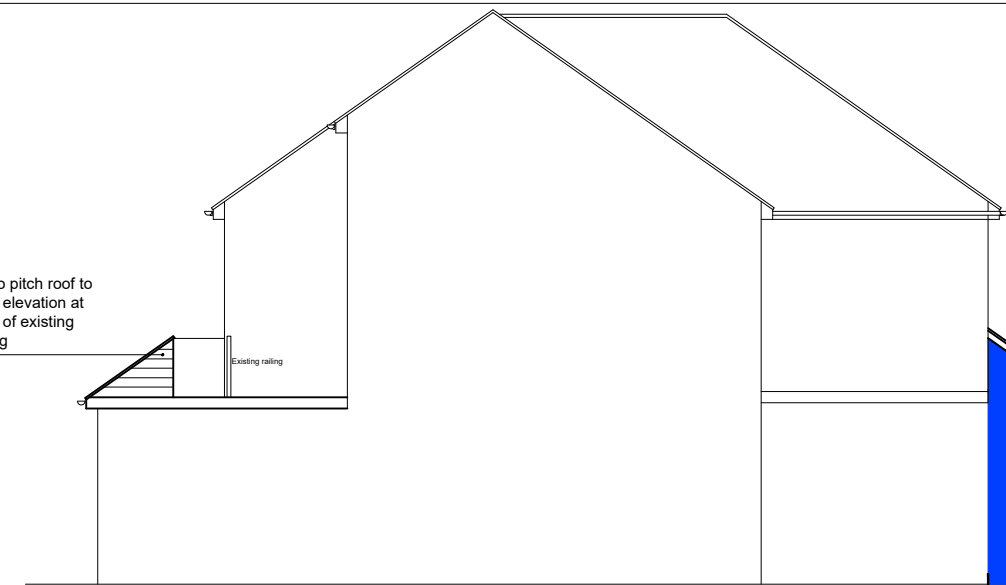

PROPOSED SIDE ELEVATION




PROPOSED REAR ELEVATION

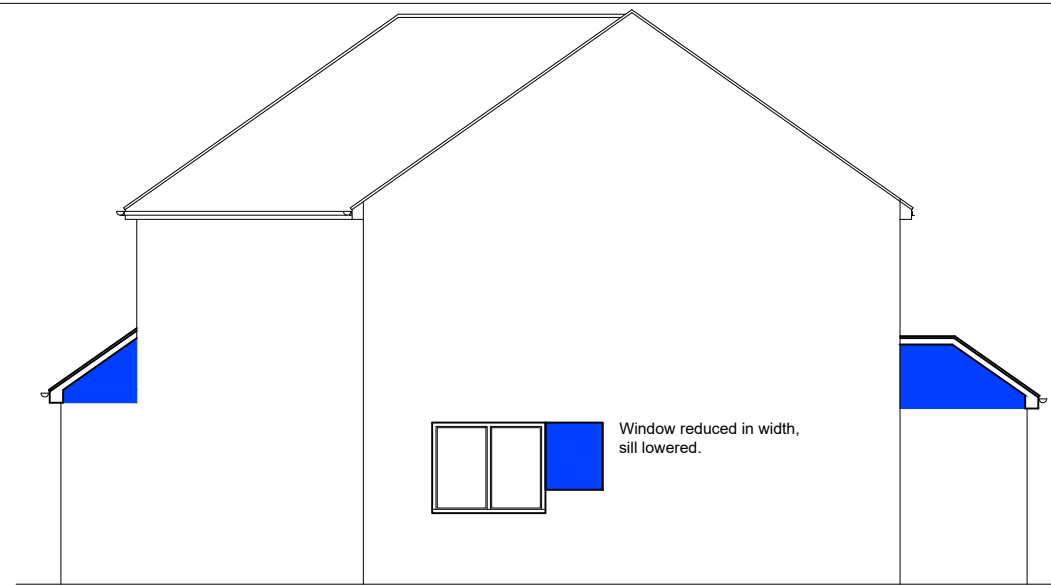


PROPOSED SIDE ELEVATION


DRAWING ONLY TO BE SCALED FOR PLANNING PURPOSES. PRIOR TO THE COMMENCEMENT OF ANY WORKS, THE BUILDER IS TO CHECK AND/OR DETERMINE ALL CONSTRUCTION DETAILS, INCLUDING CHECKING EXISTING SITE LEVELS AND DIMENSIONS. THE DRAWING IS TO BE READ IN CONJUNCTION WITH ALL OTHER PROJECT DRAWINGS, CONSTRUCTION NOTES AND/OR PROJECT SPECIFICATION. ALL DISCREPANCIES SHOULD BE REPORTED IMMEDIATELY.			
Rev.	Date	Details	Drawn
A	11/10/24	External rear doors in family room and plant room amended, in plan and elevation.	JM
B	09/02/26	Internal dimensions added.	JM
C	17/02/26	Generally revised.	JM
D	24/02/26	Generally revised.	JM
E	20/04/26	Block plan revised to show parking spaces.	JM
F	22/04/26	Block plan revised.	JM

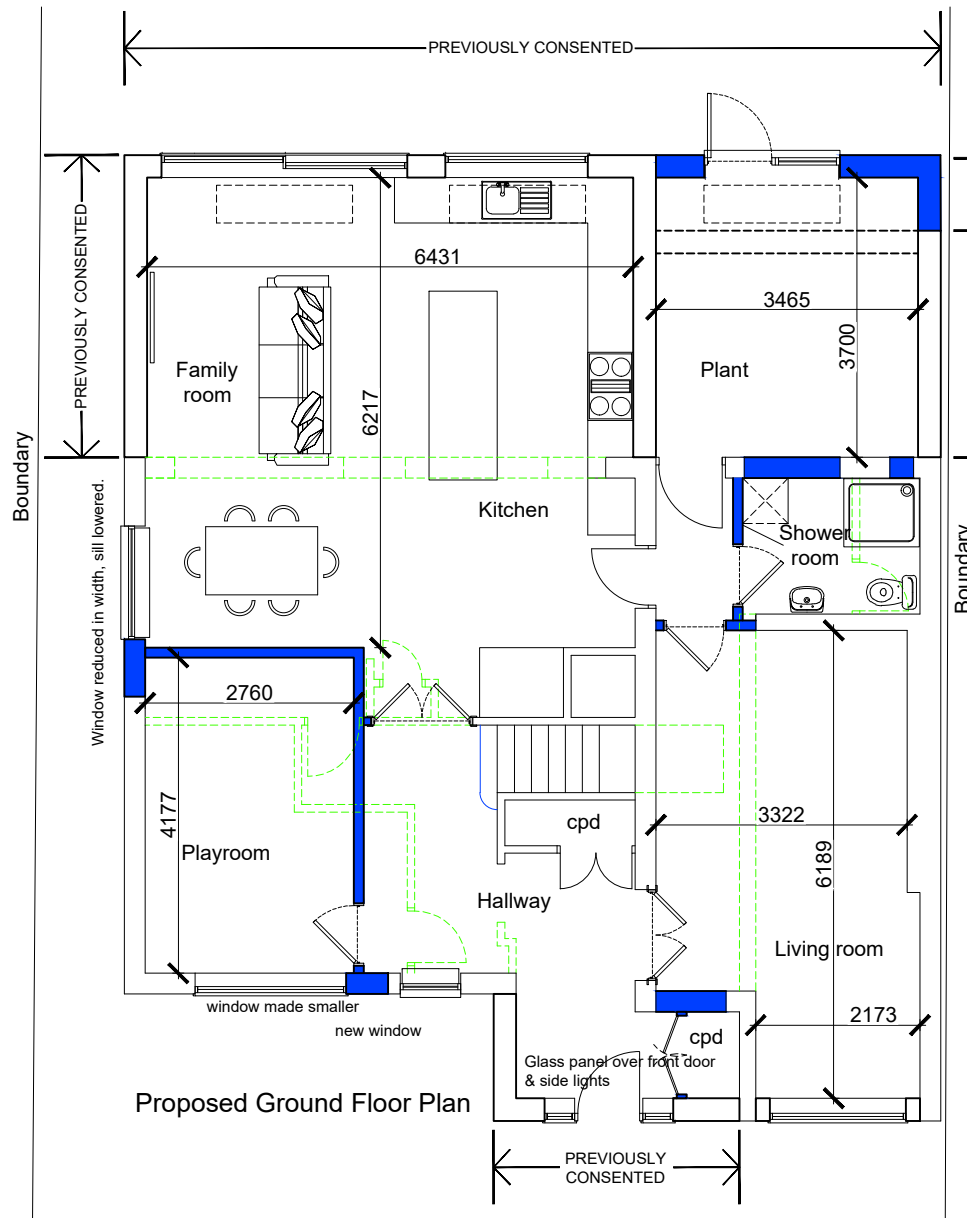

Proposed Ground Floor Plan

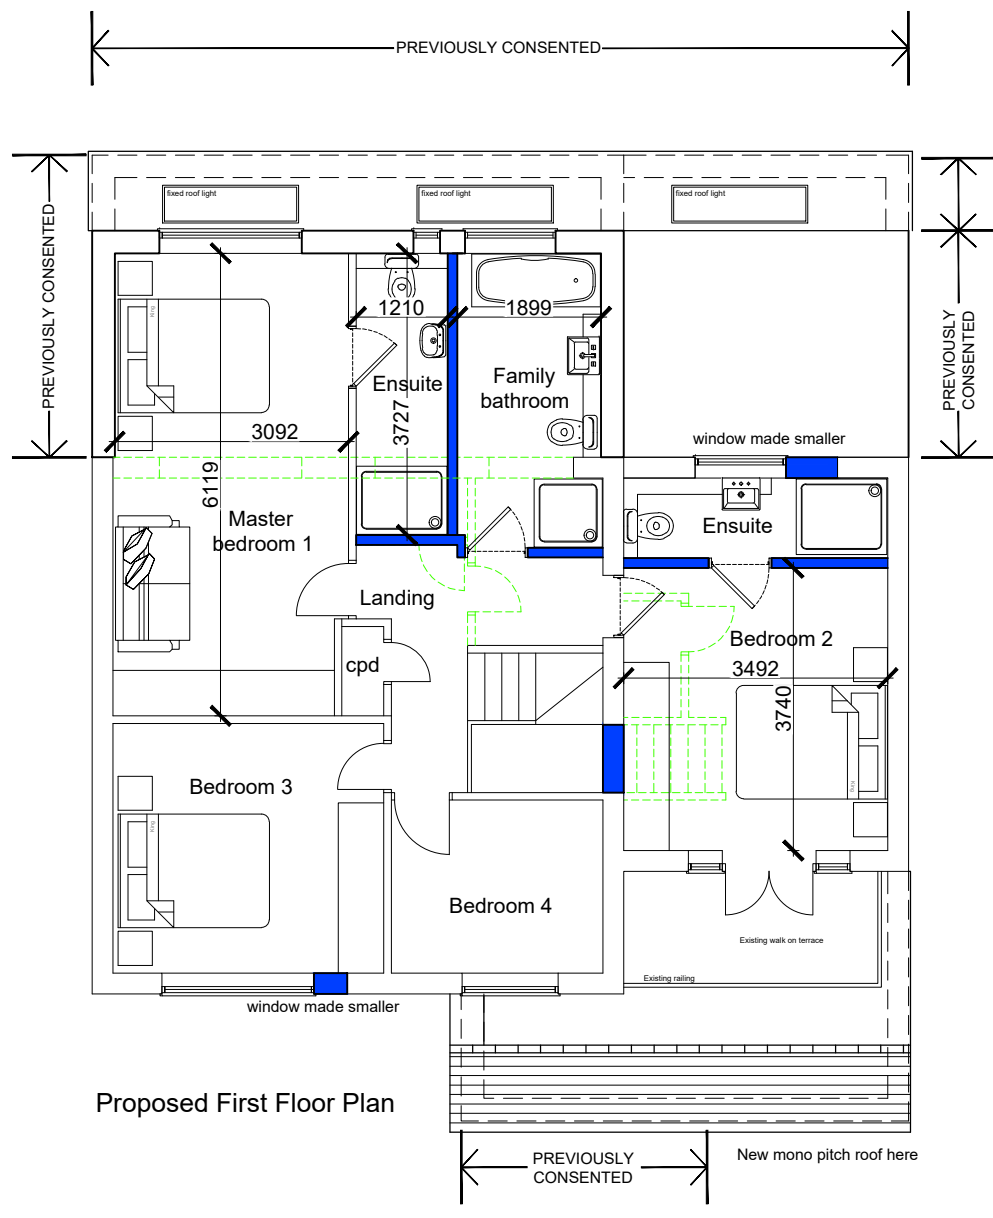

Proposed First Floor Plan

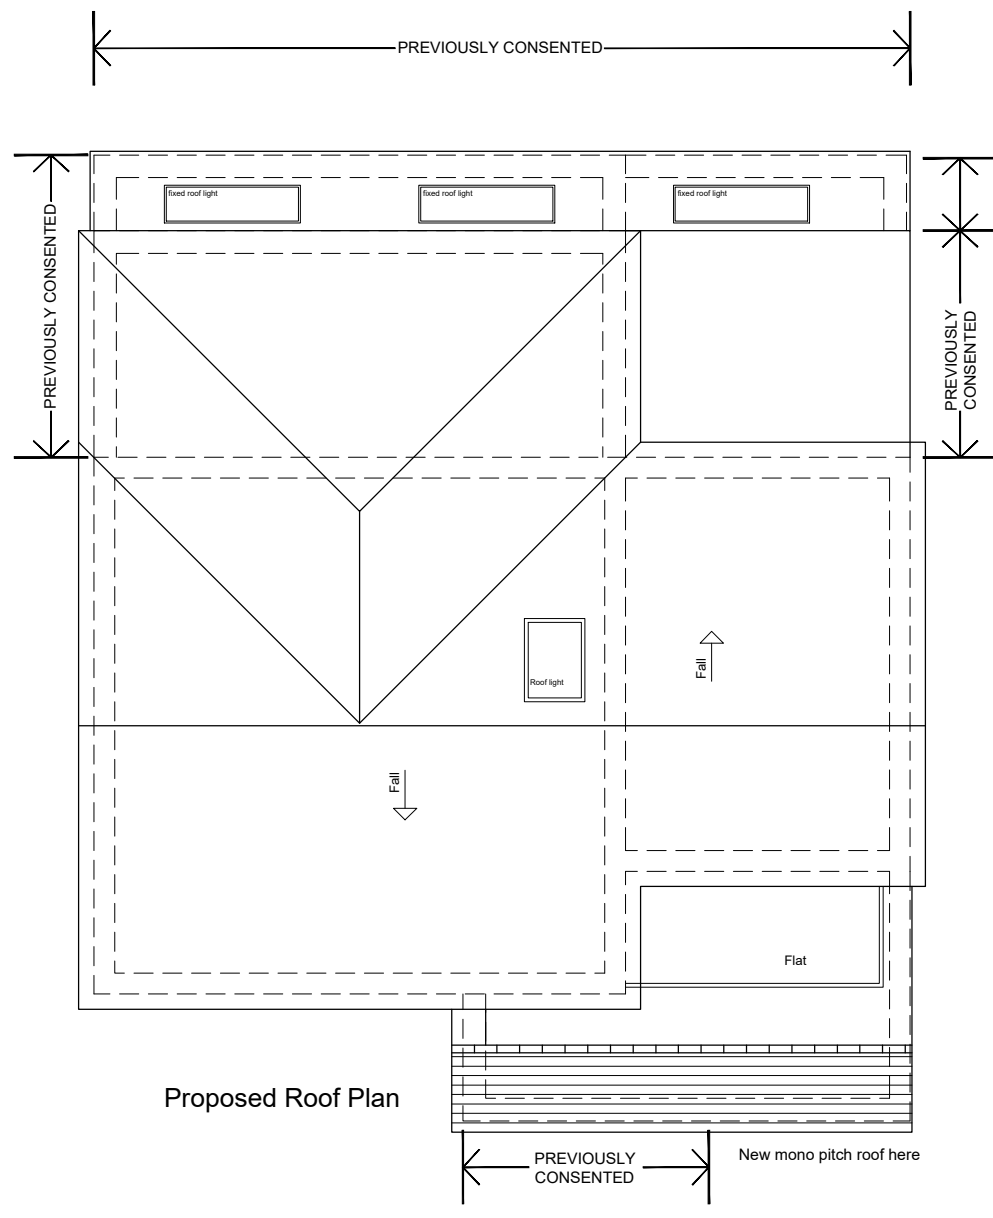

Proposed Roof Plan

Mapping contents © Crown copyright and database rights 2024 Ordnance Survey 100035207



Block Plan - scale 1:500

Scale 1:500
0 10 20 30

Amendment to planning consents
220148 & 240482.

New garden room 3x6m

Neighbours outbuilding, already constructed.
approx 4x6m.


LEGEND

- Existing Walls
- New Walls
- Demolition

PROPOSED
EXISTING




EXISTING FRONT ELEVATION

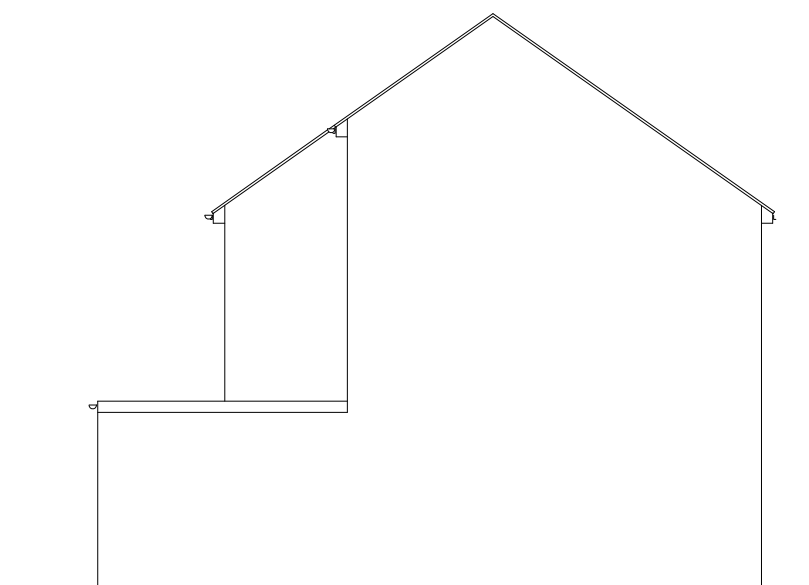

EXISTING SIDE ELEVATION



EXISTING REAR ELEVATION

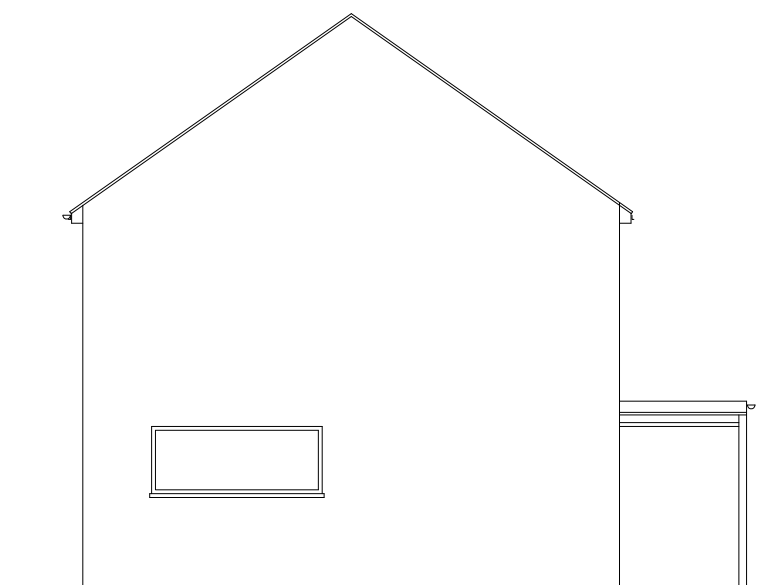

EXISTING SIDE ELEVATION

Scale 1:100
0 1 2 3 4 5 10

PLEASE NOTE THIS DRAWING IS INTENDED
TO BE PRINTED IN COLOUR

Client:

Mr P. Trehan.

Site Address:

4 Harcourt Drive,
Reading,
Berkshire,
RG6 5TJ.

Description:

Householder Planning
Application.
Existing & Proposed Plans
& Elevations.

Drawing Number: 24-021-11-06F

Status: **HOUSEHOLDER PLANNING**

Scale: 1:100 @ A1

Date: May 24'

Drawn: JM

Checked: MB

THIS DRAWING IS THE COPYRIGHT
OF BLUE SKY CAD LTD AND MUST
NOT BE USED IN CONJUNCTION
WITH ANY OTHER PROJECT
WITHOUT WRITTEN CONSENT



FERNEBERGA HOUSE
ALEXANDRA ROAD
FARNBOROUGH
HAMPSHIRE, GU14 6DQ
t: 01252 757285
w: www.blueskycad.co.uk



Location Plan - scale 1:1250
Scale 1:1250
0 30 60 90