




1 Proposed West Elevation
400
1:100

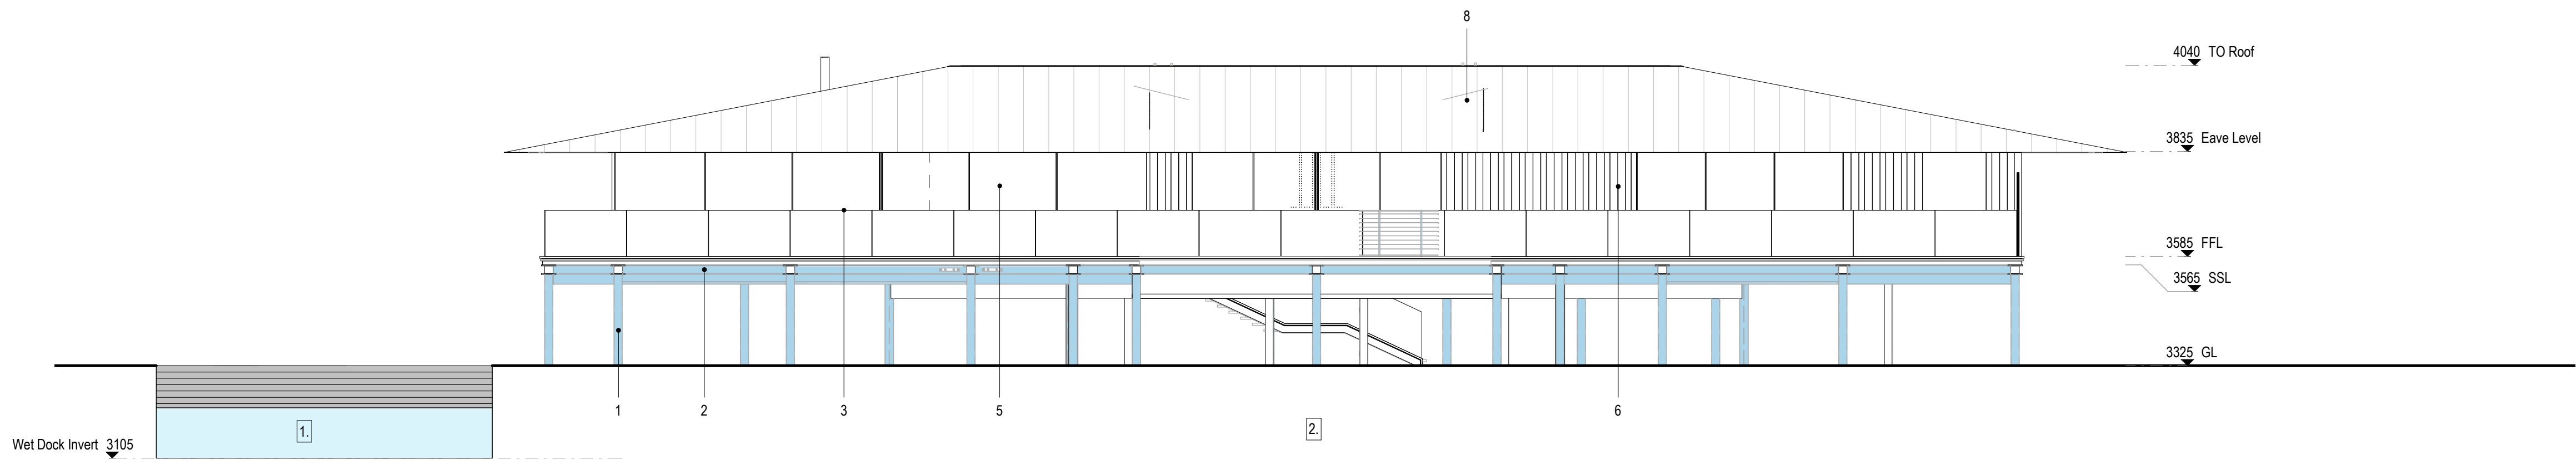

2 Proposed East Elevation
400
1:100

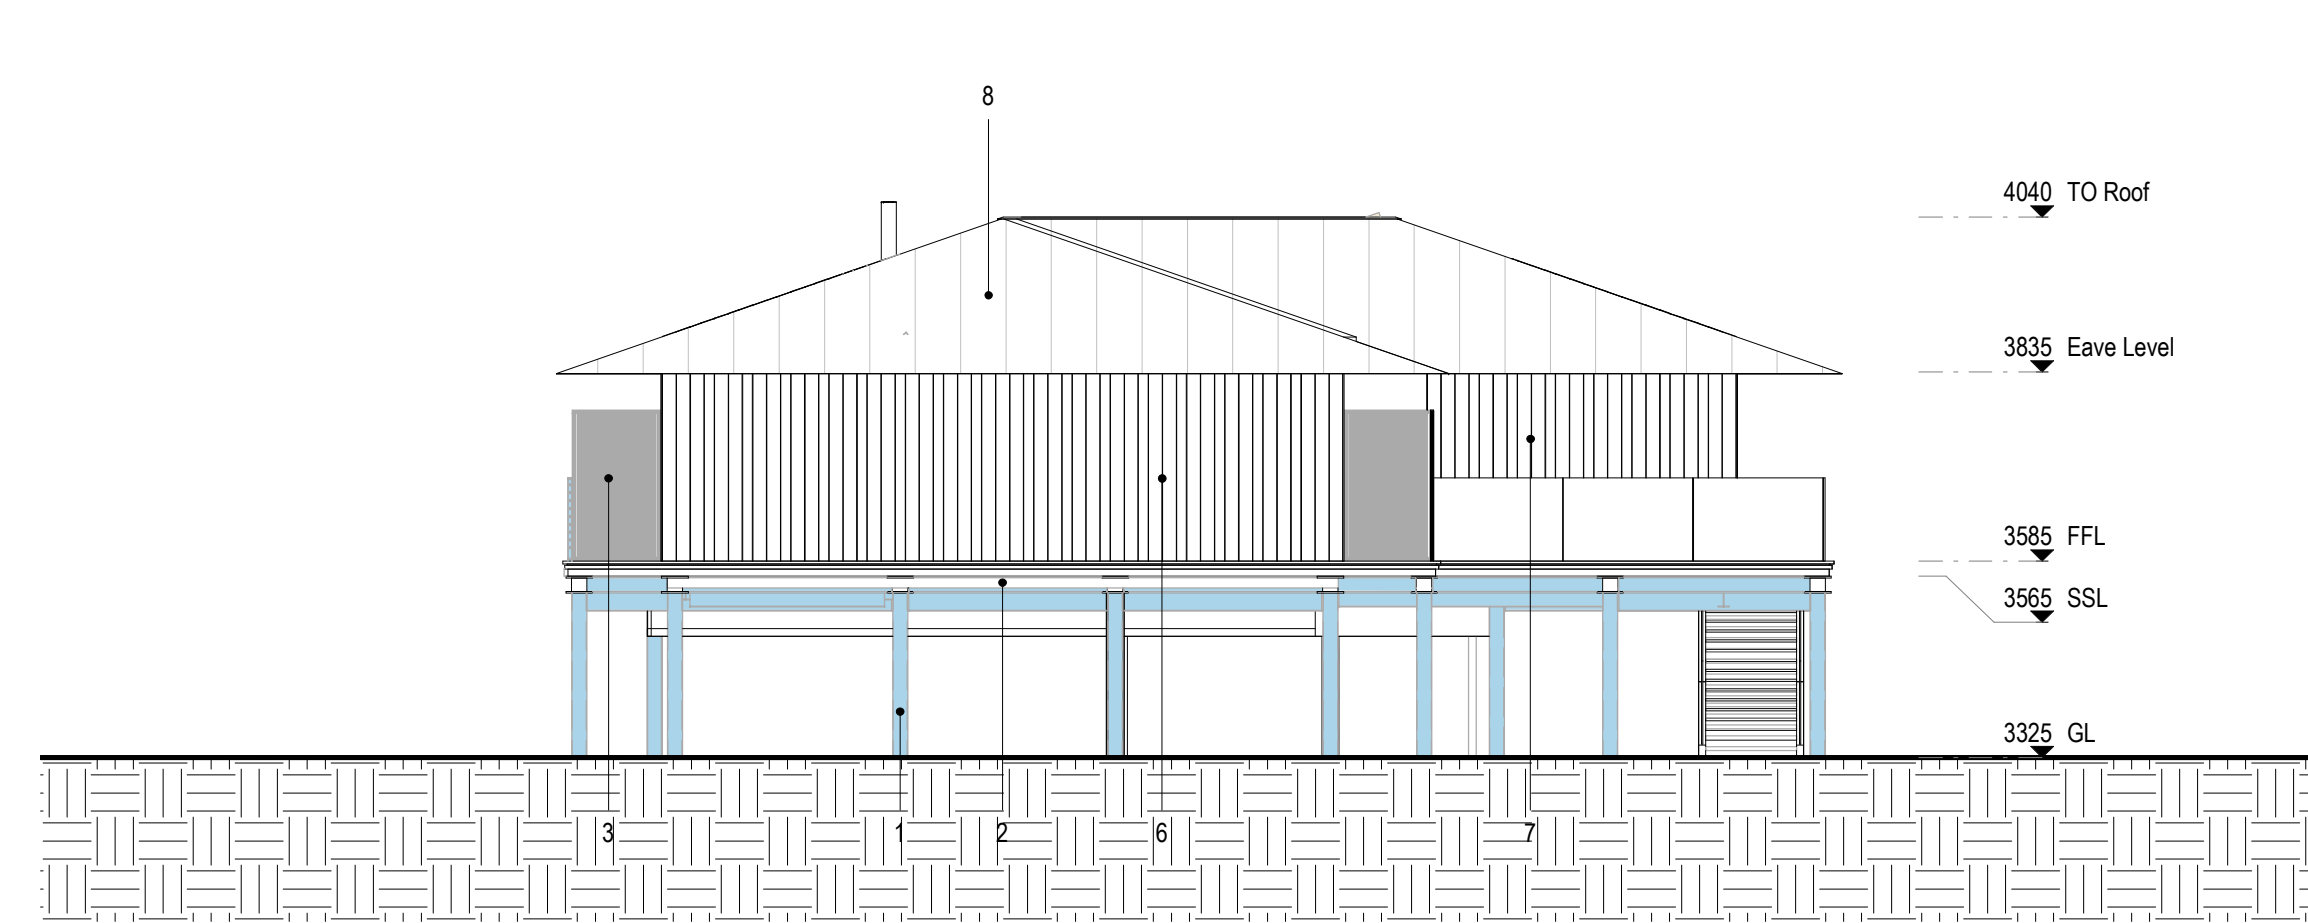

3 Proposed North Elevation
400
1:100

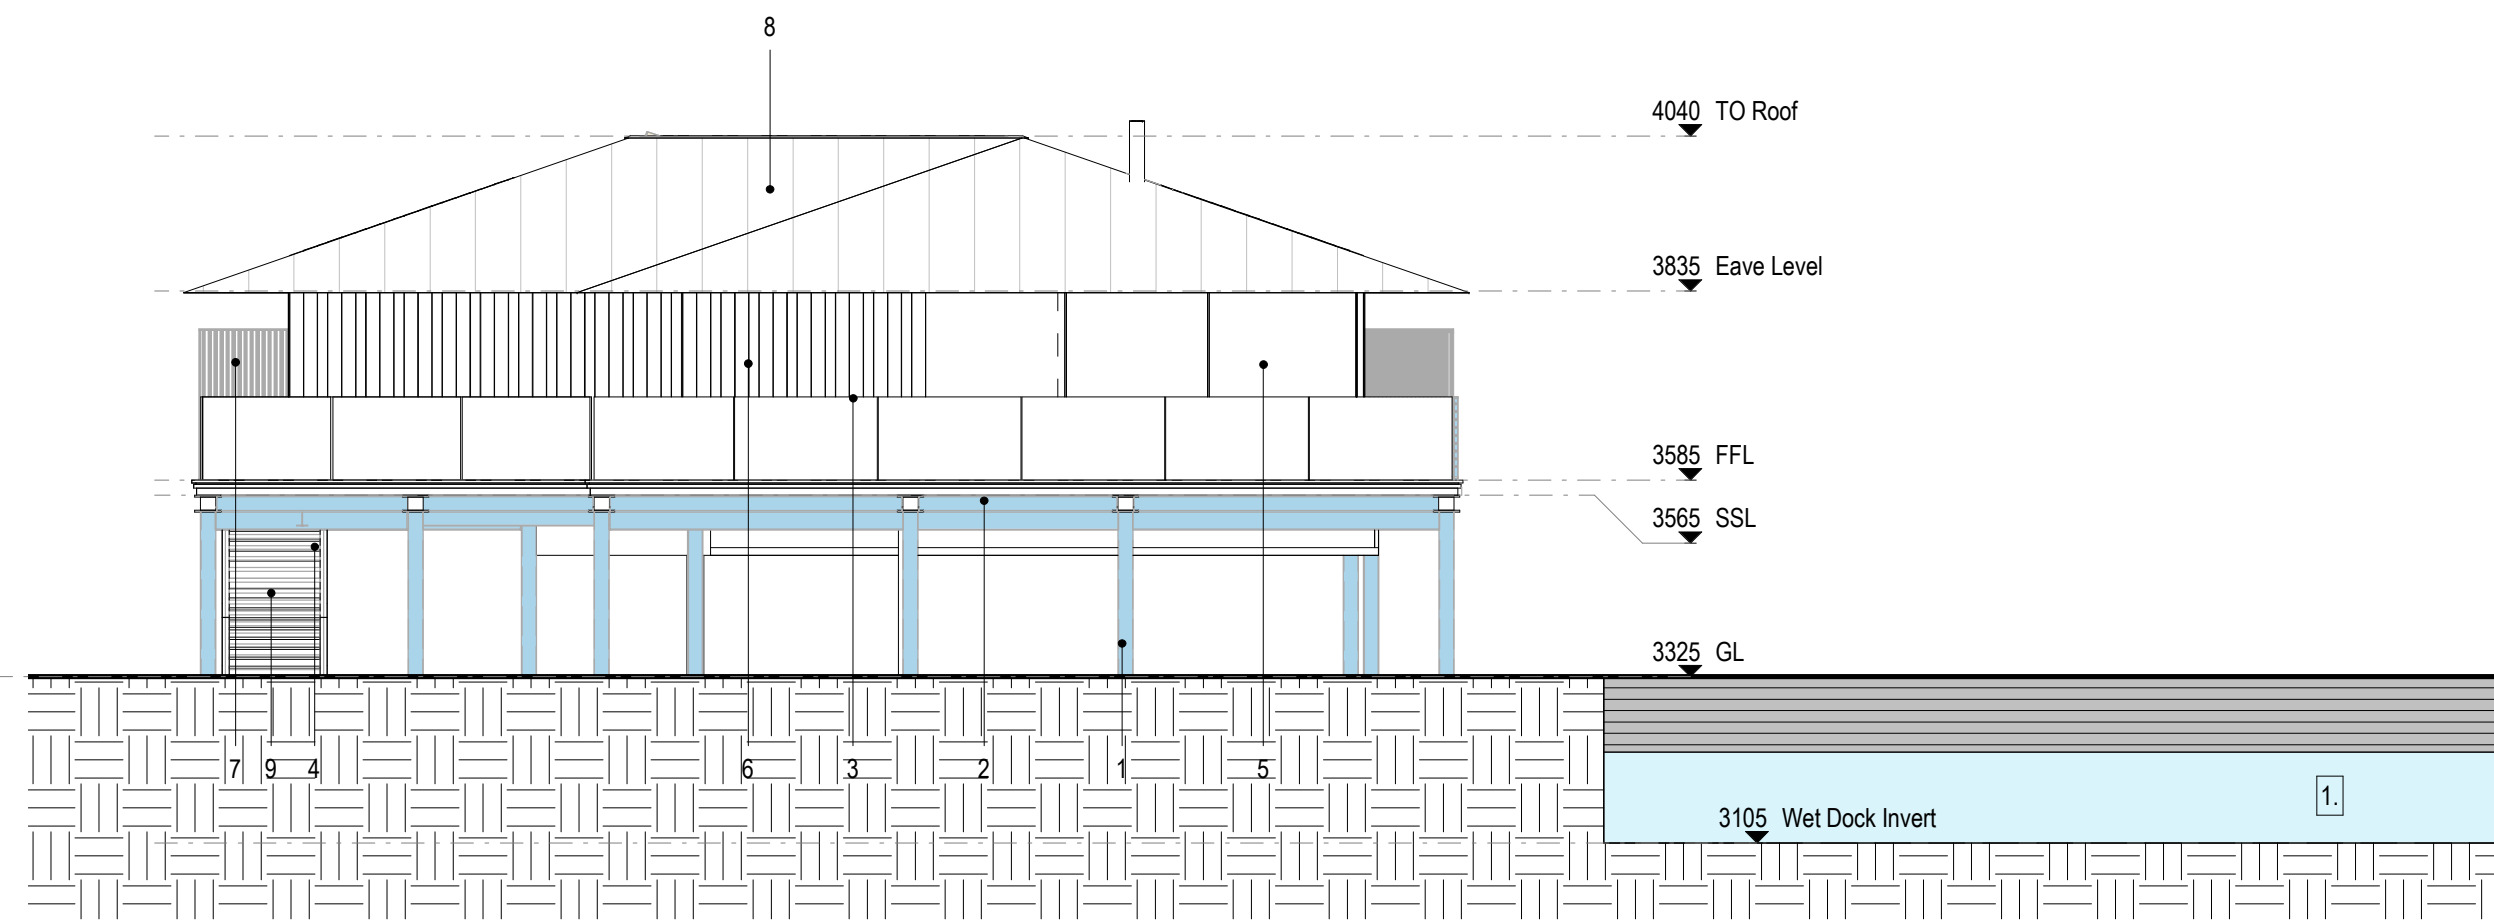


4 Proposed South Elevation
400
1:100

Notes:
Drawings are based on survey data and may not accurately represent what is physically present.
Do not scale from this drawing. All dimensions are to be verified on site before proceeding with the work.
All dimensions are in millimeters unless noted otherwise.
InSpace Architects Ltd. shall be notified in writing of any discrepancies.

Key Plan
not to scale

1. Wet dock
1. Steel column powder-coated in anthracite grey
2. Steel beam powder-coated in anthracite grey
3. Metal balustrade
4. Glass balustrade
5. Thermally efficient glazing in slimline dark grey frame
6. Charred timber cladding in dark grey
7. Steel vertical privacy screen powder coated anthracite grey
8. Metal roof cladding spray painted anthracite grey
9. Open stringer timber treads on steel beams beneath
10. Entrance door in dark grey

 

REV DATE DESCRIPTION

CLIENT
Shuttleworth Road Ltd.

PROJECT
Loddon House

JOB NUMBER
2010

TITLE
**Proposed East, West, South, North Elevations
- For Planning**

SIZE SCALE LAST REVISED DRAWN CHECKED
A1 1:100 22/09/2023 06:29:09 AK KO

REV
C SUITABILITY/REASON FOR ISSUE

DRAWING NUMBER
2010 - P - 400

