


PRIOR TO THE COMMENCEMENT OF ANY WORKS, THE BUILDER IS TO CHECK AND/OR DETERMINE ALL CONSTRUCTION DETAILS, INCLUDING CHECKING EXISTING SITE LEVELS AND DIMENSIONS. THE DRAWING IS TO BE READ IN CONJUNCTION WITH ALL OTHER PROJECT DRAWINGS, CONSTRUCTION NOTES AND/OR PROJECT SPECIFICATION. ALL DISCREPANCIES SHOULD BE REPORTED IMMEDIATELY.

Rev.	Date	Details	Drawn
A	Sep 24	Dormers updated as per council feedback	DB

Permitted Development Rules (A1+A2)

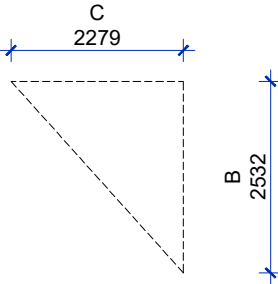

$V = (B \times \frac{1}{2} C) \times A1 = (2.53 \times 1.14) \times 3.03 = 8.73m^3$

$V = (B \times \frac{1}{2} C) \times A2 = (2.53 \times 1.14) \times 2.31 = 6.66m^3$

VOLUMES:
Dormer A1 = $(2.53 \times 1.14) \times 3.03 = 8.73m^3$
Dormer A2 = $(2.53 \times 1.14) \times 2.31 = 6.66m^3$

TOTAL = 8.73+6.66=15.39m³

- New Dormer Walls to match existing
- New Brickwork to match existing
- New Roof tiles to match existing
- New Doors & Windows (uPVC)

Client: Mr Riley

Site Address: 12 Duke's Wood
Crowthorne
Berkshire
RG45 6NF

Description: Proposed Elevations

Drawing Number: 24-024/P/006A

Status: **PLANNING**

Scale: 1:100 @ A3

Date: May 24

Drawn: AE/DB

Checked: mb


THIS DRAWING IS THE COPYRIGHT OF BLUE SKY CAD LTD AND MUST NOT BE USED IN CONJUNCTION WITH ANY OTHER PROJECT WITHOUT WRITTEN CONSENT




FERNEBERGA HOUSE
ALEXANDRA ROAD
FARNBOROUGH
HAMPSHIRE, GU14 6DQ
t: 01252 757285
w: www.blueskycad.co.uk




Proposed Front Elevation

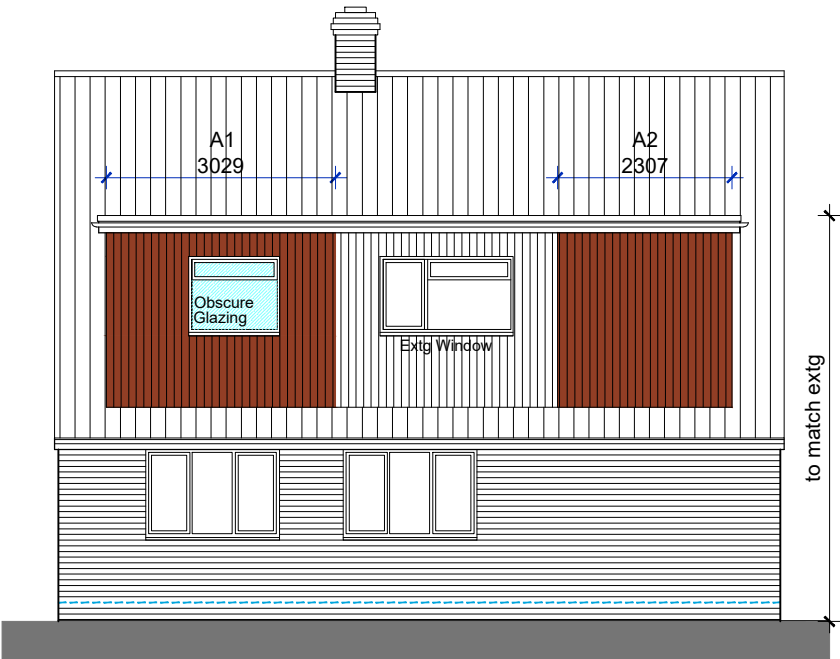

Proposed Side Elevation

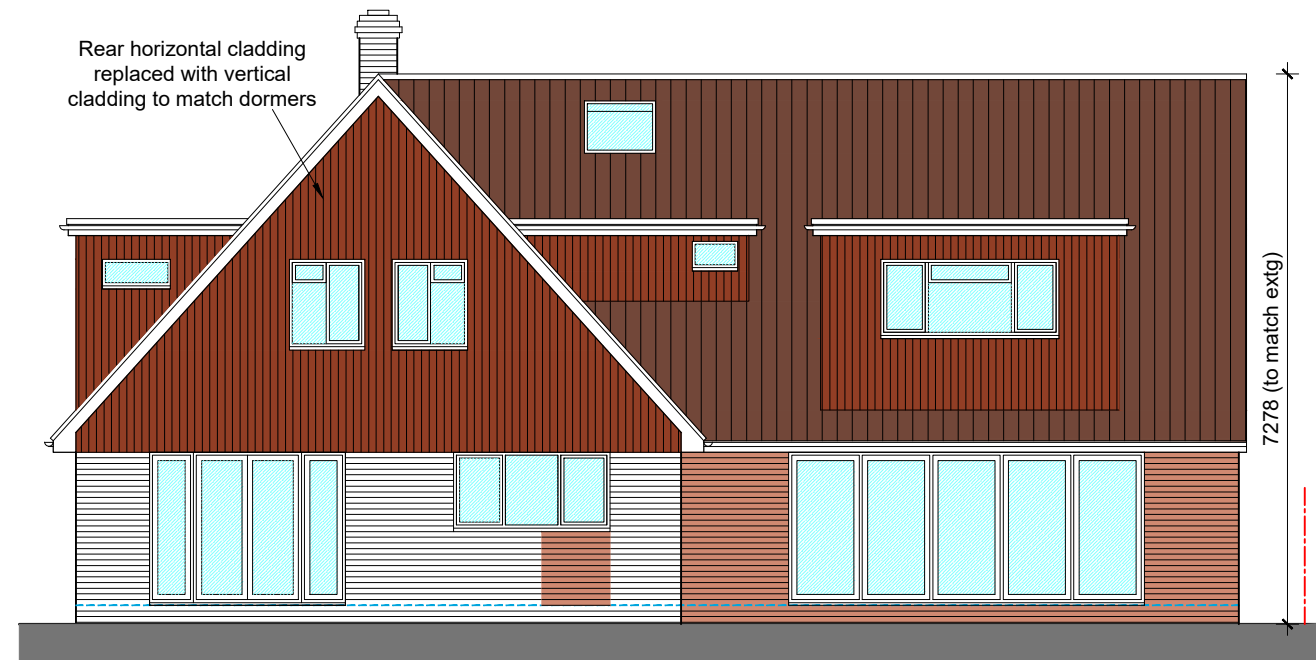

Proposed Rear Elevation

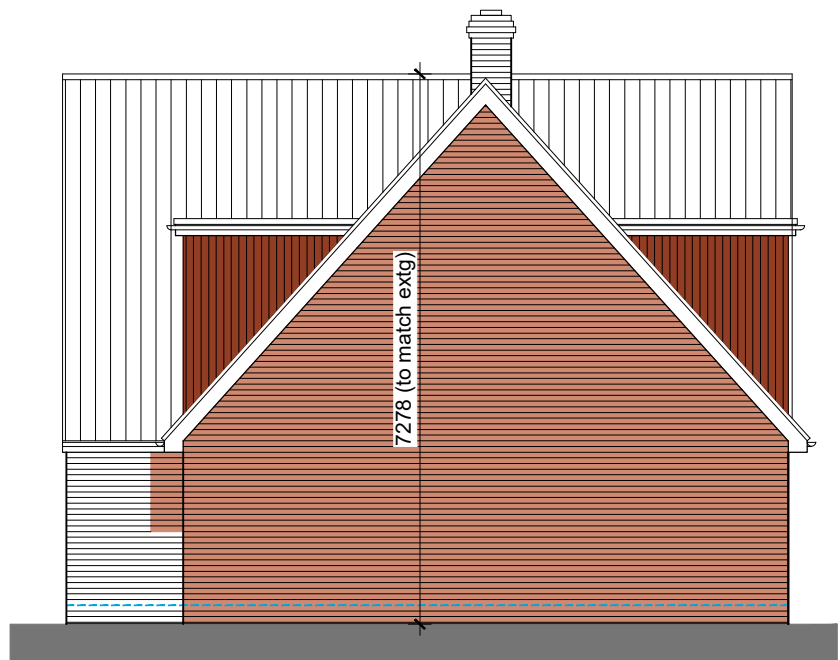

Proposed Side Elevation

Scale 1:100

