



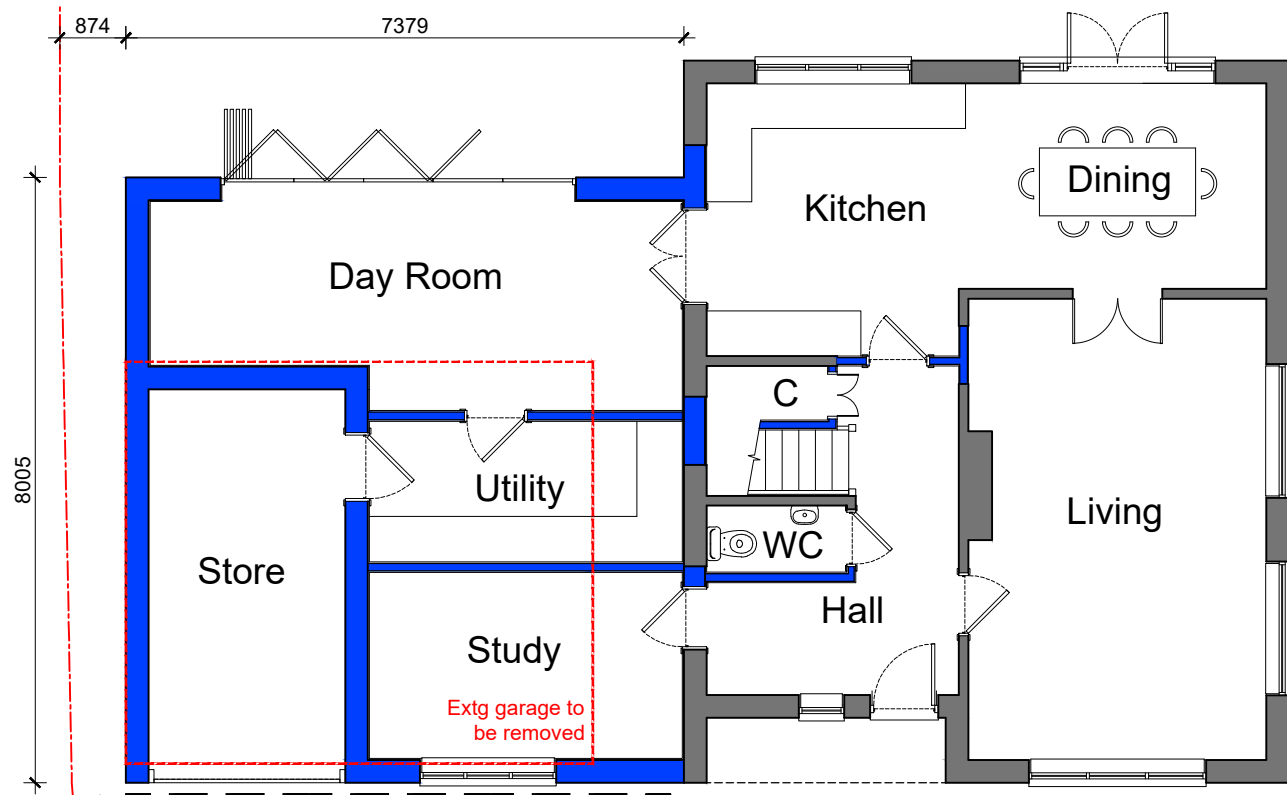

Proposed Ground Floor Plan


Existing driveway extended - 3 parking spaces to suit 5 bedroom property

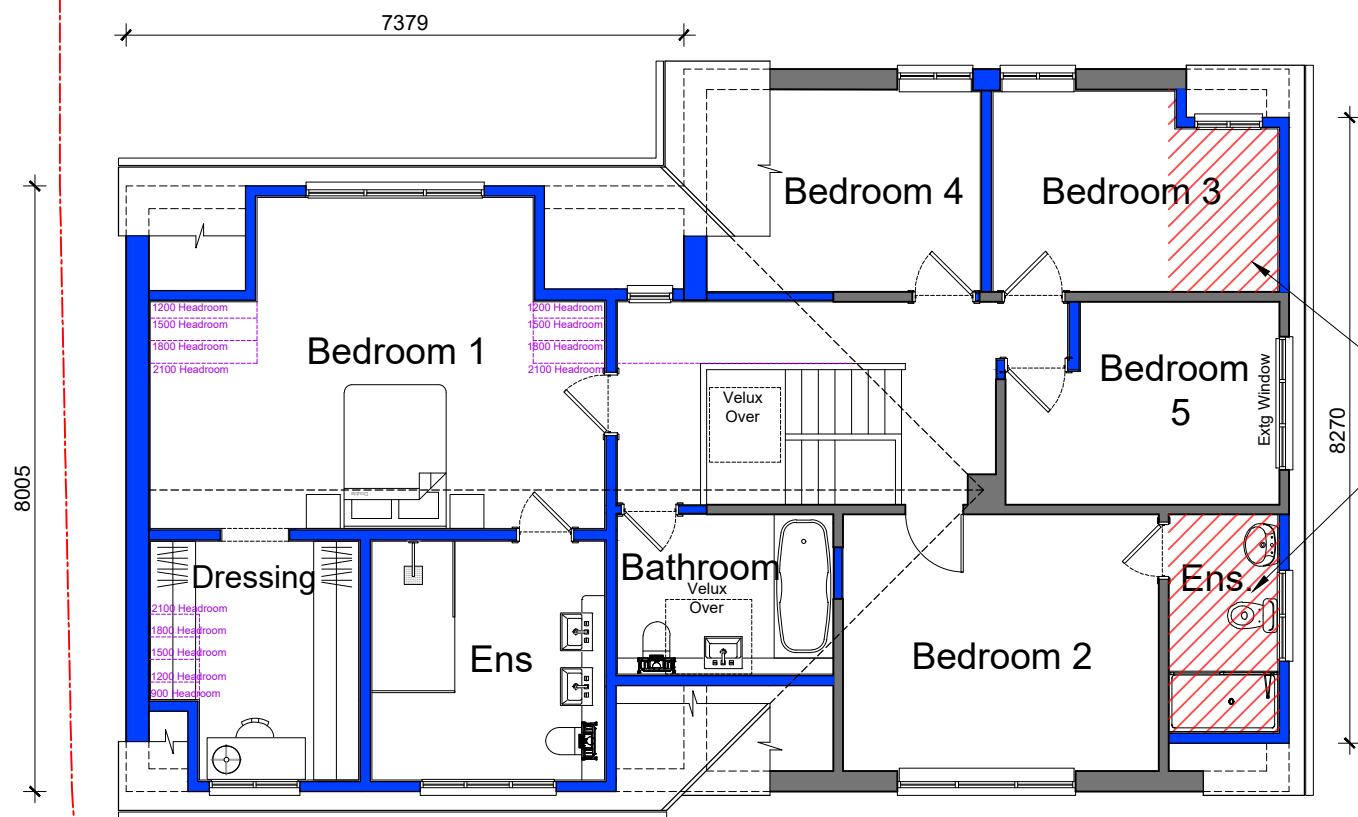


Proposed First Floor Plan

Shaded area denotes area of new dormers complying with permitted development rules

Scale 1:200

 

Scale 1:100

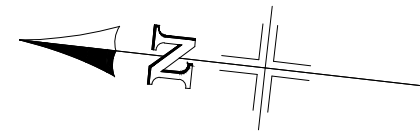


PRIOR TO THE COMMENCEMENT OF ANY WORKS, THE BUILDER IS TO CHECK AND/OR DETERMINE ALL CONSTRUCTION DETAILS, INCLUDING CHECKING EXISTING SITE LEVELS AND DIMENSIONS. THE DRAWING IS TO BE READ IN CONJUNCTION WITH ALL OTHER PROJECT DRAWINGS, CONSTRUCTION NOTES AND/OR PROJECT SPECIFICATION. ALL DISCREPANCIES SHOULD BE REPORTED IMMEDIATELY.

Rev.	Date	Details	Drawn
A	Sep 24	Dormers updated as per council feedback	DB

/// New Dormer Area

Existing Walls

New Walls to match existing

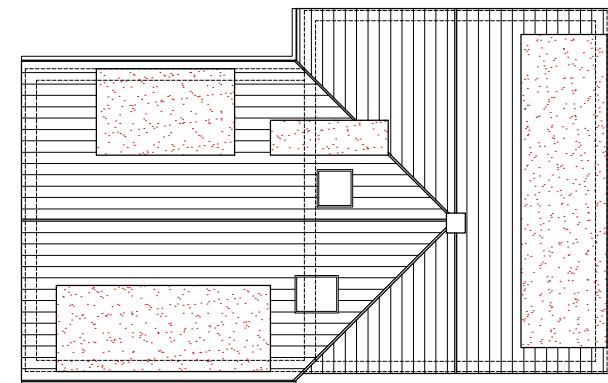

Proposed Roof Plan (@1:200)

Client: Mr Riley

Site Address: 12 Duke's Wood, Crowthorne, Berkshire, RG45 6NF
Description: Proposed Plans

Drawing Number: 24-024/P/005A

Status: PLANINNG

Scale: 1:100/200 @ A3

Date: May 24

Drawn: AE/DB

Checked: mb

THIS DRAWING IS THE COPYRIGHT OF BLUE SKY CAD LTD AND MUST NOT BE USED IN CONJUNCTION WITH ANY OTHER PROJECT WITHOUT WRITTEN CONSENT



FERNEBERGA HOUSE
ALEXANDRA ROAD
FARNBOROUGH
HAMPSHIRE, GU14 6DQ
t: 01252 757285
w: www.blueskycad.co.uk