



CENTRE COORDINATES: 475606 , 170962

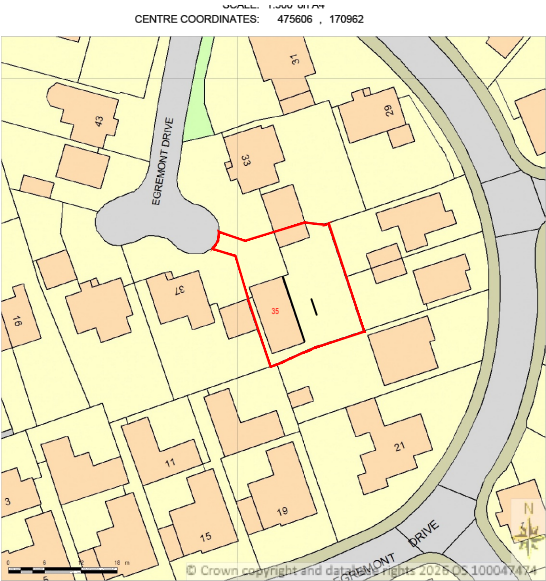


LOCATION PLAN
SCALE 1:1250@A3

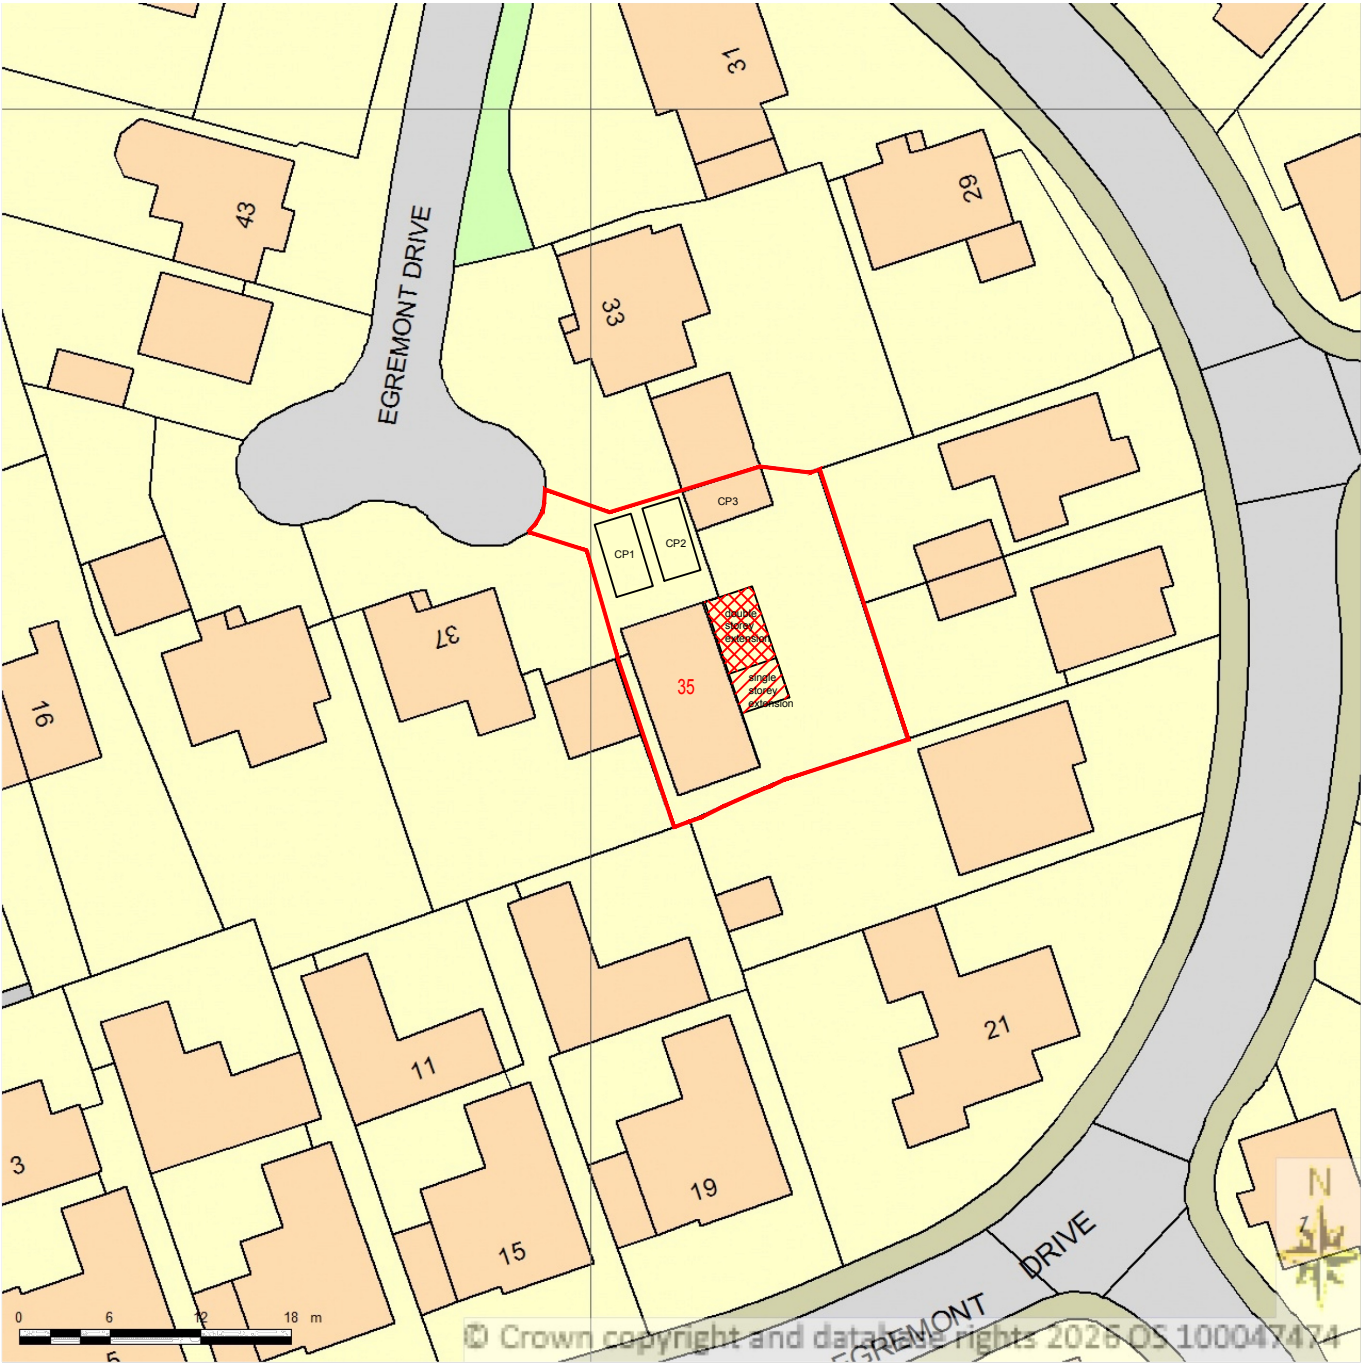

BLOCK PLAN
SCALE 1:500@A3

Supplied by Streetwise Maps Ltd
www.streetwise.net
Licence No: 100047474

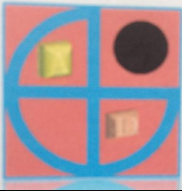


PROJECT:
PROPOSED DOUBLE STOREY SIDE EXTENSION

35 Egremont Drive
Earley


DRAWN BY:	P.S.
DATE:	09/04/2026
SCALE:	AS SHOWN @A3
FILENAME:	25073

DRAWING TITLE: LOCATION AND BLOCK PLAN	
DRAWING NUMBER:	ED-01


ArchDezine Limited
archdeziner7@gmail.com

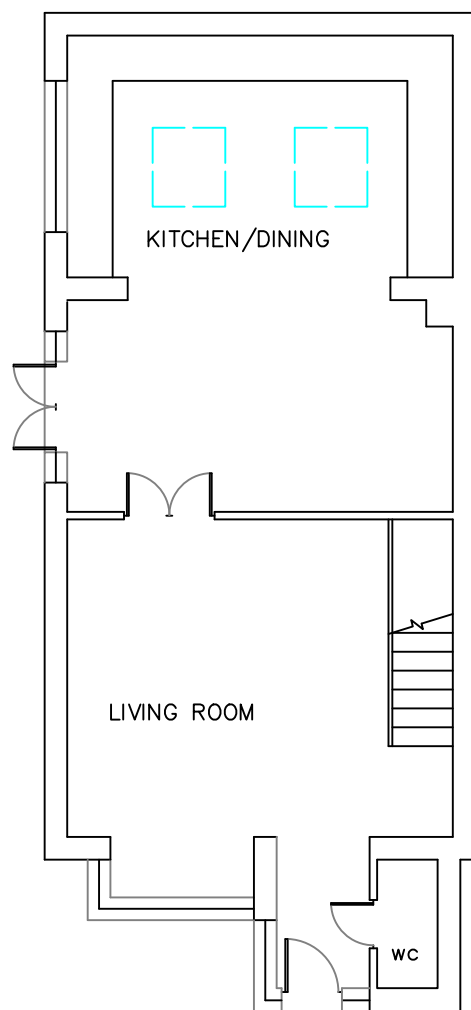



EXISTING GROUND FLOOR PLAN

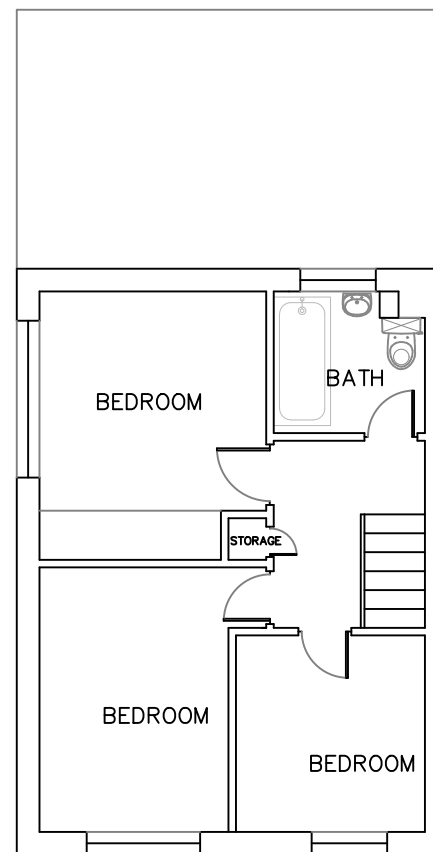

EXISTING FIRST FLOOR PLAN

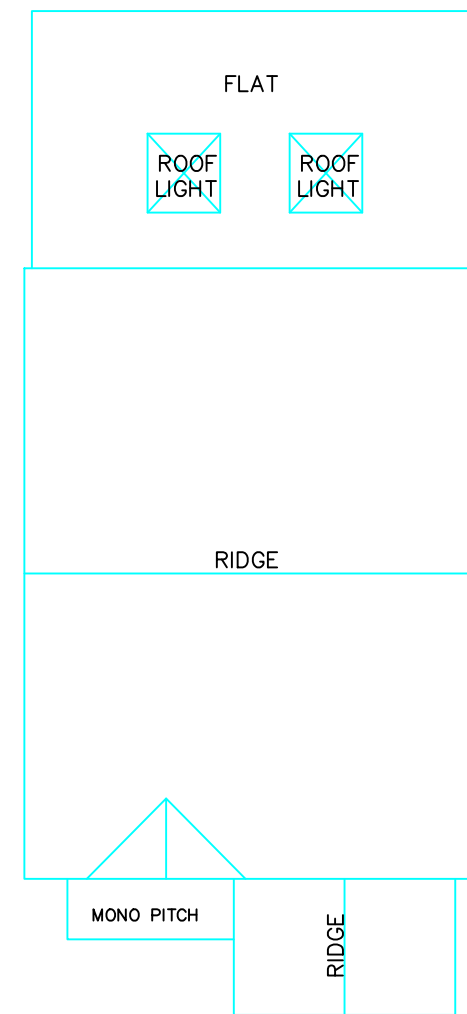

EXISTING ROOF PLAN

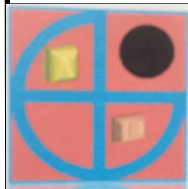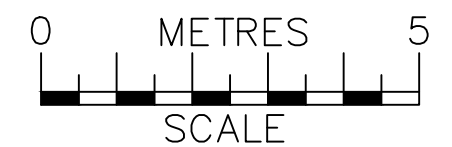

PROJECT:
PROPOSED DOUBLE STOREY SIDE EXTENSION

35 Egremont Drive
Earley


DRAWN BY:	P.S.
DATE:	27/01/2026
SCALE:	1:100@A3
FILENAME:	25073

DRAWING TITLE:	
EXISTING PLANS	
DRAWING NUMBER:	ED-02


ArchDezine Limited
archdeziner7@gmail.com



EXISTING FRONT ELEVATION

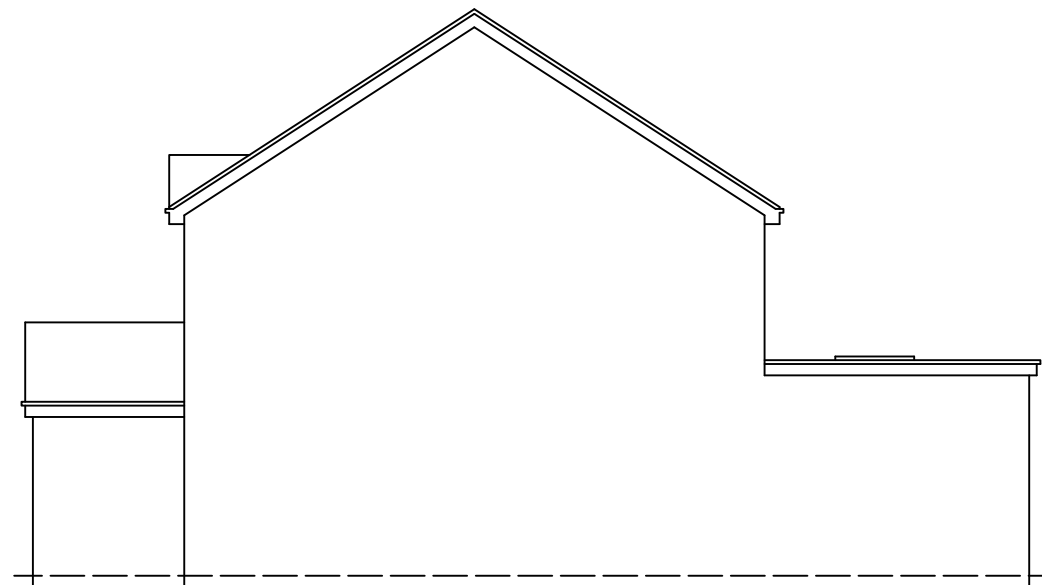


EXISTING SIDE -1 ELEVATION

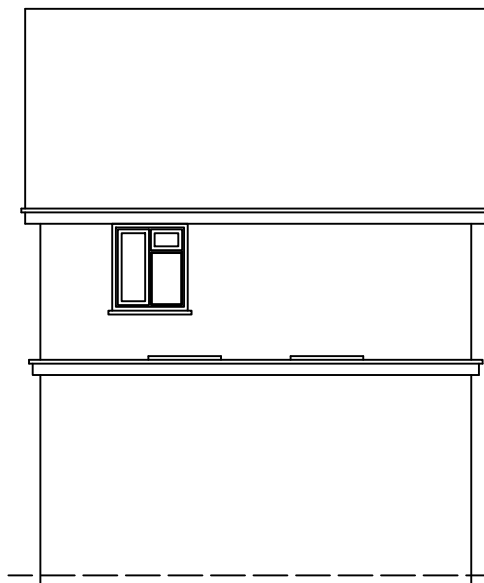







EXISTING REAR ELEVATION



EXISTING SIDE -2 ELEVATION

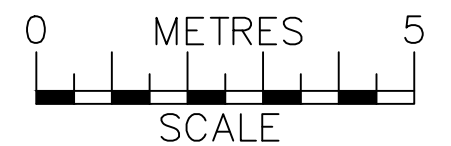

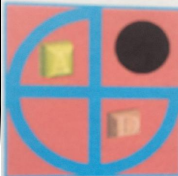	PROJECT:	35 Egremont Drive Earley	DRAWN BY:	P.S.	DRAWING TITLE:		ArchDezine Limited archdeziner7@gmail.com
	PROPOSED DOUBLE STOREY SIDE EXTENSION		DATE:	27/01/2026	EXISTING ELEVATIONS		
			SCALE:	1:100@A3			
			FILENAME:	25073			
					DRAWING NUMBER:	ED-03	

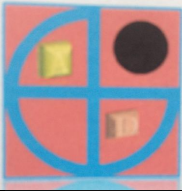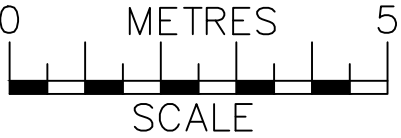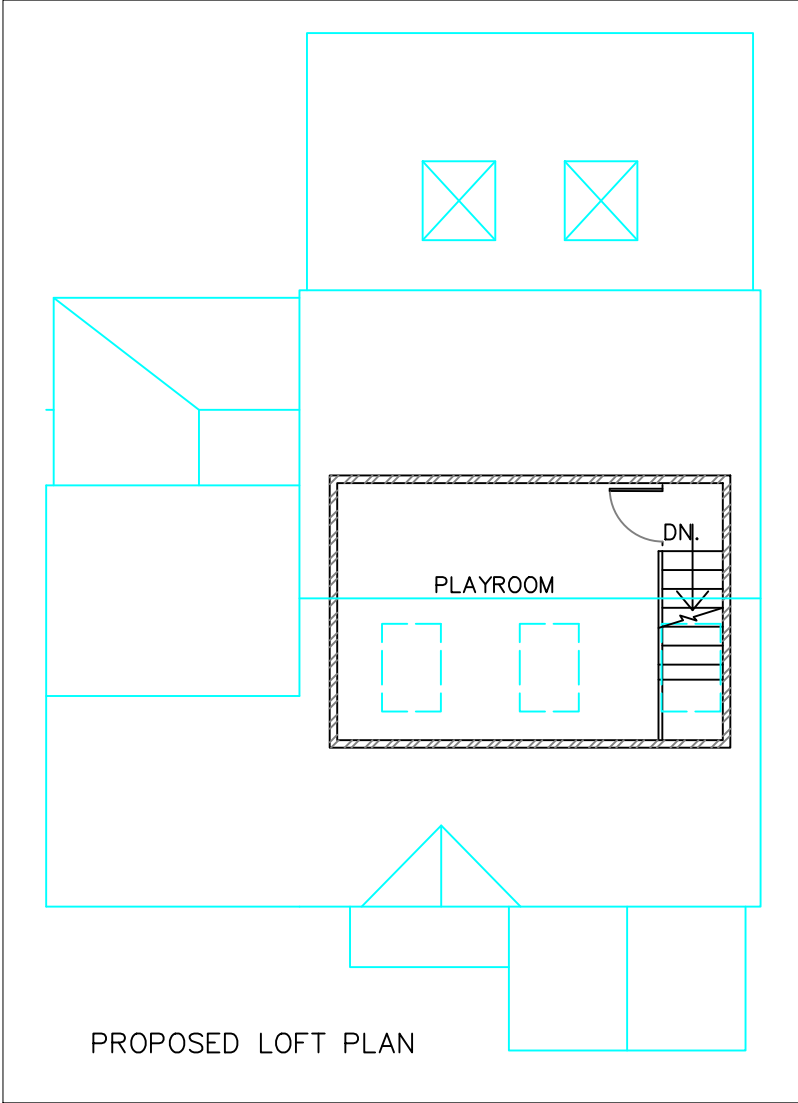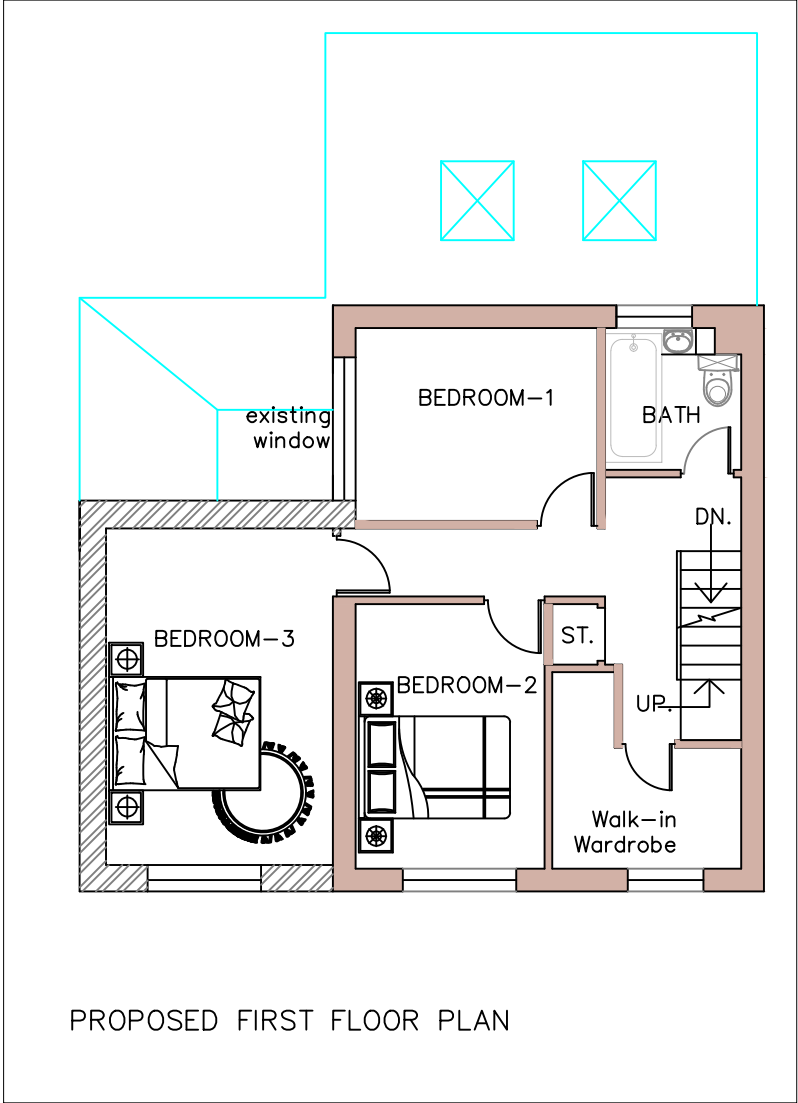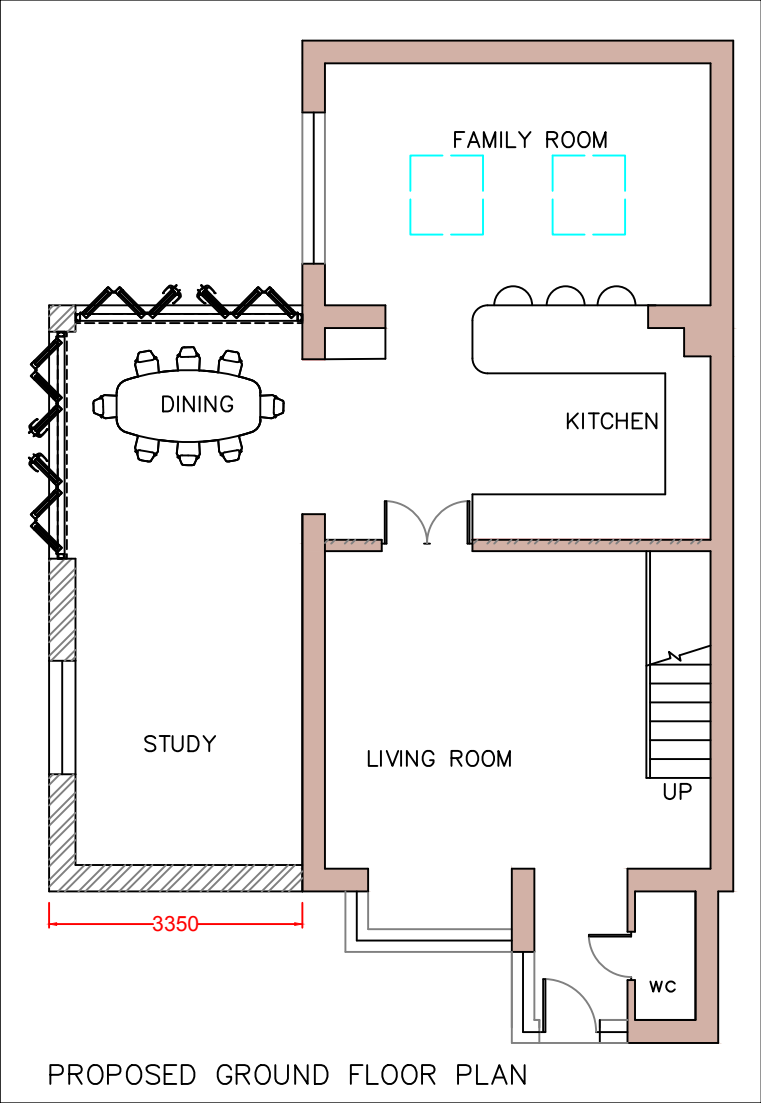

PROJECT:
PROPOSED DOUBLE STOREY SIDE EXTENSION

35 Egremont Drive
Earley


DRAWN BY:	P.S.
DATE:	09/04/2026
SCALE:	1:100@A3
FILENAME:	25073

DRAWING TITLE: PROPOSED PLANS	
DRAWING NUMBER:	ED-04

ArchDezine Limited
archdeziner7@gmail.com



PROPOSED FRONT ELEVATION

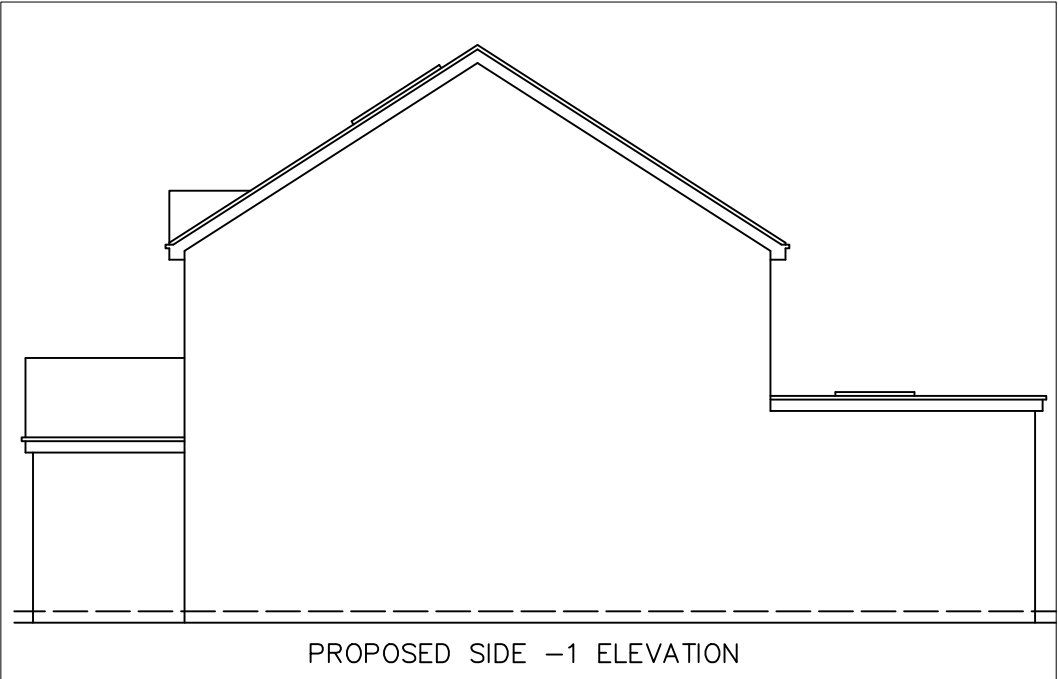



PROPOSED SIDE -1 ELEVATION



PROPOSED REAR ELEVATION



PROPOSED SIDE -2 ELEVATION

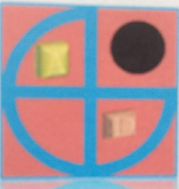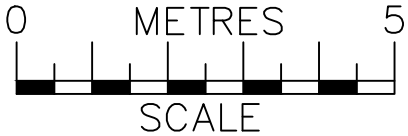

PROJECT:
PROPOSED DOUBLE STOREY SIDE EXTENSION

35 Egremont Drive
Earley

DRAWN BY:	P.S.
DATE:	09/04/2026
SCALE:	1:100@A3
FILENAME:	25073

DRAWING TITLE:	
PROPOSED ELEVATIONS	
DRAWING NUMBER:	ED-05

ArchDezine Limited
archdeziner7@gmail.com