





Front Elevation (North East)

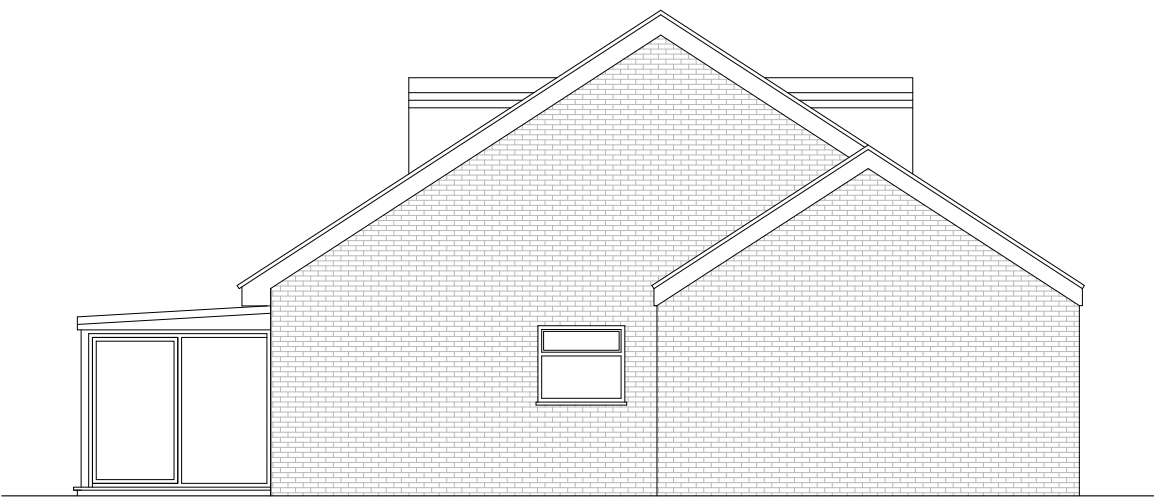

Side Elevation (South East)



Rear Elevation (South West)

 

Site 1 Eriswell Close
LOWER EARLEY
RG6 3AY

Title Existing Elevations

Date Apr. '26

Drawn AMG

Scale 1:100

Sheet Size A3

Dwg No. P02

Rev