


Existing Elevations



Front Elevation

Rear Elevation

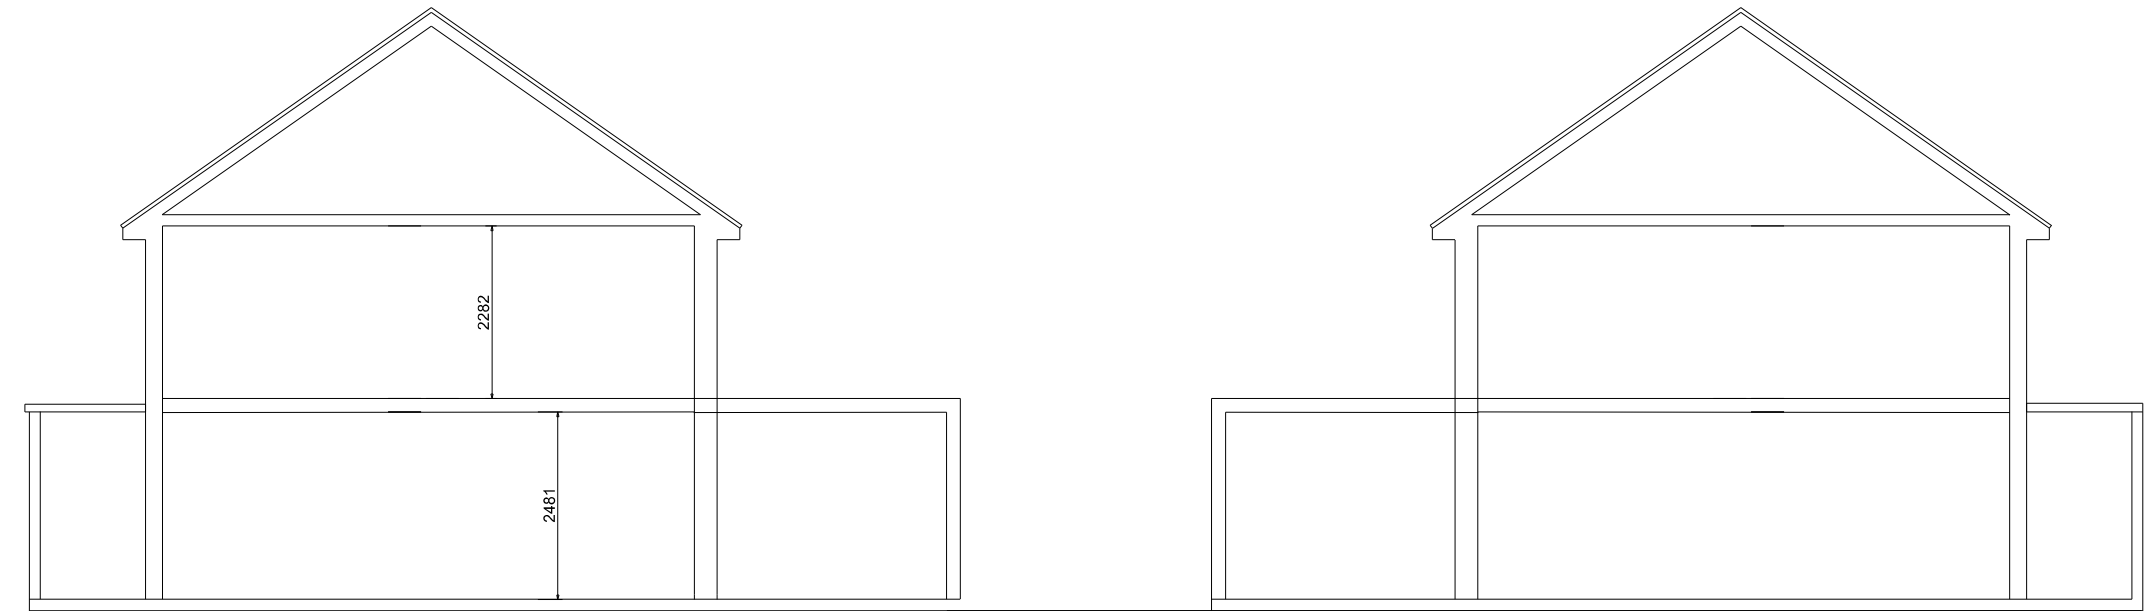

Side Elevation

Side Elevation

Notes:

Cantley Design

Cantley Design

Project

Rear Extension
33 Marks Road
Wokingham
Berkshire
RG41 1NR

Drawing Type

Existing Plan

Client

Mr& Mrs R. Mills

Drawing Number

RDO/2/2026EP2 AF

Date

February 2026

Drawn by

Bob Owles

Scale

1:100 @ A3

Checked by

NCO

20 Cantley Crescent
Wokingham
RG41 1NX
0781 803 2212

Page Size - A3

1: 100 @ A3

