




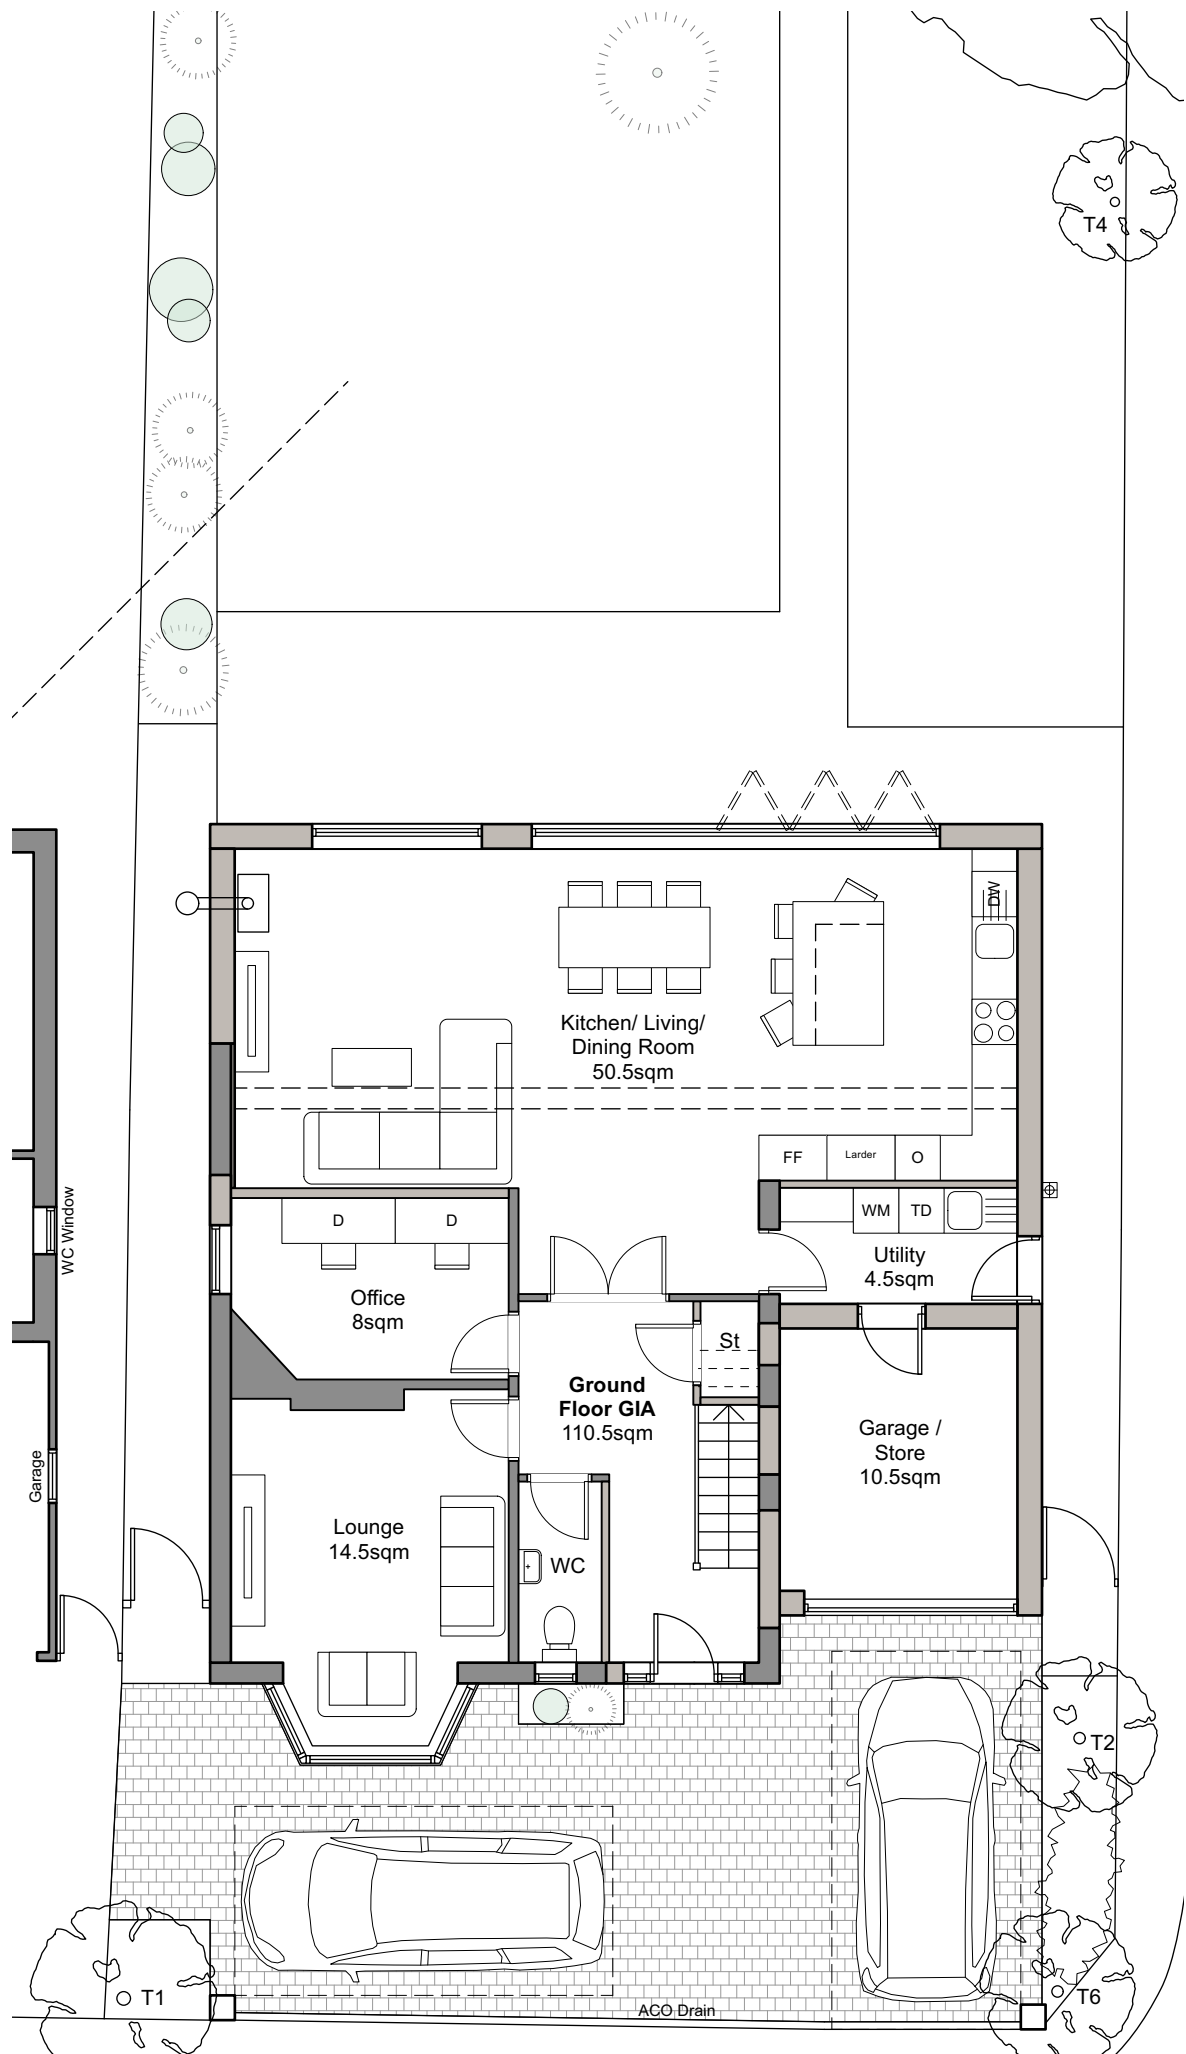


Proposed Ground Floor Plan

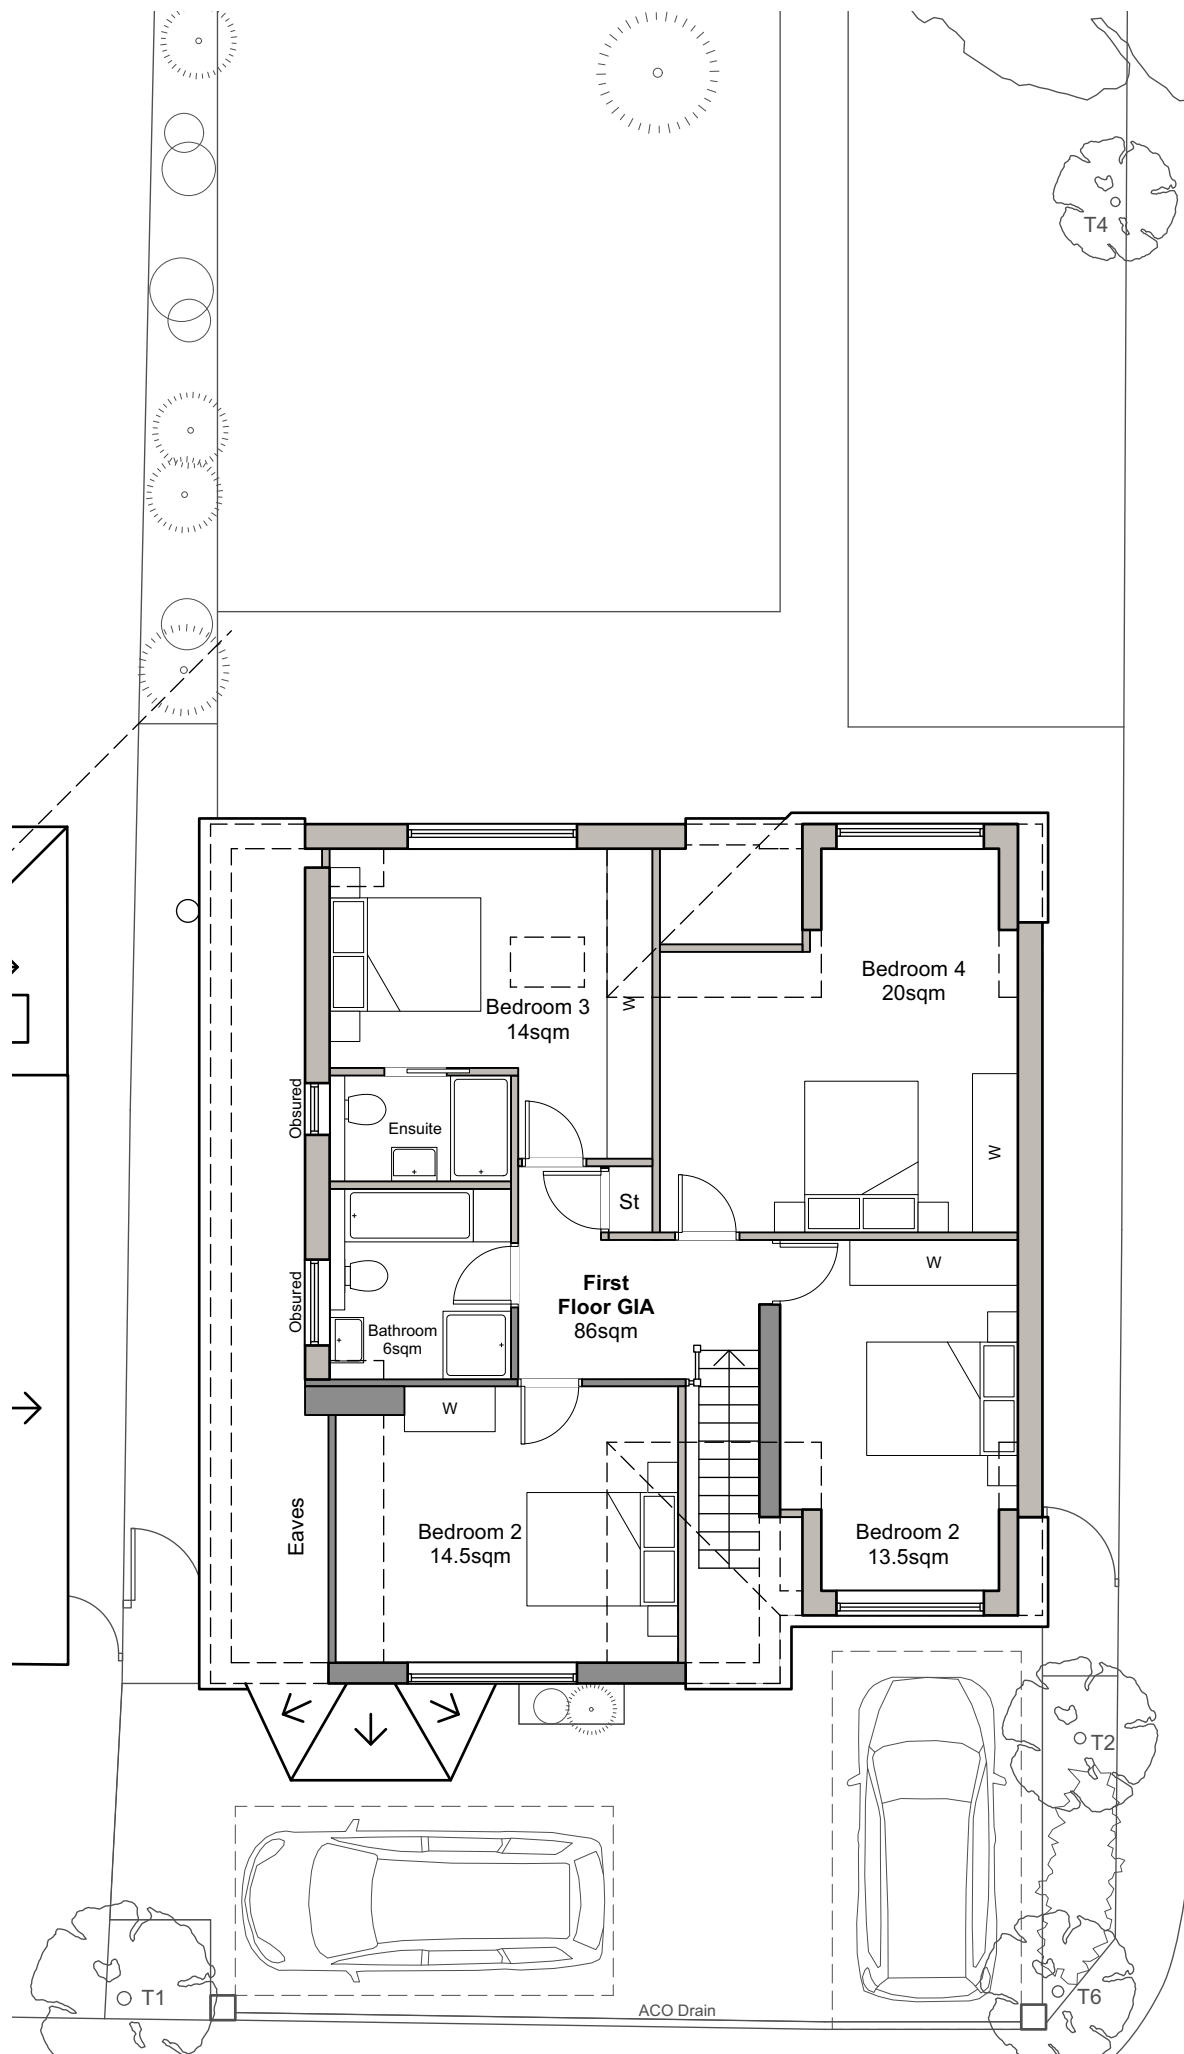

Proposed First Floor Plan

All dimensions are to be checked on site before work commences.
Figured dimensions to be taken in preference to scaled dimensions.
If in doubt please ask.
© Copyright reserved.

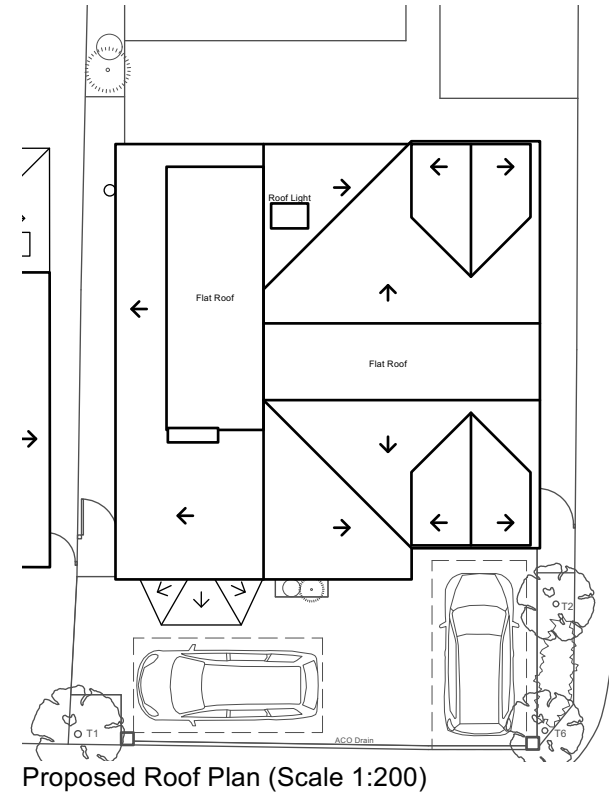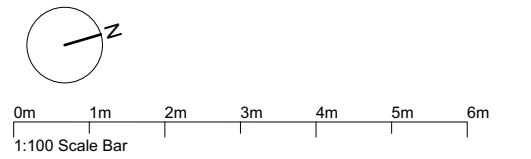

P1		Issued for Planning	17/12/25	LN
Rev	Notes		Date	Initial
Status				
Planning				
HOLTHAM+NEWMAN ARCHITECTS				
The Old Dairy, 282A Hyde End Road, Spencers Wood, Reading, Berkshire RG7 1DN			T: 07971 316497 E: hello@hnarchitects.co.uk	
Project: 12 Denton Road Wokingham RG40 2DX				
Client Mr and Mrs Kirk				
Drawing Title: Proposed Floor Plans				
Scale: 1:100 @A3		Dwg. No.: 2457 - P110		Rev.: P1
Drawn by: LN				
Date: Dec 2025				