



NOTES

© SK Design consultants - THIS DRAWING AND DESIGN REMAINS THE COPYRIGHT AND INTELLECTUAL PROPERTY OF SK CONSULTANTS AND SHALL NOT BE COPIED IN ANY FORMAT WITHOUT APPROVAL.


THIS DRAWING IS TO BE READ IN CONJUNCTION WITH ALL OTHER DRAWINGS AND DOCUMENTS PROVIDED. THE CONTRACTOR MUST CHECK ALL DIMENSIONS ON SITE BEFORE PLACING ORDERS FOR MATERIALS OR SHOP FABRICATIONS OR COMMENCING WORKS ON SITE. ANY DISCREPANCIES SHOULD BE NOTIFIED BEFORE PROCEEDING.

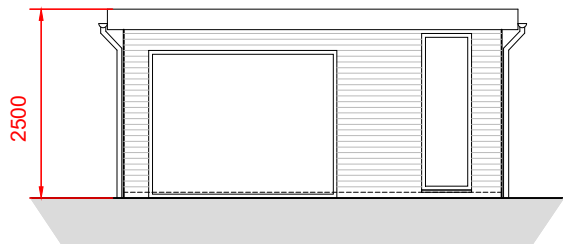


ELE A
SCALE 1 : 100

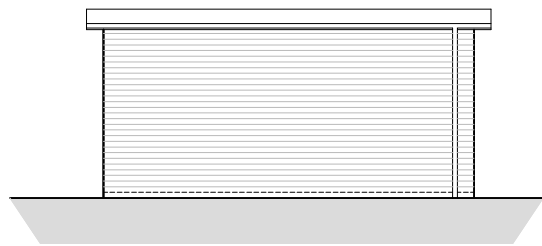


ELE B
SCALE 1 : 100

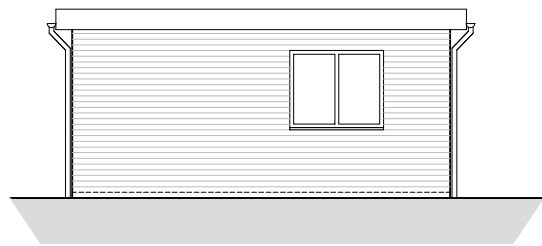

ELE C
SCALE 1 : 100

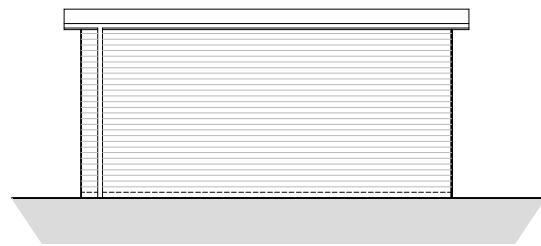

ELE D
SCALE 1 : 100

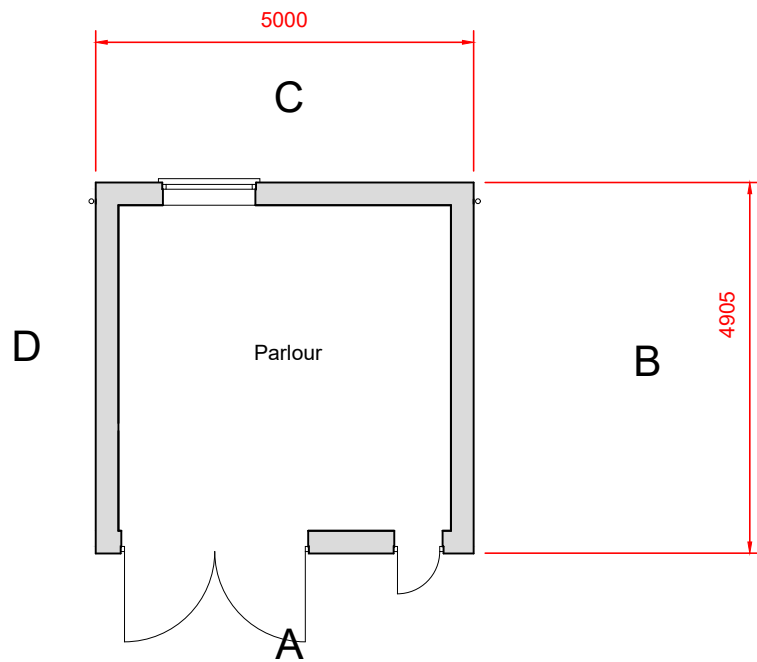

EXISTING GROUND FLOOR PLAN
SCALE 1 : 100



SK Design Consultants
22 Netley close
Caversham
Reading RG4 6SR
Tel : 07821111602

Client:
Mr Kashif Hafeez

Project:
Conversion of existing garage into a beauty bar

Location:
10 St. Barnabas Road, Reading, RG2 8ED

Drawing Title:
PRE EXISTING PLANS AND ELEVATIONS

Date:
DEC 2025

Sheet Size:
A3

Drawn:
SK

Drawing No:

P1692 -03

Revision:

.