

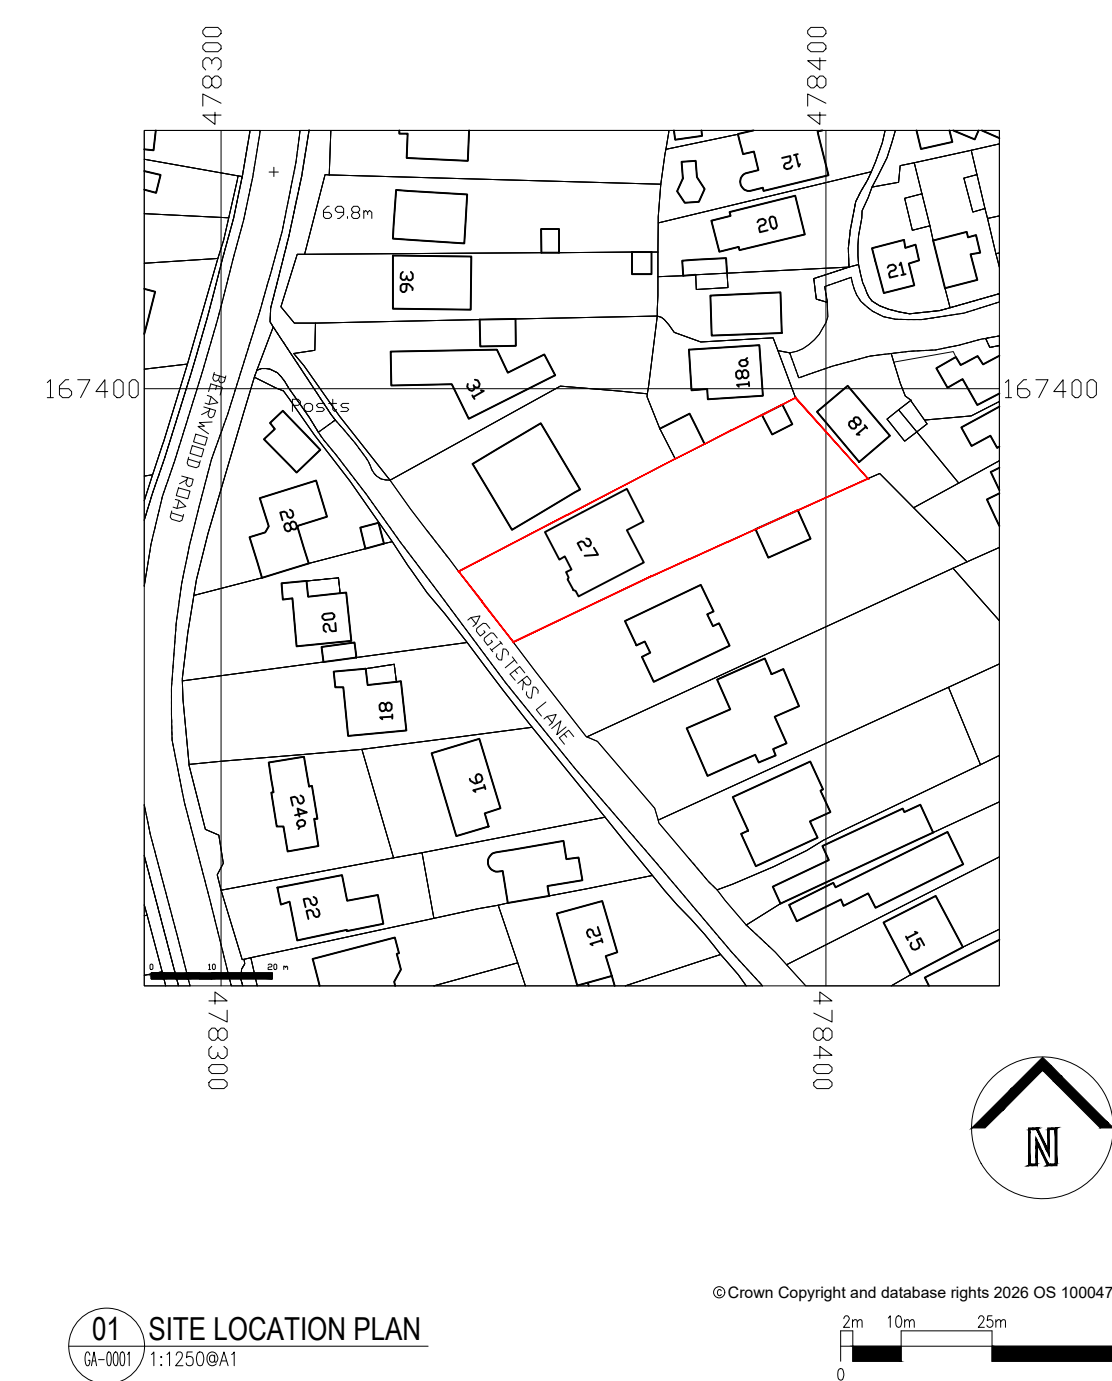
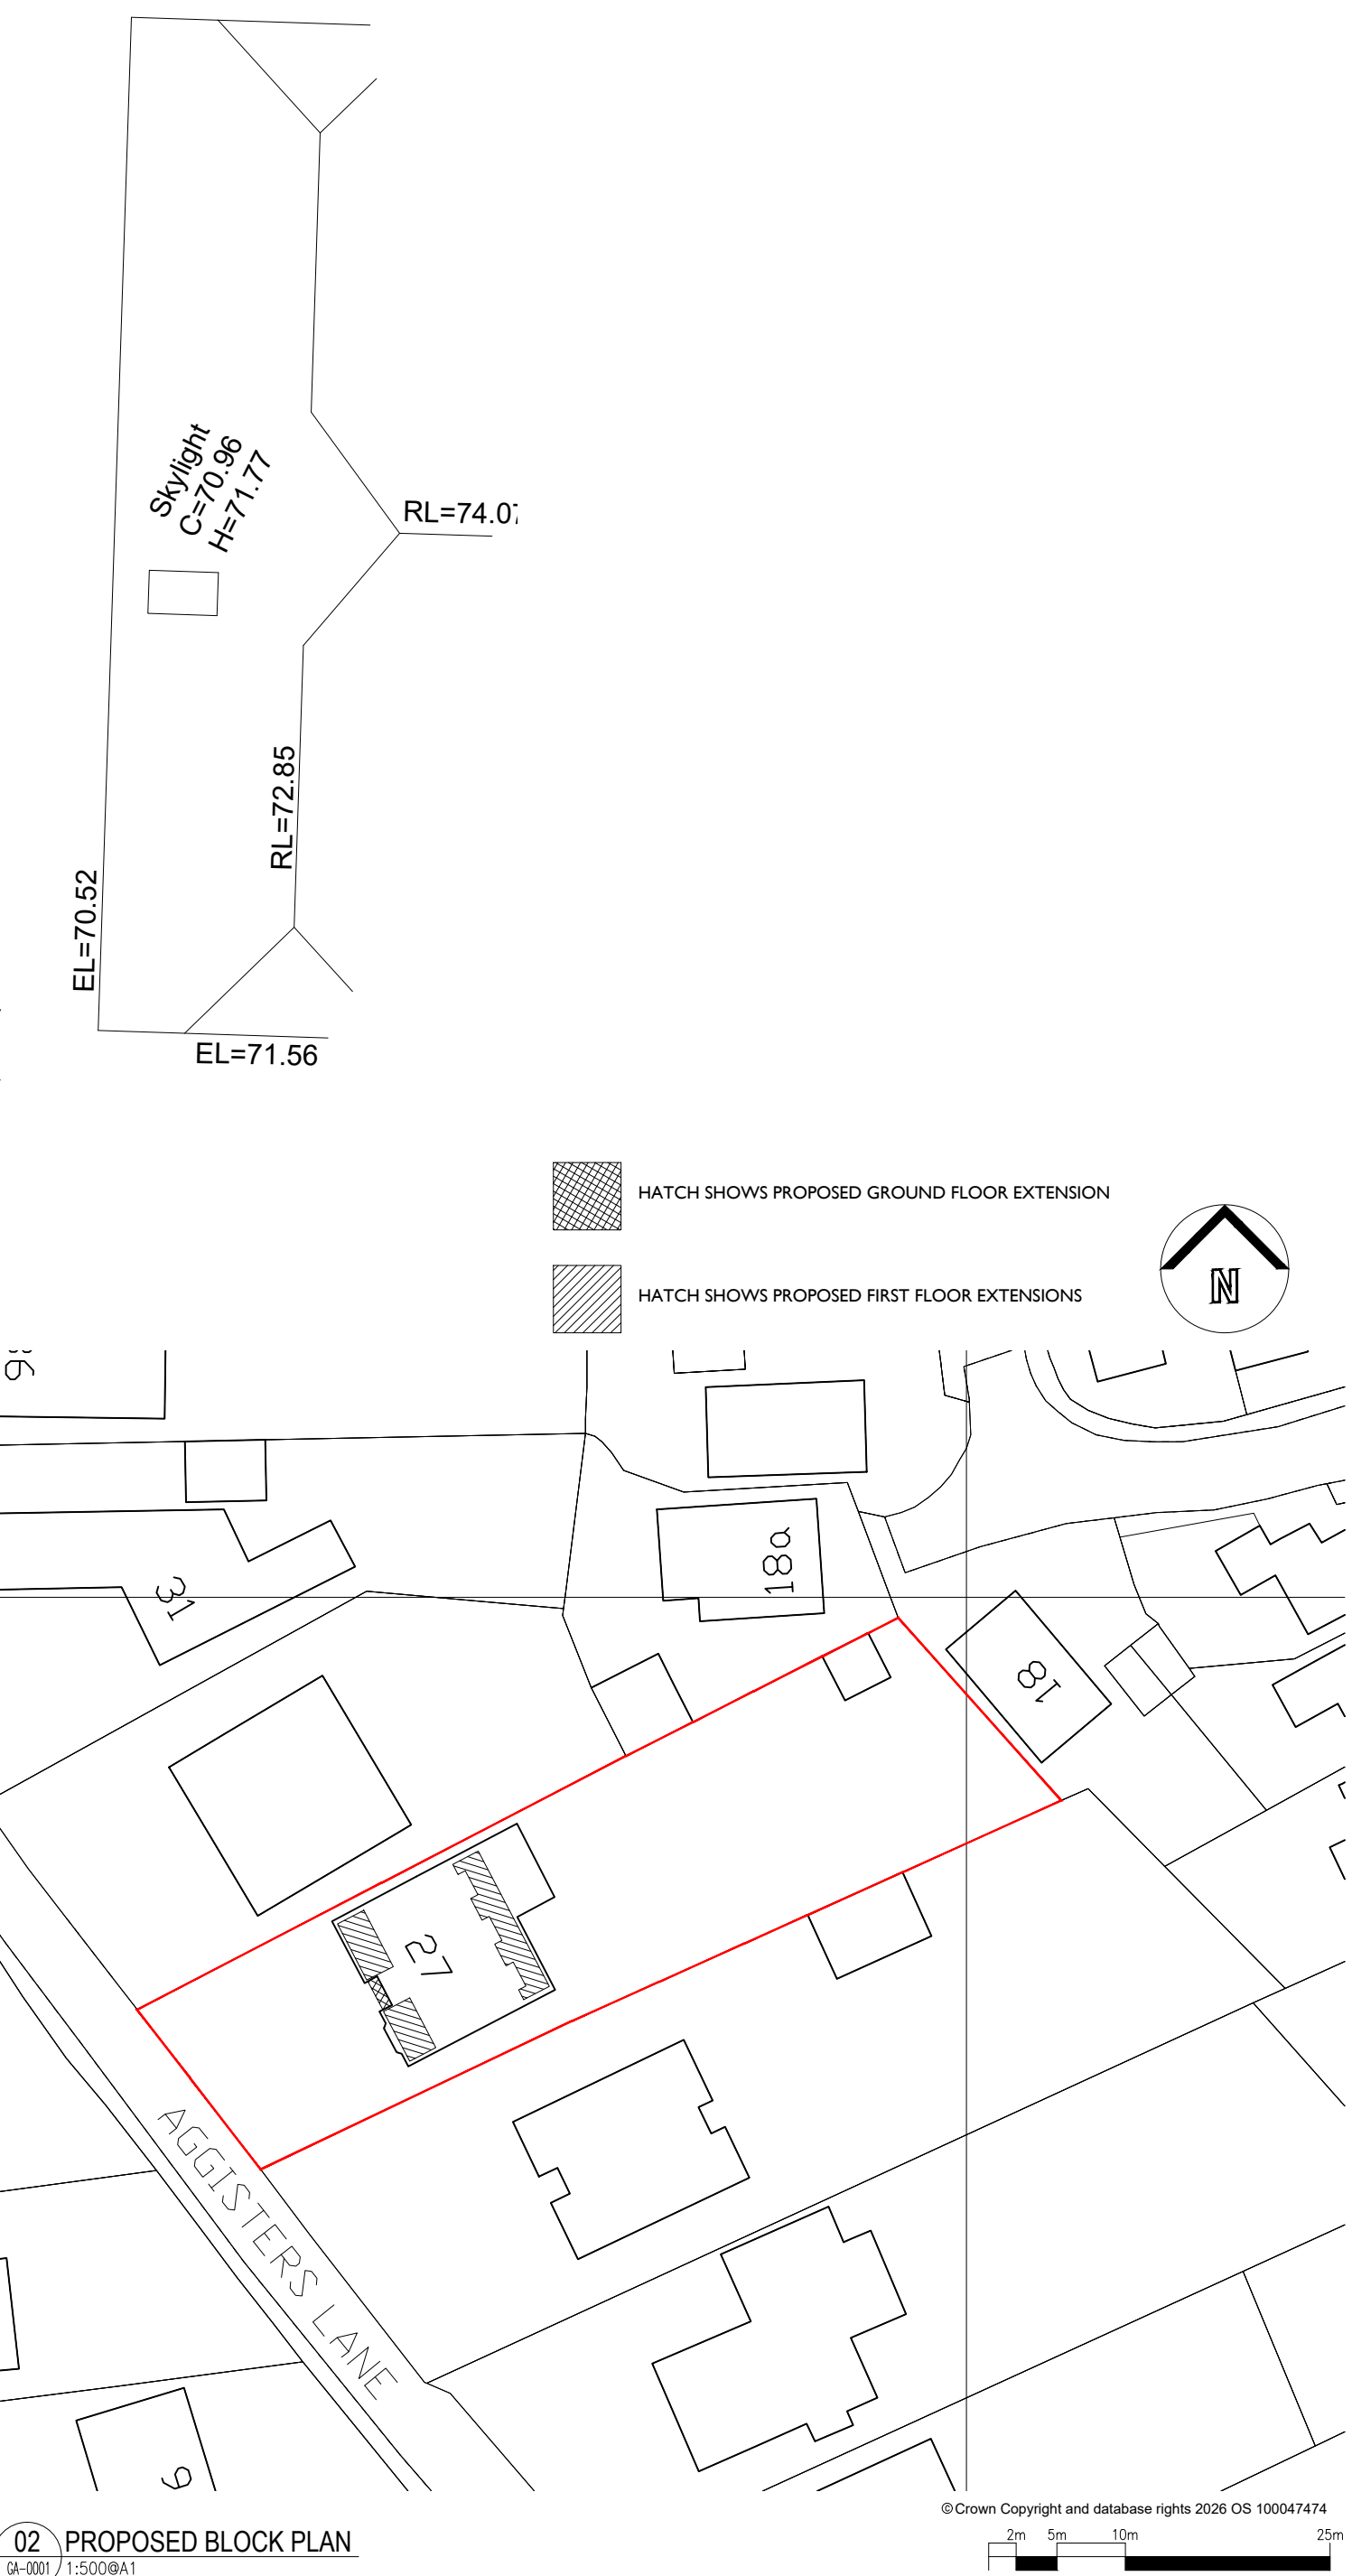
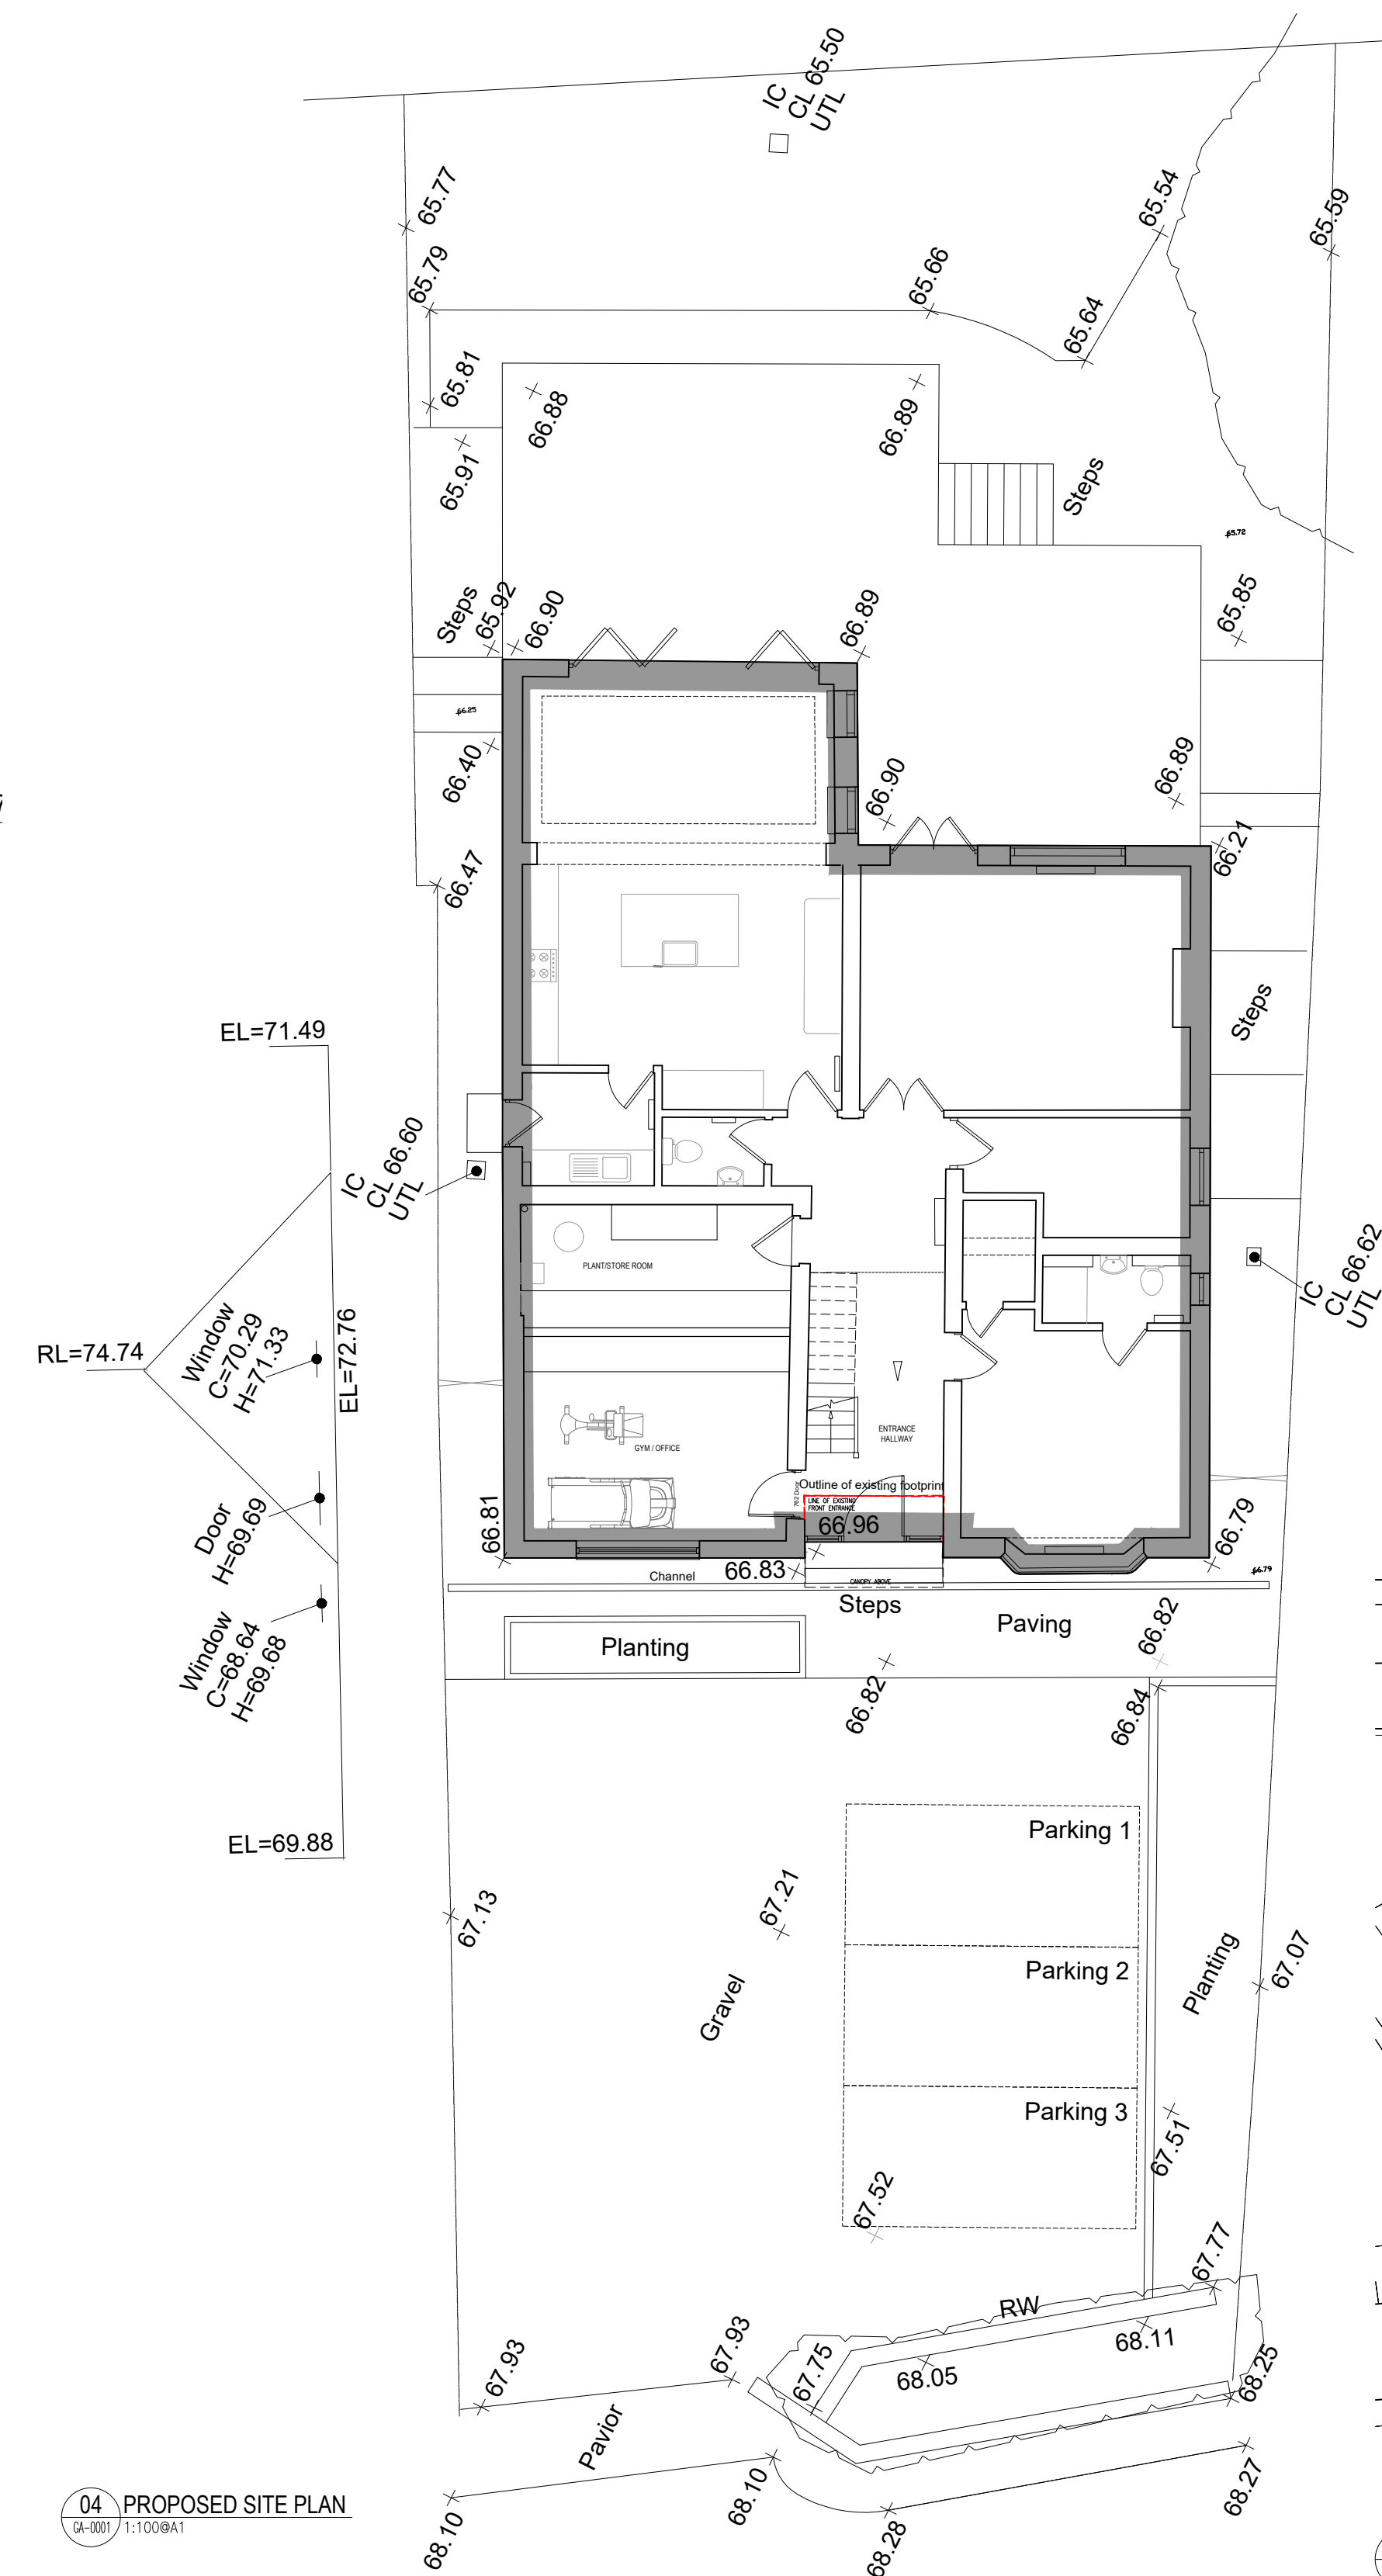
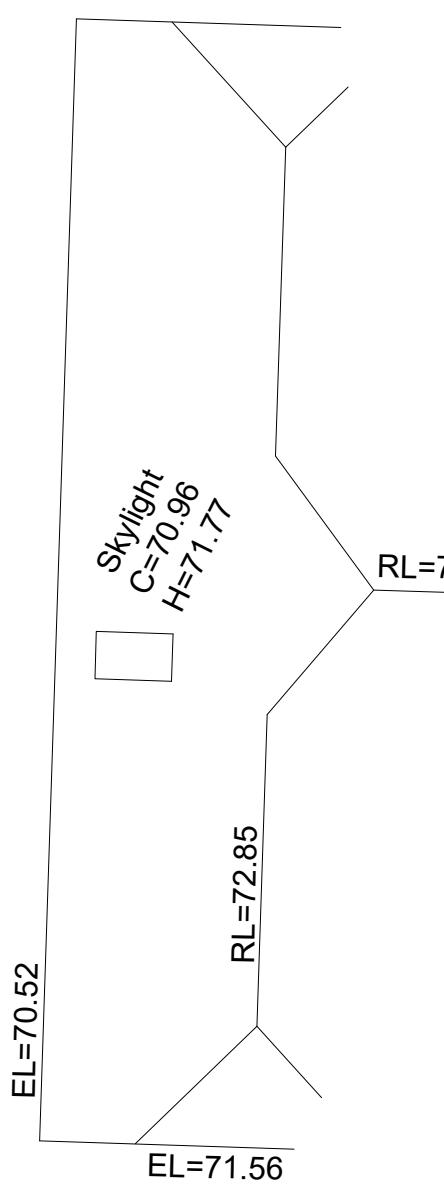
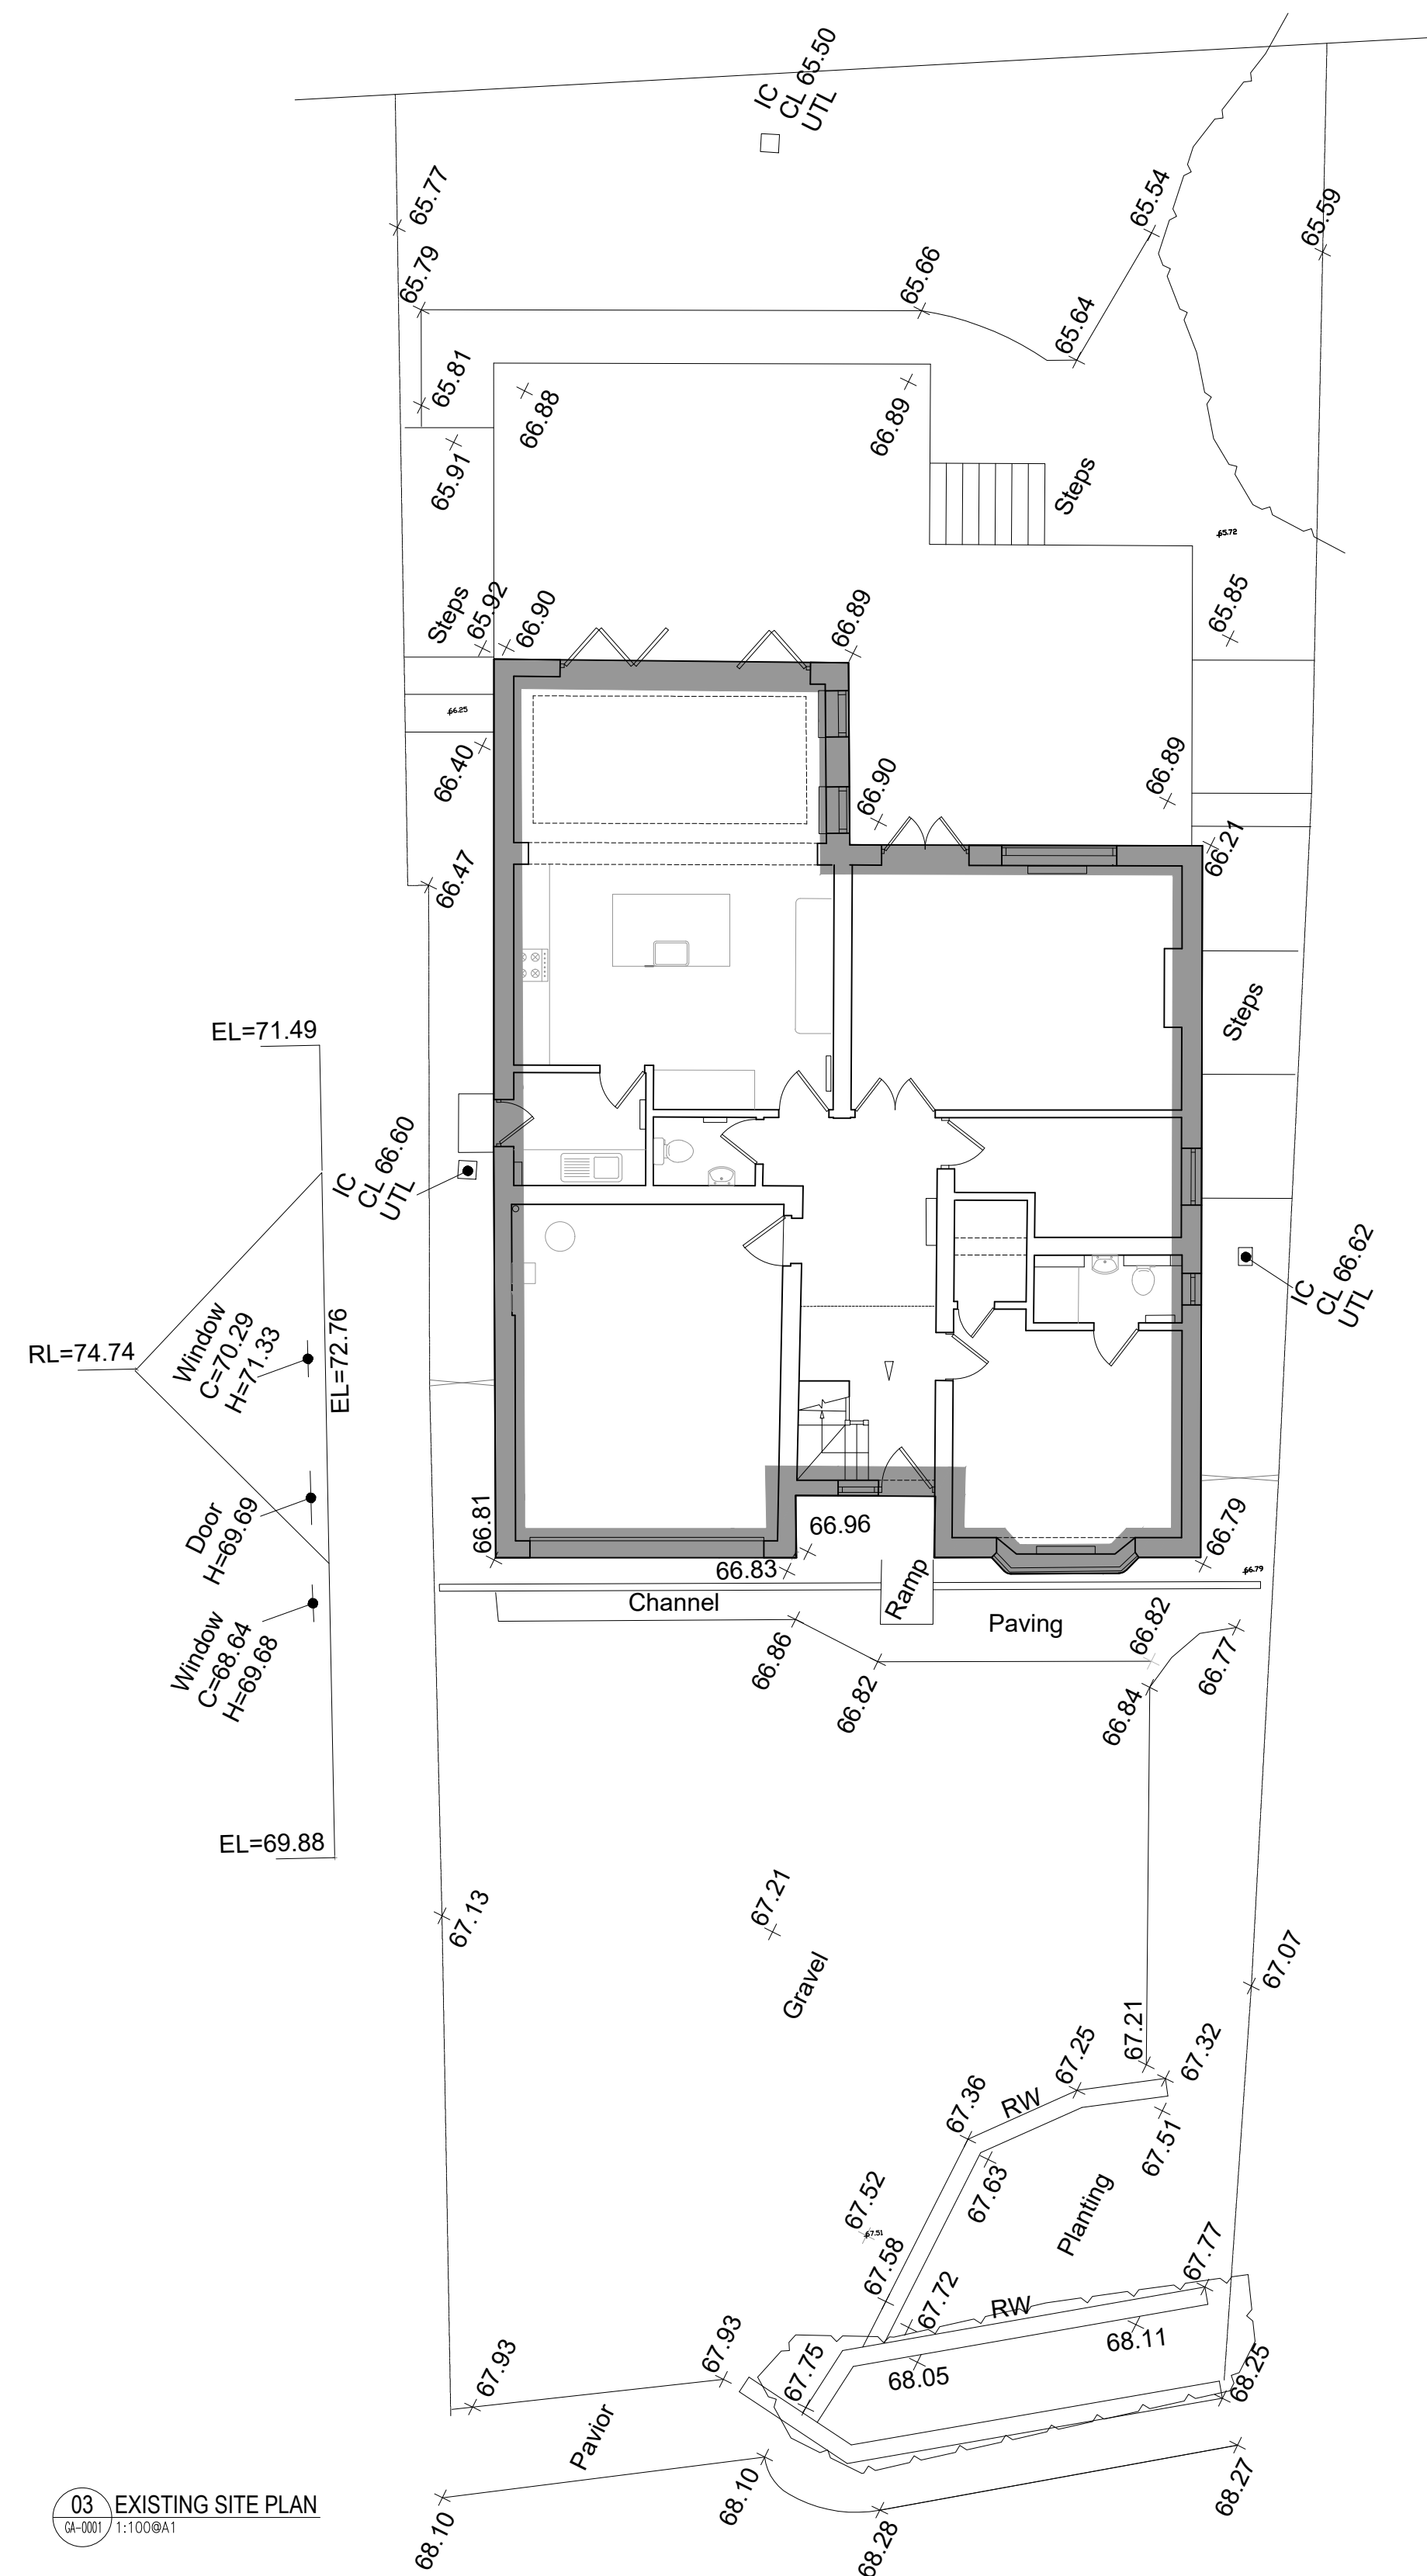
 


DRAWING REMAINS COPYRIGHT OF THE ARCHITECT.

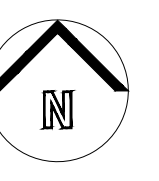


© Crown Copyright and database rights 2026 OS 100047474

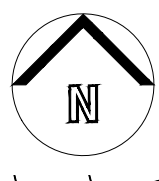

 HATCH SHOWS PROPOSED GROUND FLOOR EXTENSION

 HATCH SHOWS PROPOSED FIRST FLOOR EXTENSIONS

 HATCH SHOWS PROPOSED FIRST FLOOR EXTENSIONS

 

© Crown Copyright and database rights 2026 OS 100047474

2	23.07.26	AMENDED FOLLOWING COMMENTS	BC	BC
1	02.07.26	INITIAL ISSUE	BC	BC
	W DATE	DESCRIPTION	DRN	CHK

1	02.07.26	INITIAL ISSUE	BG	BG
---	----------	---------------	----	----

Y	DATE	DESCRIPTION	DRN	CHK
1	01/01/01	INITIAL BALANCE		
2	02/01/01	SALES		
3	03/01/01	SALES		
4	04/01/01	SALES		
5	05/01/01	SALES		
6	06/01/01	SALES		
7	07/01/01	SALES		
8	08/01/01	SALES		
9	09/01/01	SALES		
10	10/01/01	SALES		
11	11/01/01	SALES		
12	12/01/01	SALES		
13	01/01/02	SALES		
14	02/01/02	SALES		
15	03/01/02	SALES		
16	04/01/02	SALES		
17	05/01/02	SALES		
18	06/01/02	SALES		
19	07/01/02	SALES		
20	08/01/02	SALES		
21	09/01/02	SALES		
22	10/01/02	SALES		
23	11/01/02	SALES		
24	12/01/02	SALES		
25	01/01/03	SALES		
26	02/01/03	SALES		
27	03/01/03	SALES		
28	04/01/03	SALES		
29	05/01/03	SALES		
30	06/01/03	SALES		
31	07/01/03	SALES		
32	08/01/03	SALES		
33	09/01/03	SALES		
34	10/01/03	SALES		
35	11/01/03	SALES		
36	12/01/03	SALES		
37	01/01/04	SALES		
38	02/01/04	SALES		
39	03/01/04	SALES		
40	04/01/04	SALES		
41	05/01/04	SALES		
42	06/01/04	SALES		
43	07/01/04	SALES		
44	08/01/04	SALES		
45	09/01/04	SALES		
46	10/01/04	SALES		
47	11/01/04	SALES		
48	12/01/04	SALES		
49	01/01/05	SALES		
50	02/01/05	SALES		
51	03/01/05	SALES		
52	04/01/05	SALES		
53	05/01/05	SALES		
54	06/01/05	SALES		
55	07/01/05	SALES		
56	08/01/05	SALES		
57	09/01/05	SALES		
58	10/01/05	SALES		
59	11/01/05	SALES		
60	12/01/05	SALES		
61	01/01/06	SALES		
62	02/01/06	SALES		
63	03/01/06	SALES		
64	04/01/06	SALES		
65	05/01/06	SALES		
66	06/01/06	SALES		
67	07/01/06	SALES		
68	08/01/06	SALES		
69	09/01/06	SALES		
70	10/01/06	SALES		
71	11/01/06	SALES		
72	12/01/06	SALES		
73	01/01/07	SALES		
74	02/01/07	SALES		
75	03/01/07	SALES		
76	04/01/07	SALES		
77	05/01/07	SALES		
78	06/01/07	SALES		
79	07/01/07	SALES		
80	08/01/07	SALES		
81	09/01/07	SALES		
82	10/01/07	SALES		
83	11/01/07	SALES		
84	12/01/07	SALES		
85	01/01/08	SALES		
86	02/01/08	SALES		

 **CONNECTED**
ARCHITECTURE

7 Aggisters Lane, Barkham
Reading, RG41 4DW

AWING TITLE
Existing Location and Block Plans
Existing and Proposed Site Plans

SCALE 1:1000A1 / 1:2000A3 A1 SHEET

PRELIMINARY

DRAWING NO. 747 04 0004 REV 1.0

0313-GA-0001 P02

2026 Connected Architecture Limited. all rights reserved