
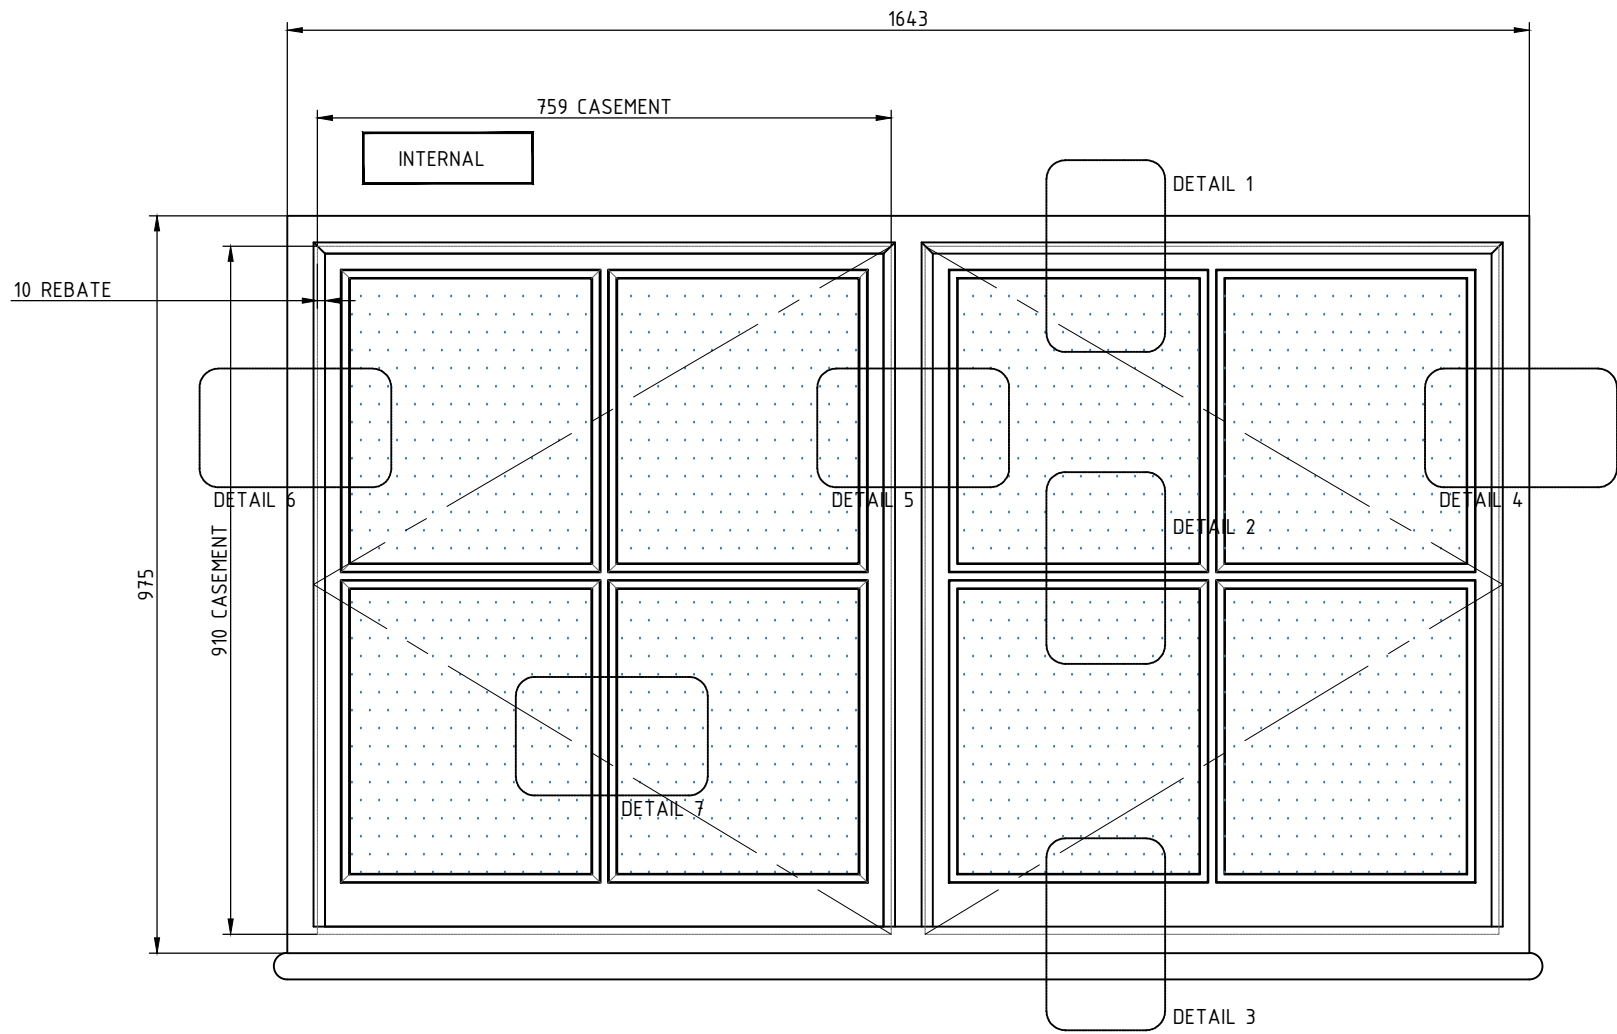


Rev.	Note	Date
/	ORIGINAL ISSUE	13.01.2025
A	PLANNING ISSUE	27.02.2025
B	UPDATED WITH PHOTOGRAPHS AND SCALE BAR	23.03.2025
C	UPDATED WITH EXISTING AND PROPOSED ELEVATIONS	13.04.2025
D	UPDATED DETAILS FOLLOW SITE SURVEY - CONSTRUCTION ISSUE	29.07.2026

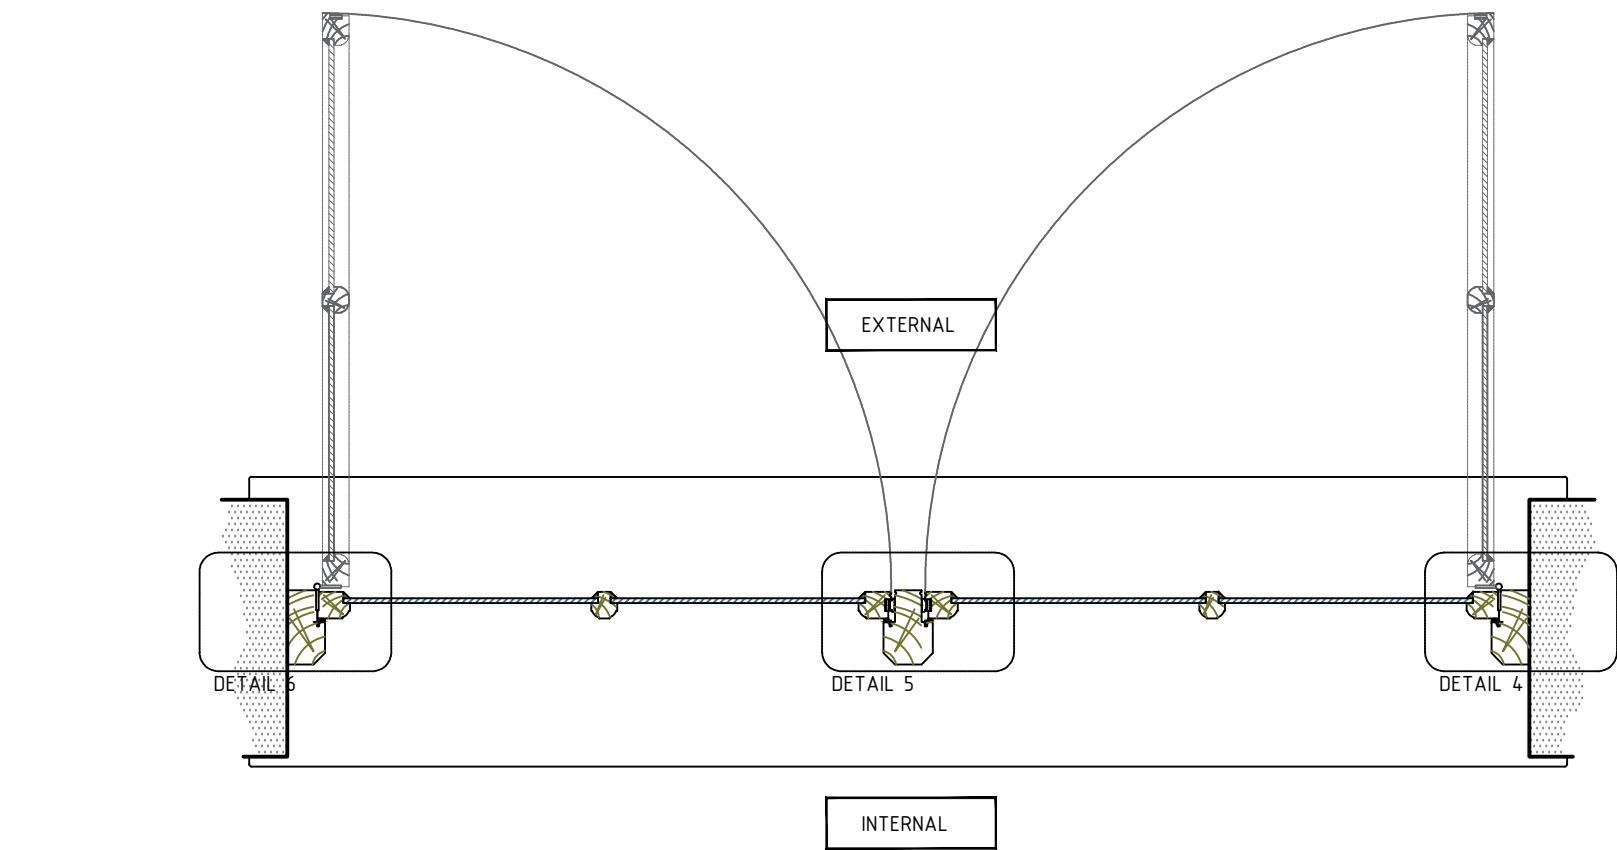


DOUBLE CASEMENT WINDOW
INTERNAL ELEVATION - A-A
scale 1:10

WINDOW DETAIL - SCALE 1:10
SOLID HW WINDOW WITH OPENABLE FLUSH CASEMENTS, AS SHOWN. TO HAVE 6.4MM LAMINATED GLAZED PANELS AND DRAFT EXCLUDER REDBATED INTO FRAME AND OPENABLE CASEMENTS.

- PRIME THE WOOD: SEAL THE BARE WOOD WITH A LINSEED OIL PRIMER OR VARNISH SO THE DRY WOOD DOES NOT SUCK THE OIL OUT OF YOUR FRESH PUTTY.
- APPLY BACKBEDDING PUTTY: PRESS A THIN, EVEN LAYER OF SOFT LINSEED OIL PUTTY INTO THE REBATE GROOVE BEFORE SETTING THE GLASS DOWN.
- EMBED THE GLASS: PUSH THE GLASS PANE FIRMLY INTO THE BACKBEDDING PUTTY TO FORCE OUT AIR POCKETS AND CREATE A REAR SEAL. SECURE THE GLASS WITH GLAZIER'S POINTS OR PINS.
- KNEAD THE PUTTY: WARM AND WORK THE LINSEED OIL PUTTY IN YOUR HANDS TO MAKE IT SMOOTH AND EASY TO SHAPE.
- PACK THE MITRES: FORCE THE PUTTY FIRMLY INTO THE OUTER PERIMETER AROUND THE GLASS, LEAVING NO GAPS.
- SMOOTH WITH A KNIFE: HOLD YOUR PUTTY KNIFE PARALLEL TO THE FRAME AND GLIDE SMOOTHLY FROM THE CENTER OUTWARD TO SHAPE A CLEAN, ANGLED FACE.
- PAINT CORRECTLY: TRADITIONAL PURE LINSEED PUTTY REQUIRES A SKIN TO FORM (OR IMMEDIATE PAINTING IF USING SPECIFIC LINSEED OIL PAINT SYSTEMS). OVERLAP THE PAINT SLIGHTLY ONTO THE GLASS EDGE TO SEAL THE SYSTEM.


FINISH -
TO BE PREP'D, PRIMED AND DECORATED

IRONMONGERY -
TBC BY CLIENT PRIOR TO MANUFACTURE

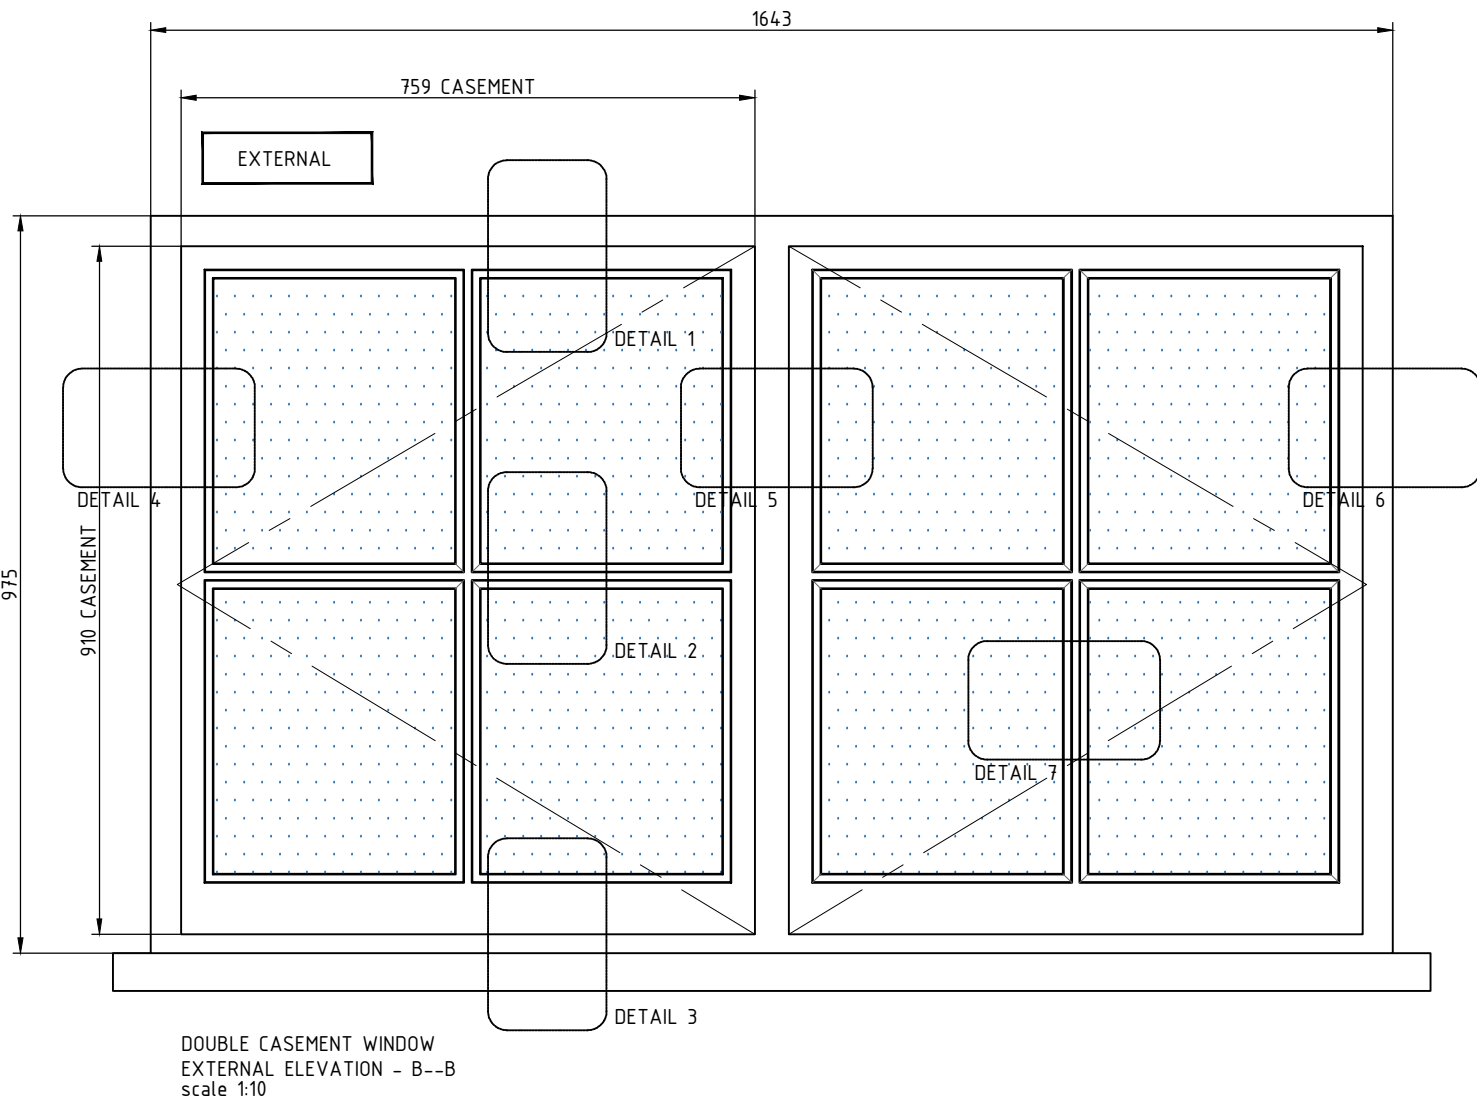


DOUBLE CASEMENT WINDOW
EXTERNAL ELEVATION - B-B
scale 1:10


LOCATION OF EXISTING METAL
FRAMED GLAZED WINDOW AT
FIRST FLOOR LEVEL TOP BE
REPLACED WITH TIMBER GLAZED
WINDOW TO MATCH FIRST FLOOR
EAST ELEVATION.

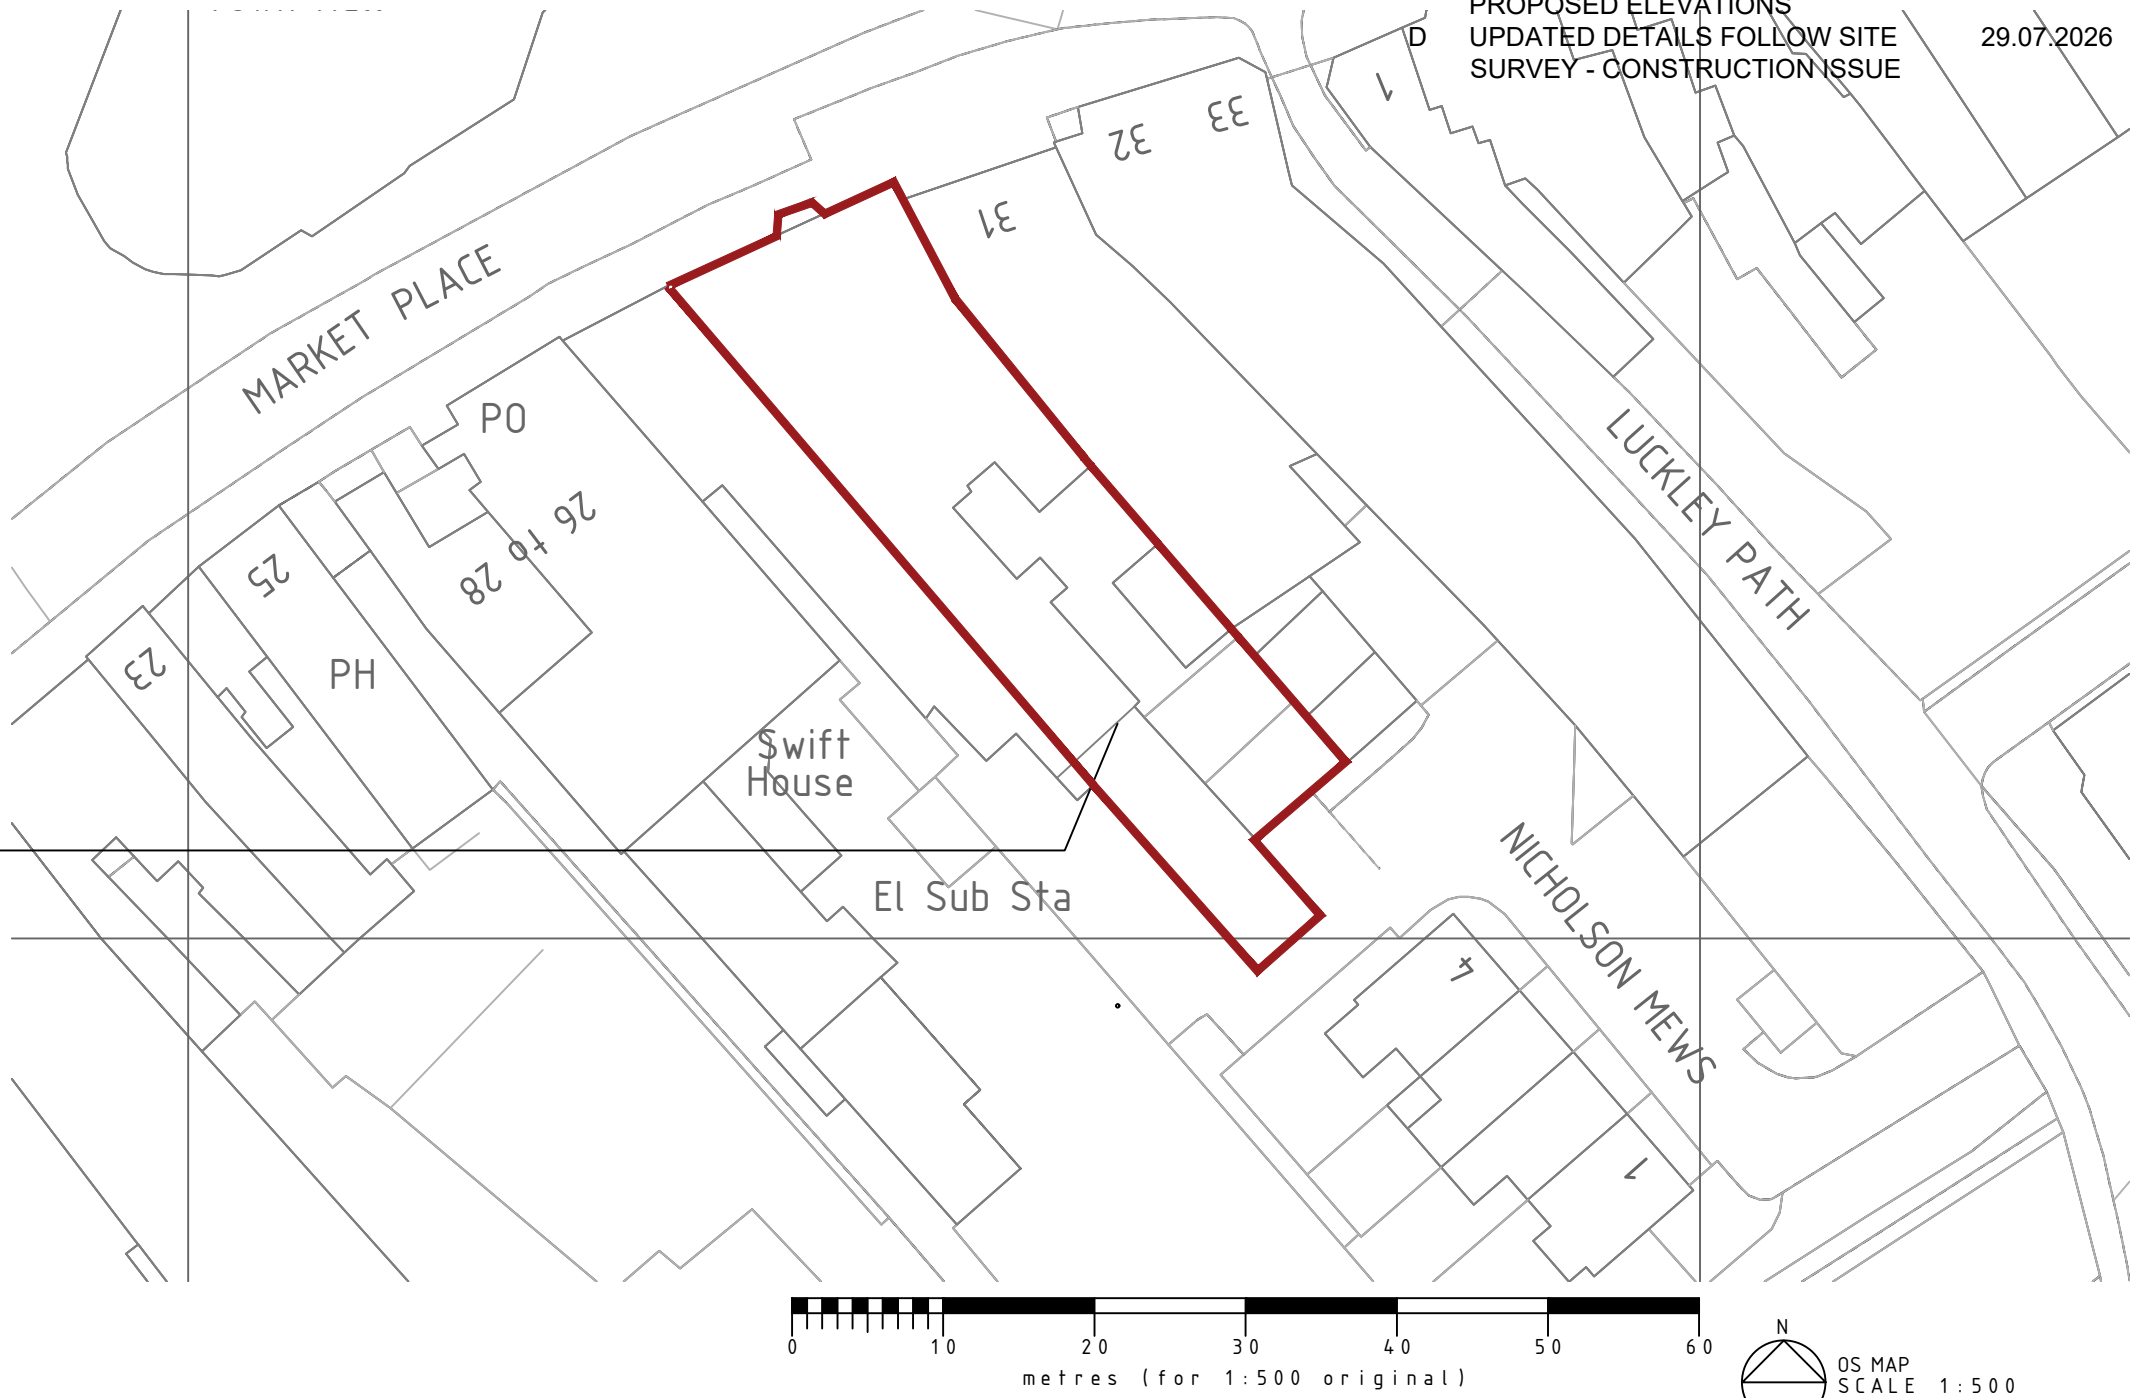

EXISTING SITE PHOTOGRAPHS

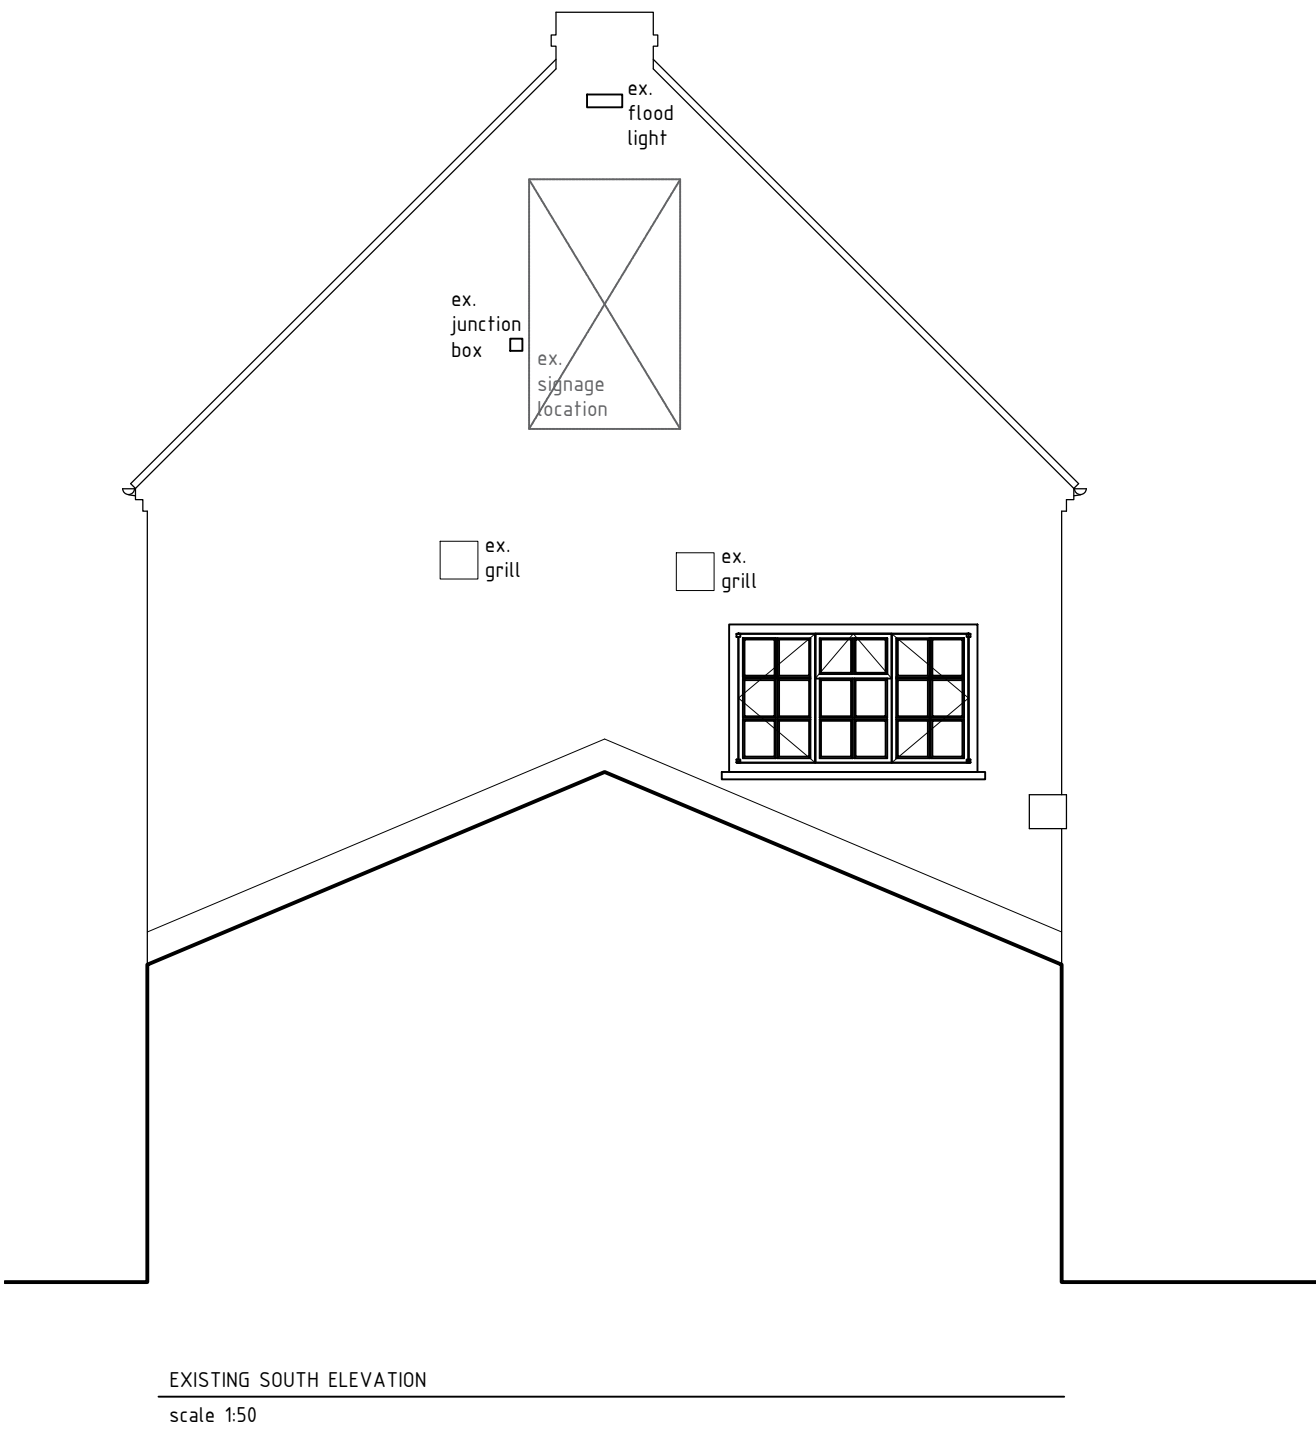

EXISTING SOUTH ELEVATION
scale 1:50

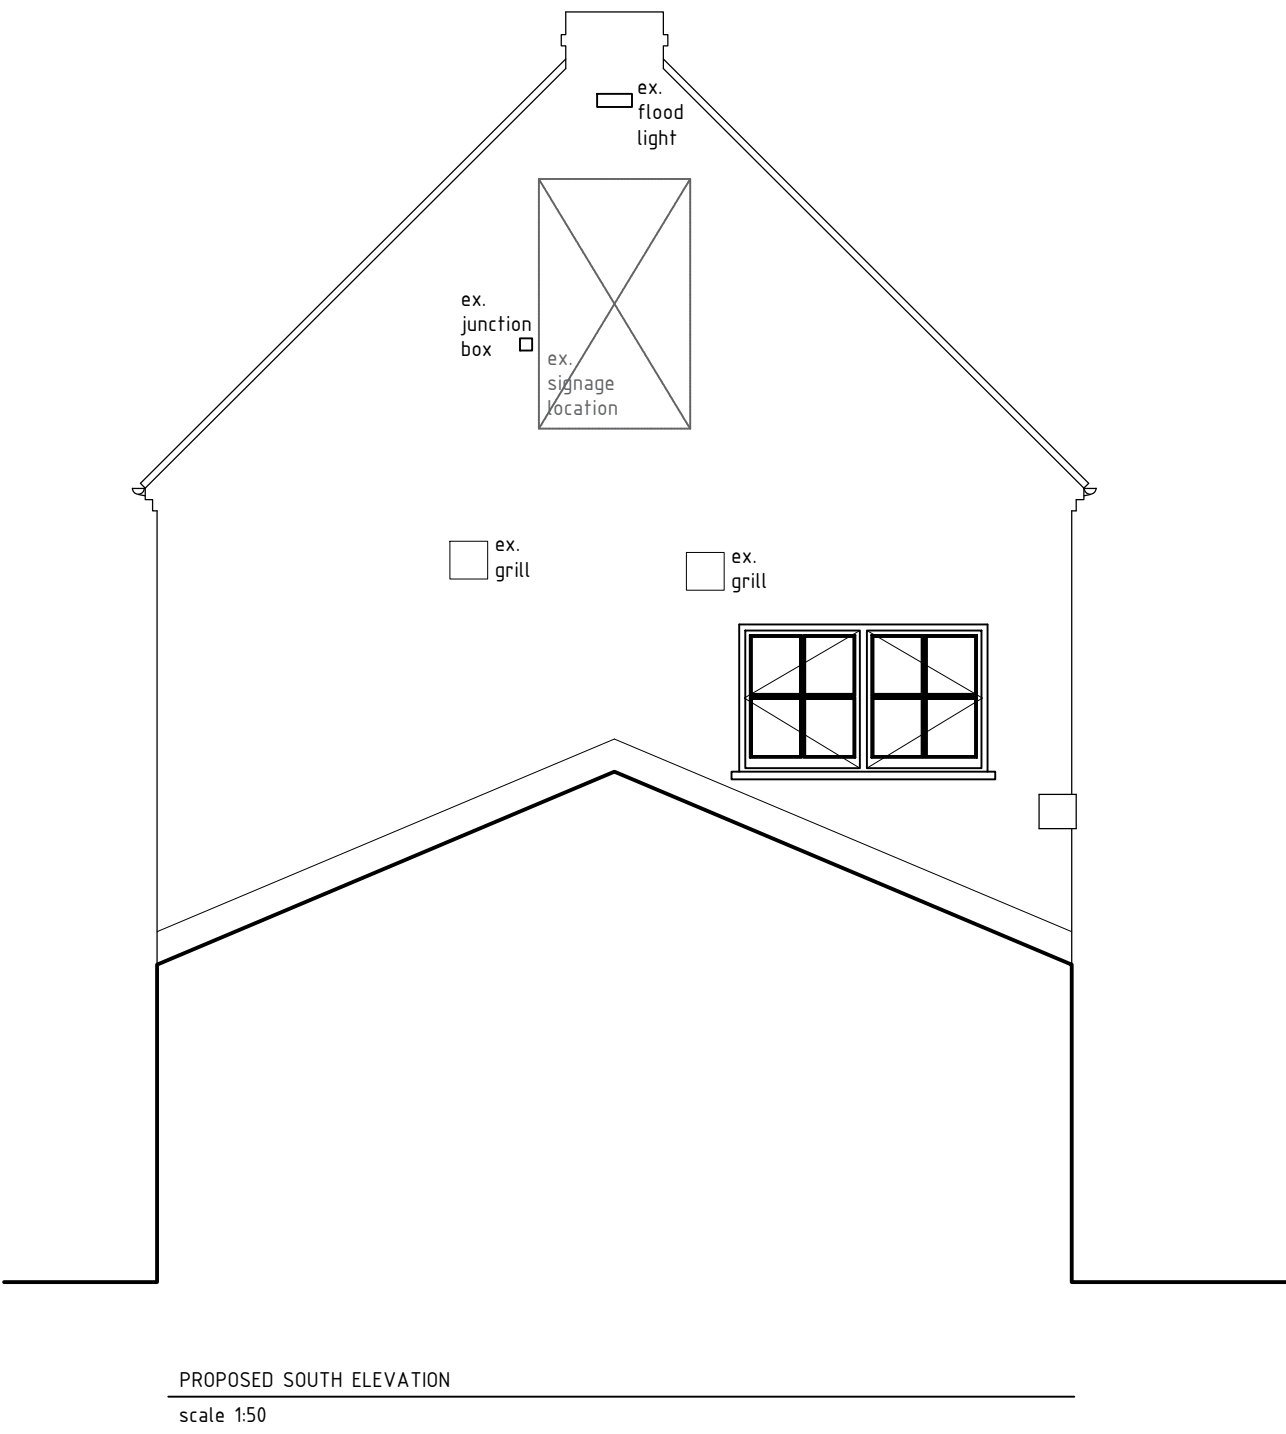

PROPOSED SOUTH ELEVATION
scale 1:50

- PLANNING ☒
- PRELIMINARY ☐
- TENDER ☐
- CONSTRUCTION ☒
- AS BUILT ☐

KEEN

AS

mustard

design studio

The Studio, 22 Darley Park Road, Darley Abbey, Derby, DE22 1DB
T 07496 34 00 50 email:studio@keenasmustarddesign.com

Client
MCMULLENS

Project
THE ROSE INN
30 MARKET PLACE
WOKINGHAM, RG40 1AP

Drawing
WINDOW DETAILS

Drawing No.
633-09

Rev
D

Scale
VARIES

Size
A1

Drawn
DK

Date
MARCH26

ALL DIMENSIONS, SETTING OUT AND LEVELS MUST BE CHECKED ON SITE AND NOT
SCALED OFF THIS DRAWING BEFORE ORDERING AND STARTING WORK ON SITE

© KEEN AS MUSTARD DESIGN STUDIO

