




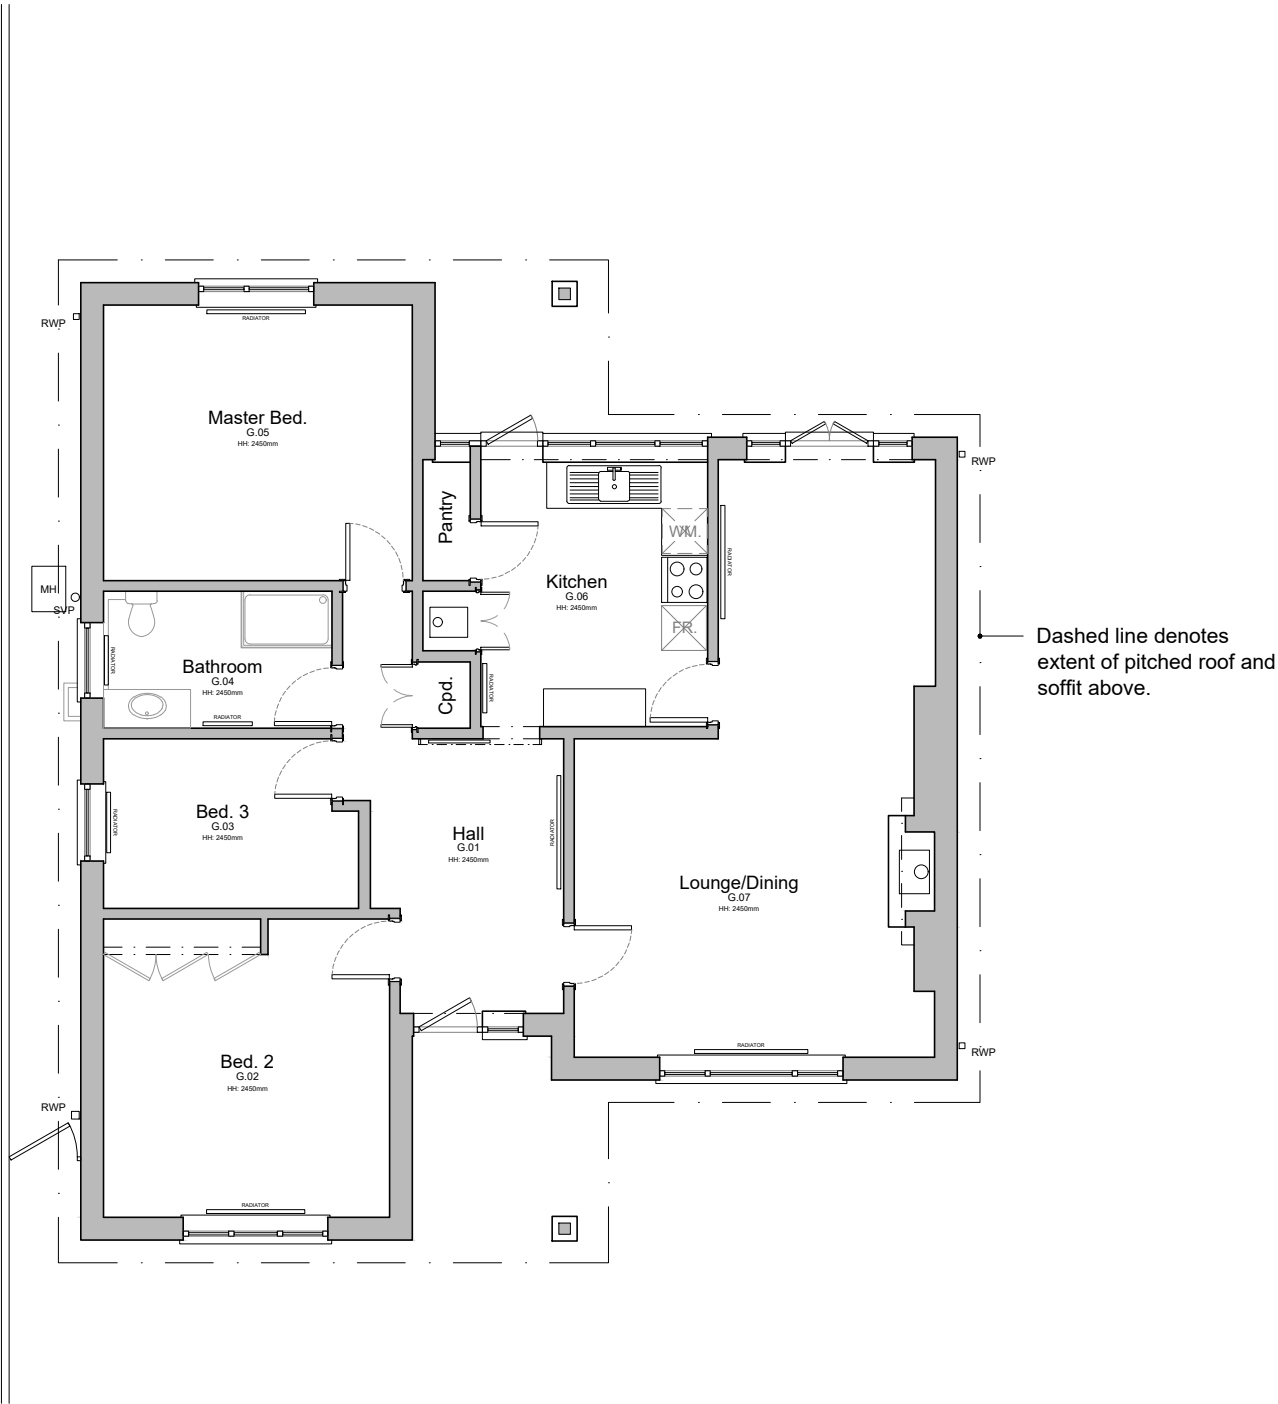

EXISTING GROUND FLOOR PLAN, 1:100

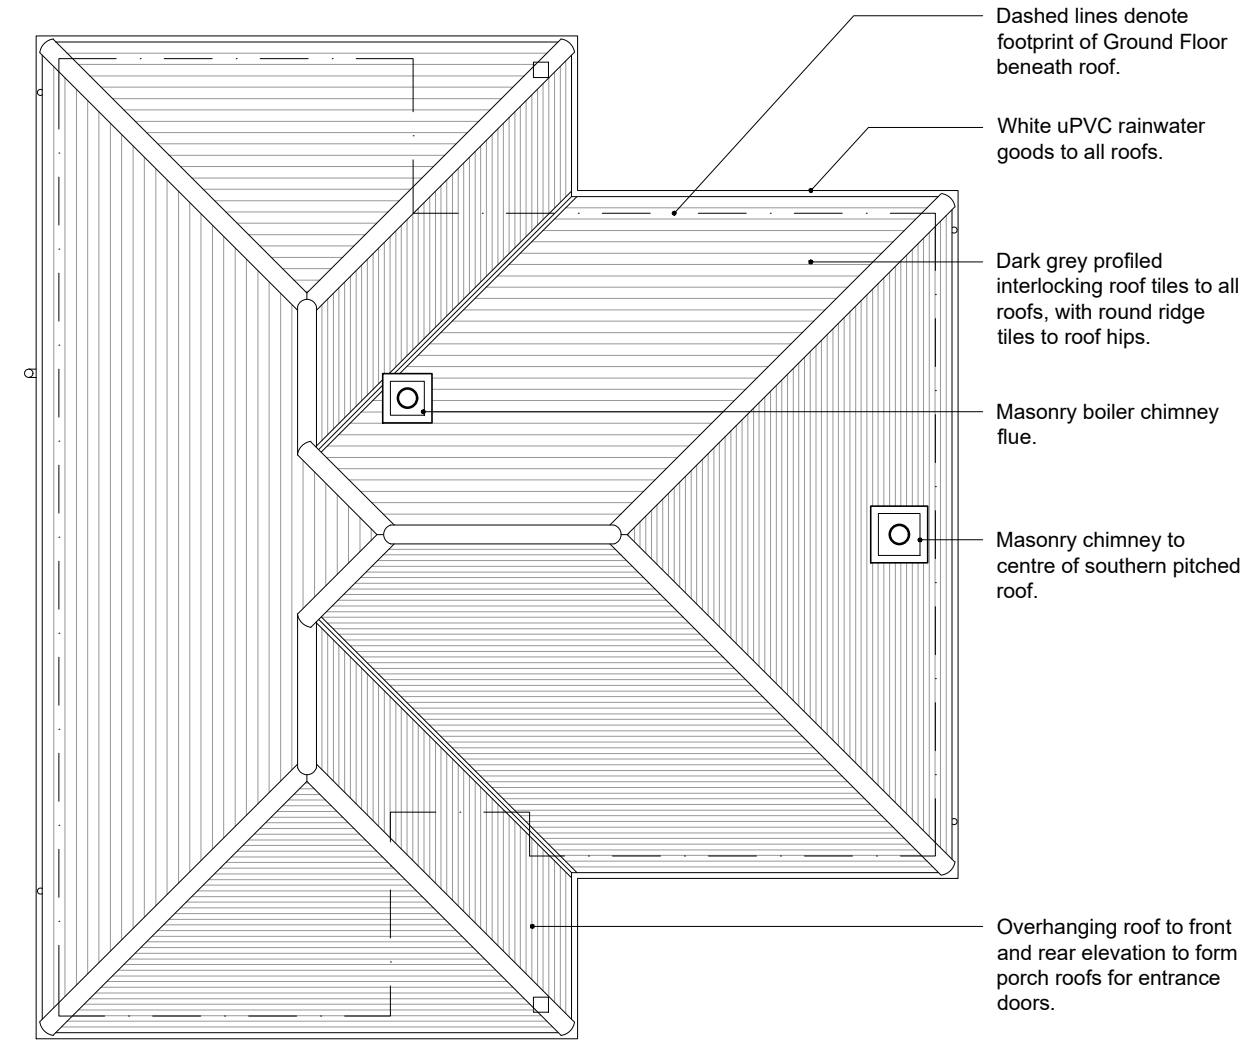


EXISTING ROOF PLAN, 1:100

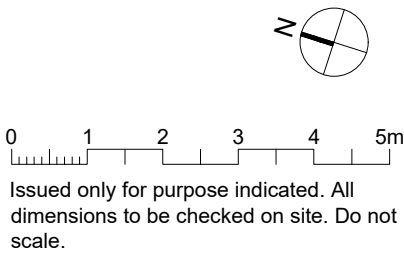

Bel Daire Lambs Lane Spencers Wood Berks., RG7 1JB Client: Mr & Mrs Underwood Status: PRIOR APPROVAL	Drawing Title: Existing Ground and Roof Plans Drawing No: P.03	Job No.: 26.120 Scale: 1:100 Revision: A



EXISTING WEST (FRONT) ELEVATION, 1:100

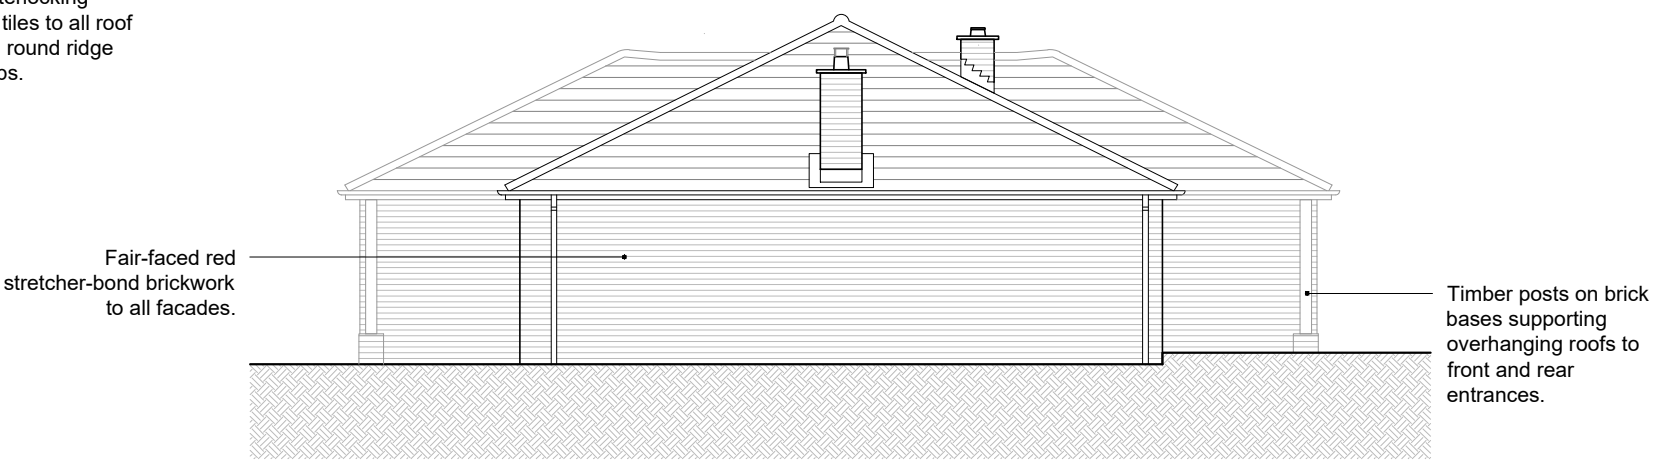

EXISTING SOUTH ELEVATION, 1:100



EXISTING EAST (REAR) ELEVATION, 1:100



EXISTING NORTH ELEVATION, 1:100

0 1 2 3 4 5m
Issued only for purpose indicated. All dimensions to be checked on site. Do not scale.

Bel Daire Lambs Lane Spencers Wood Berks, RG7 1JB Client: Mr & Mrs Underwood Status: PRIOR APPROVAL	Drawing Title: Existing Elevations	Job No.: 26.120
	Drawing No:	Scale: 1:100
	P.04	Revision: A