



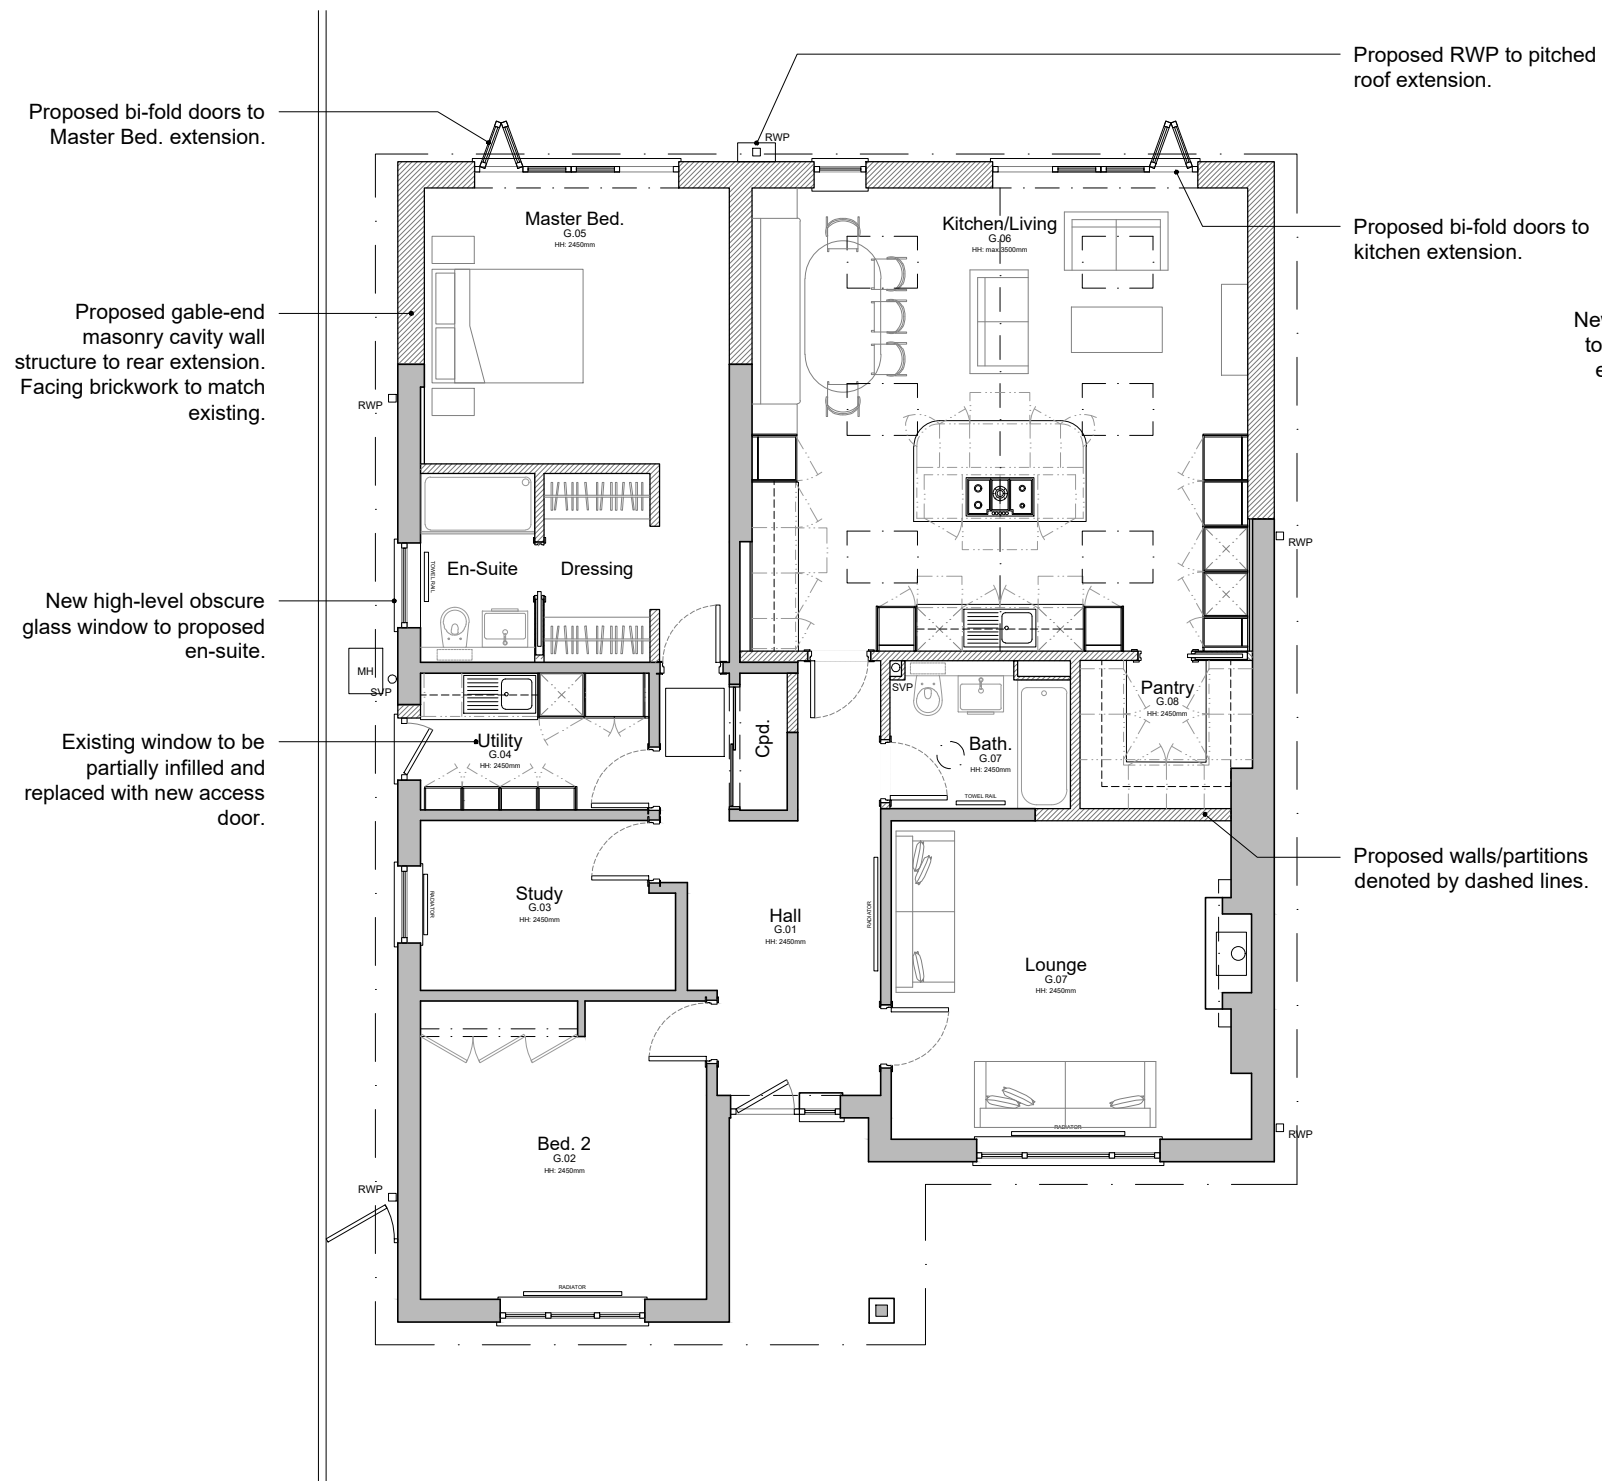


PROPOSED GROUND FLOOR PLAN, 1:100

New gable-end extensions to rear elevation to match existing roof pitches and tile finishes.

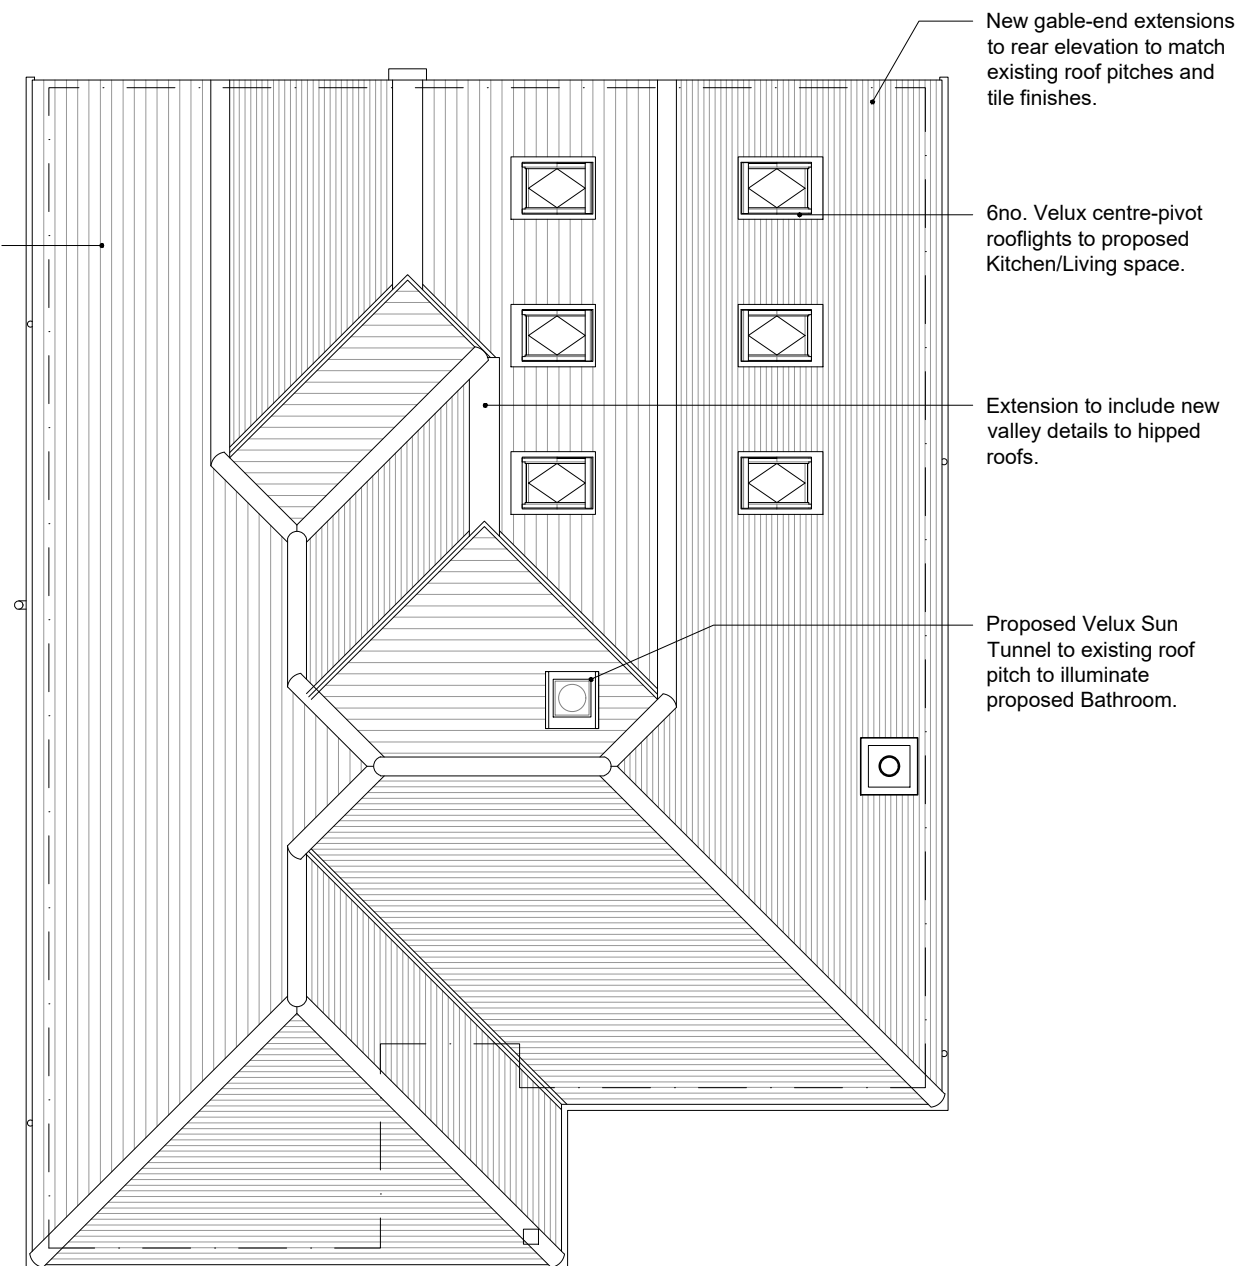

PROPOSED ROOF PLAN, 1:100

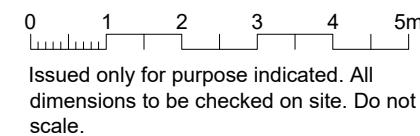


Bel Daire
 Lambs Lane
 Spencers Wood
 Berks., RG7 1JB
 Client:
Mr & Mrs Underwood
 Status:
PRIOR APPROVAL

Drawing Title:
Proposed Ground and Roof Plans
 Drawing No:
P.13


Job No.:
26.120
 Scale:
1:100
 Revision:
A



PROPOSED WEST (FRONT) ELEVATION, 1:100

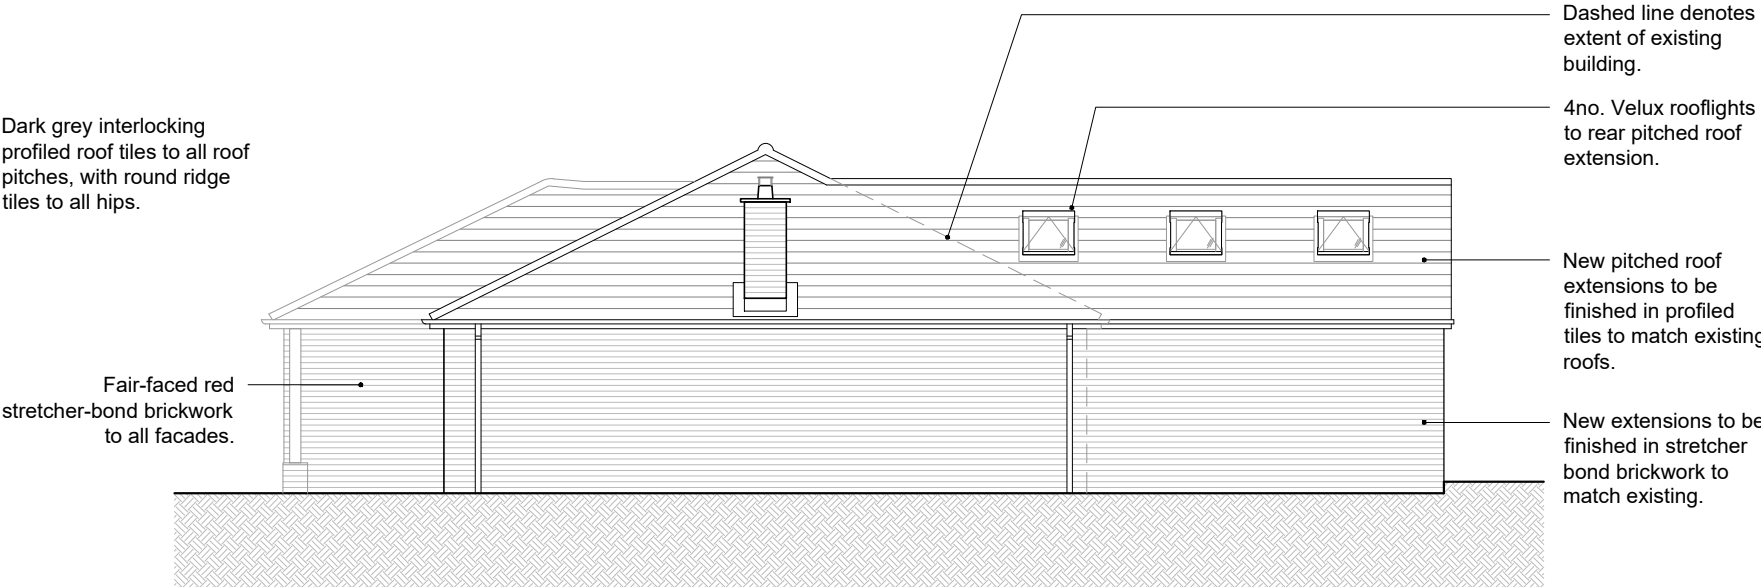

PROPOSED SOUTH ELEVATION, 1:100

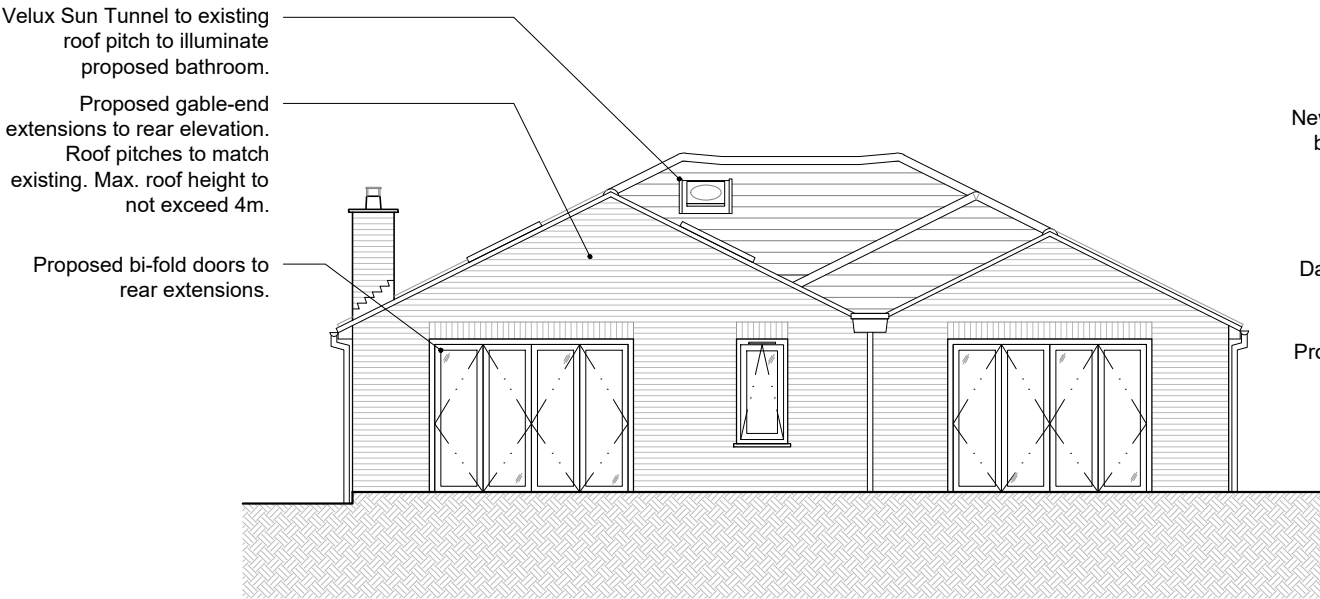

PROPOSED EAST (REAR) ELEVATION, 1:100



PROPOSED NORTH ELEVATION, 1:100

0 1 2 3 4 5m
Issued only for purpose indicated. All dimensions to be checked on site. Do not scale.

Bel Daire
Lambs Lane
Spencers Wood
Berks, RG7 1JB
Client:
Mr & Mrs Underwood
Status:
PRIOR APPROVAL

Drawing Title:
Proposed Elevations

Drawing No:
P.14

Job No.:
26.120
Scale:
1:100
Revision:
A