



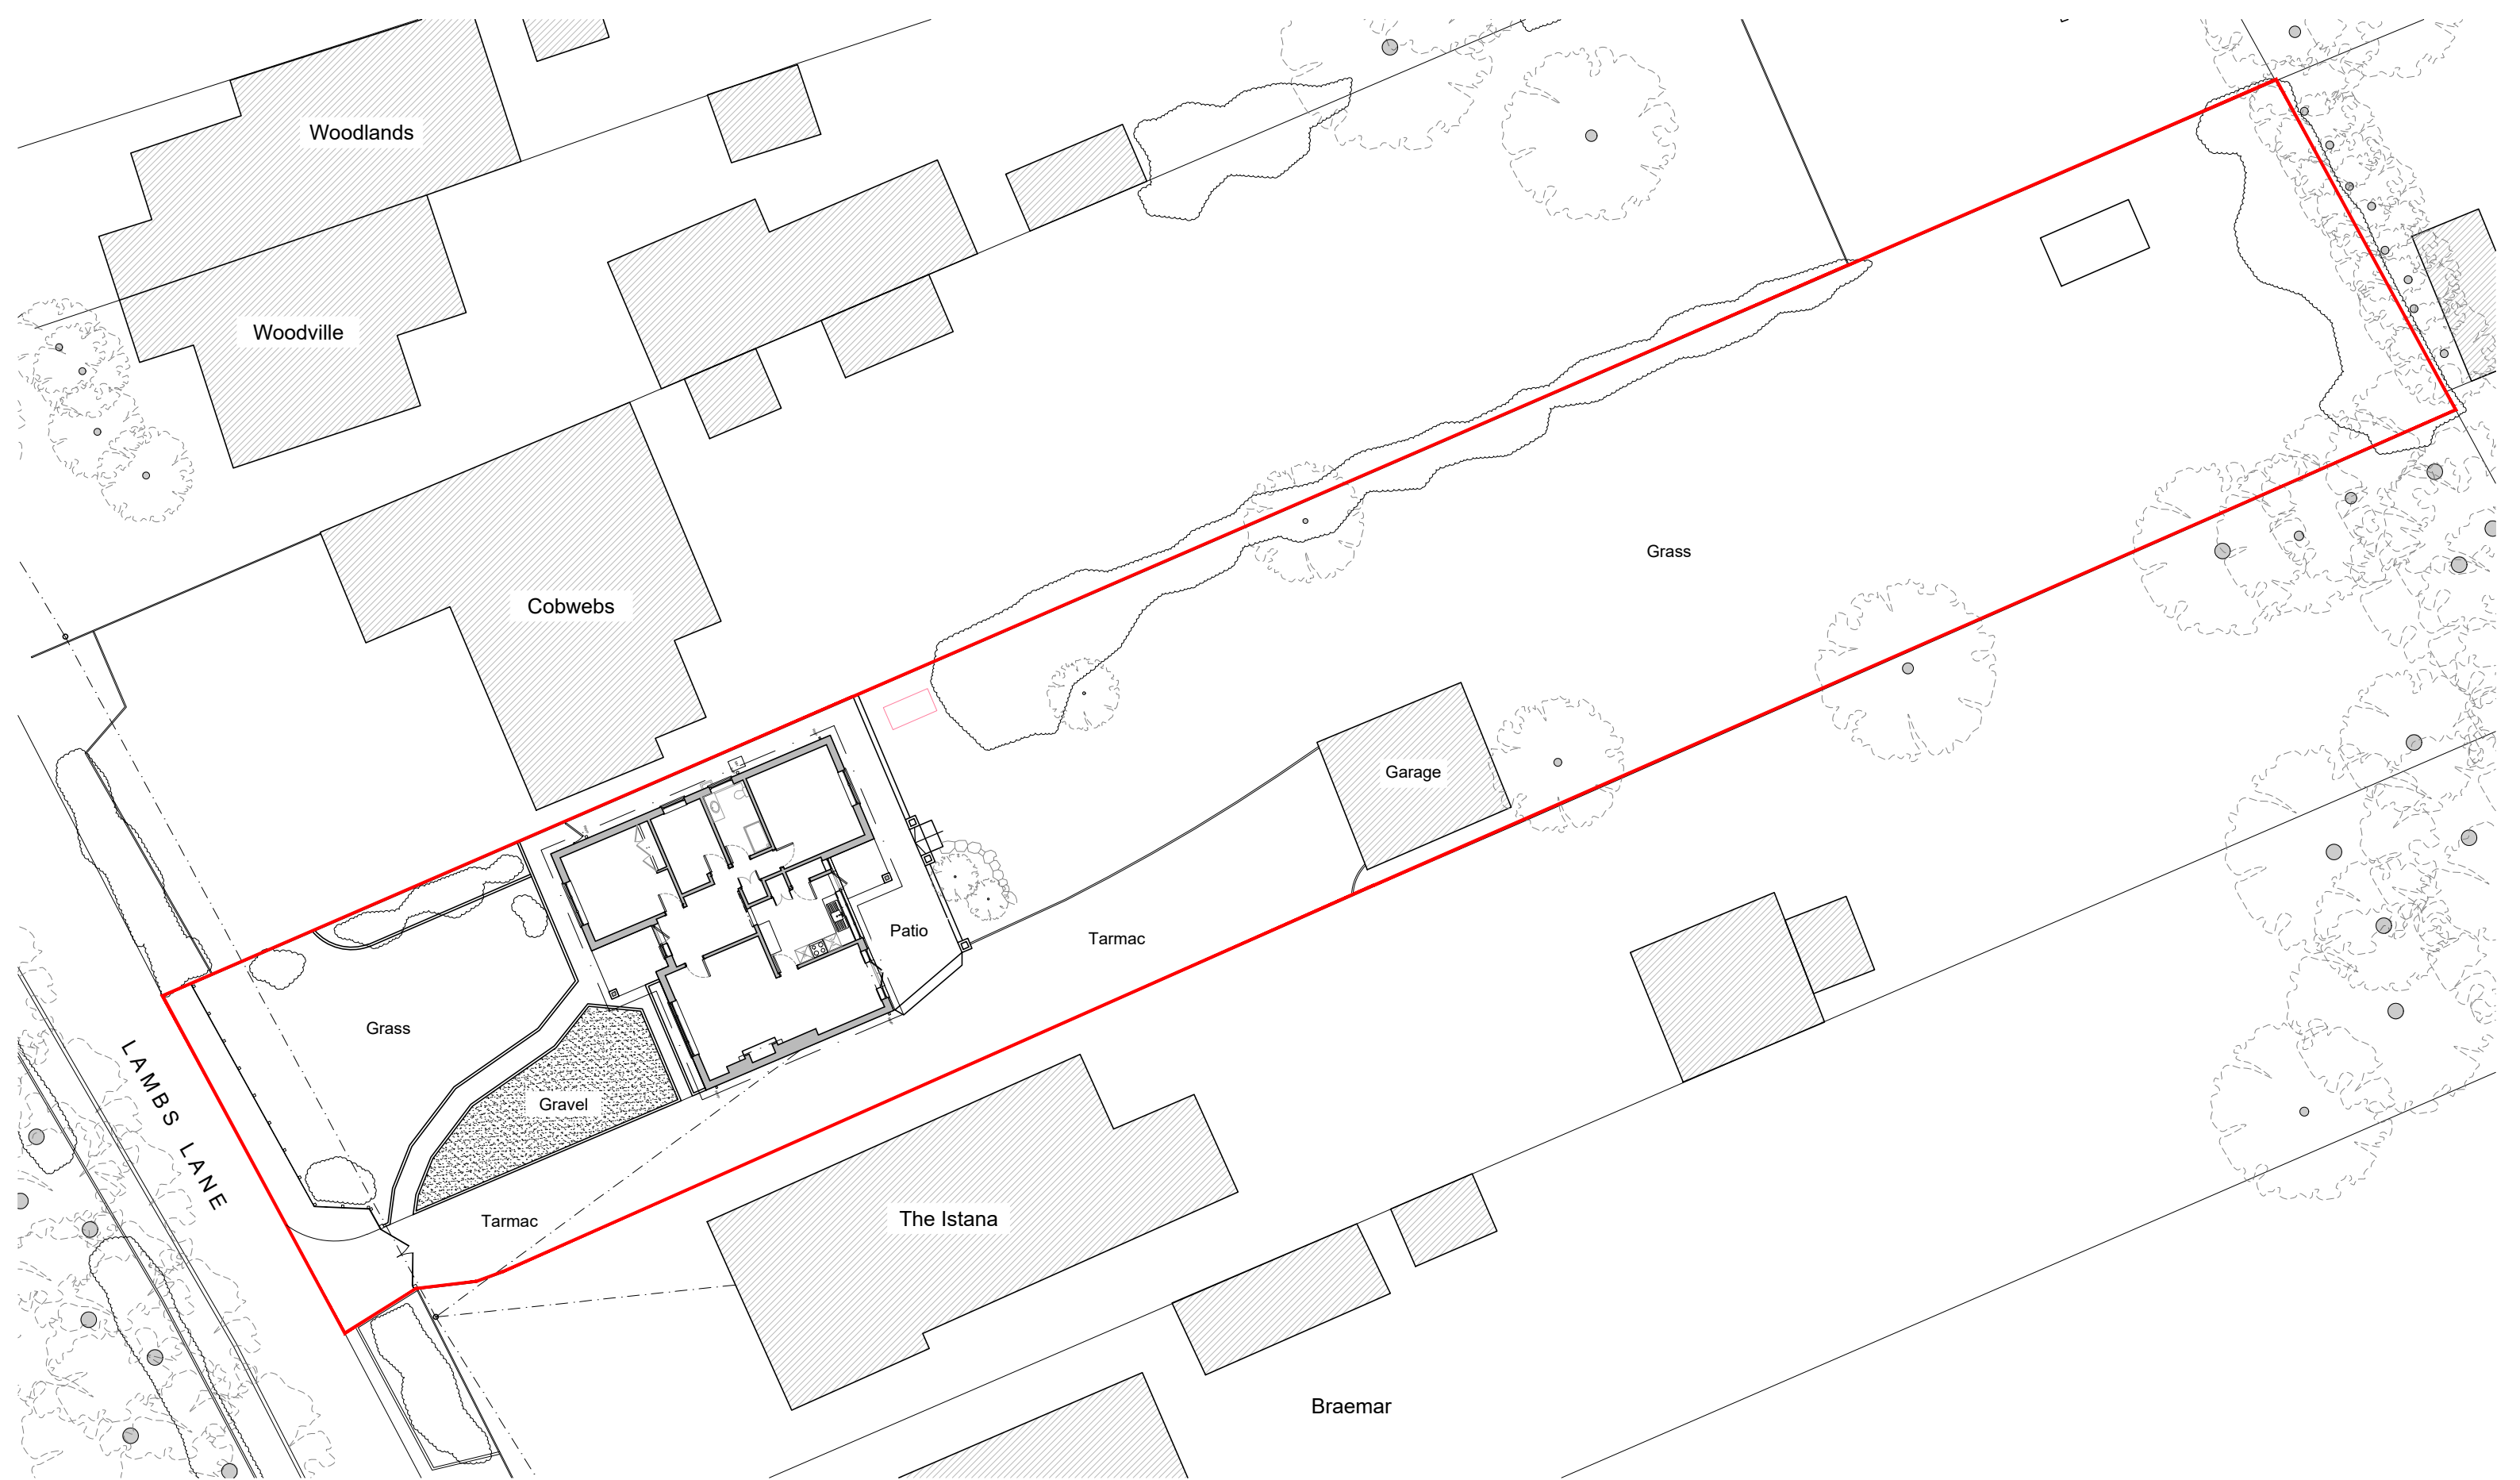

Ordnance Survey, (c) Crown Copyright 2026. All rights reserved. Licence number 100022432

 

0 2 4 6 8 10m

Issued only for purpose indicated. All dimensions to be checked on site. Do not scale.

Bel Daire
Lambs Lane
Spencers Wood
Berks, RG7 1JB
Client:
Mr & Mrs Underwood
Status:
PRIOR APPROVAL


Drawing Title:
Existing Site Plan

Drawing No:
P.02

Job No.:
26.120

Scale:
1:250


Revision:
A

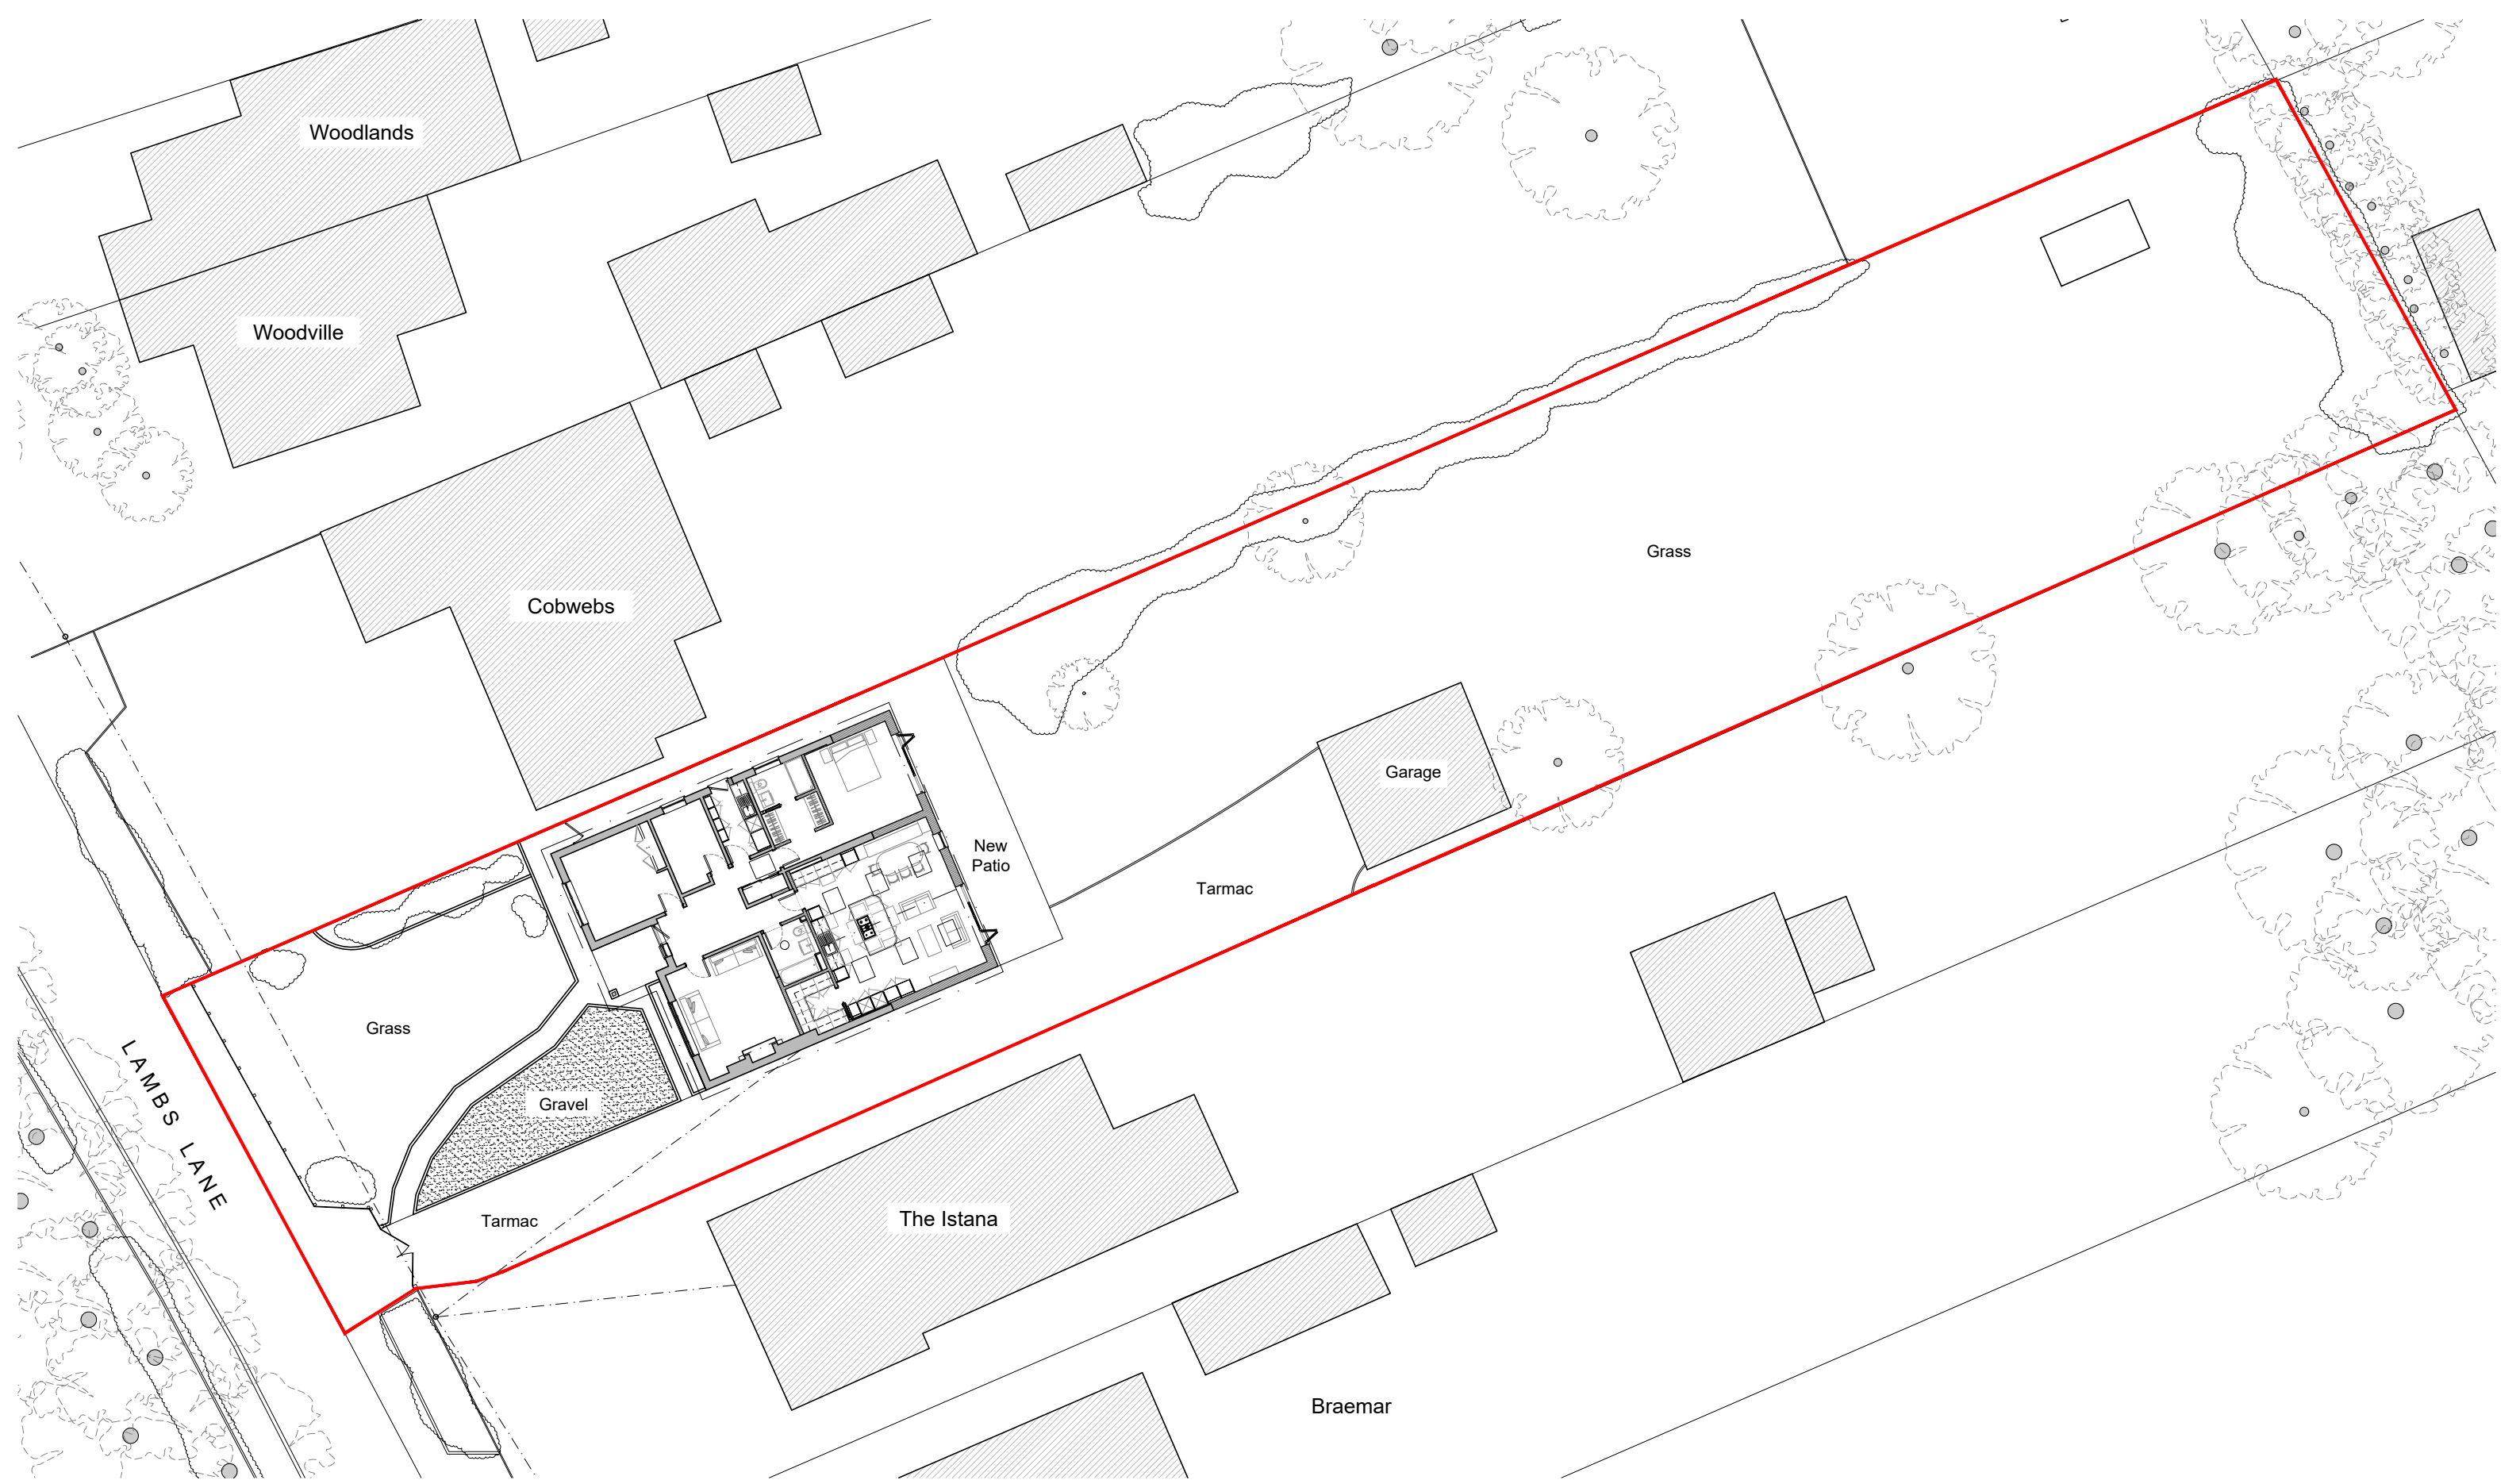

Ordnance Survey, (c) Crown Copyright 2026. All rights reserved. Licence number 100022432



Issued only for purpose indicated. All dimensions to be checked on site. Do not scale.

 

Bel Daire Lambs Lane Spencers Wood Berks, RG7 1JB Client: Mr & Mrs Underwood Status: PRIOR APPROVAL	Drawing Title:	Proposed Site Plan	Job No.:	26.120
			Scale:	1:250
	Drawing No:	P.12	Revision:	A