



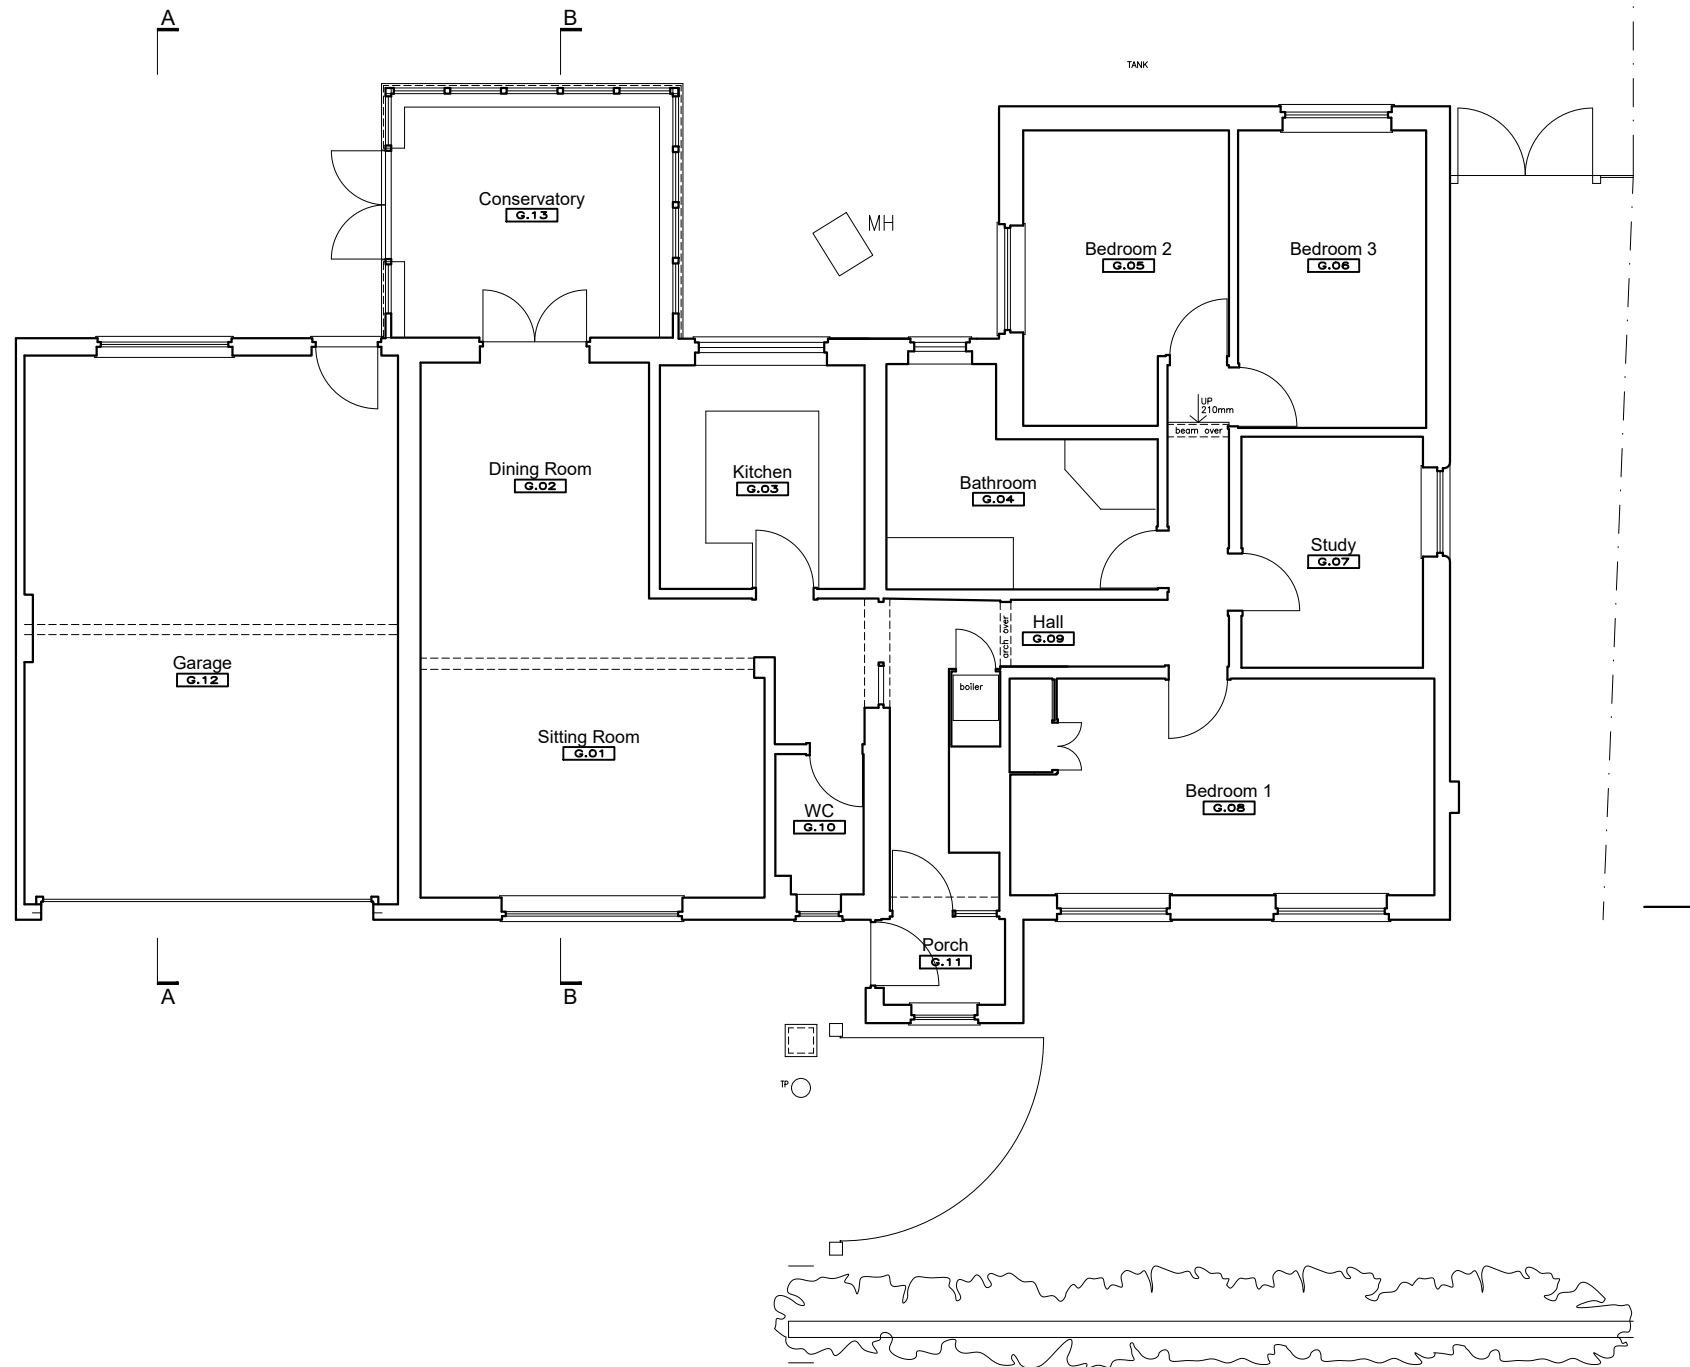

## PLAN

SCALE 1:100

 

2026 PLANNING APPLICATION

CONVERSION OF GARAGE TO BEDROOM, SHOWER ROOM & UTILITY ROOM  
AT  
THE MEADOWS, SWALLOWFIELD, READING, BERKS

AS EXISTING GROUND FLOOR PLAN

SCALE  
1:100  
@A3

DATE: AUG 2022

JOB No:  
-

ADRIAN J DADSWELL BUILDING DESIGN SERVICES

Tel: 01189 700479

e-mail: adriandadswell@gmail.co.uk

DWG No:

**A3-01A**