



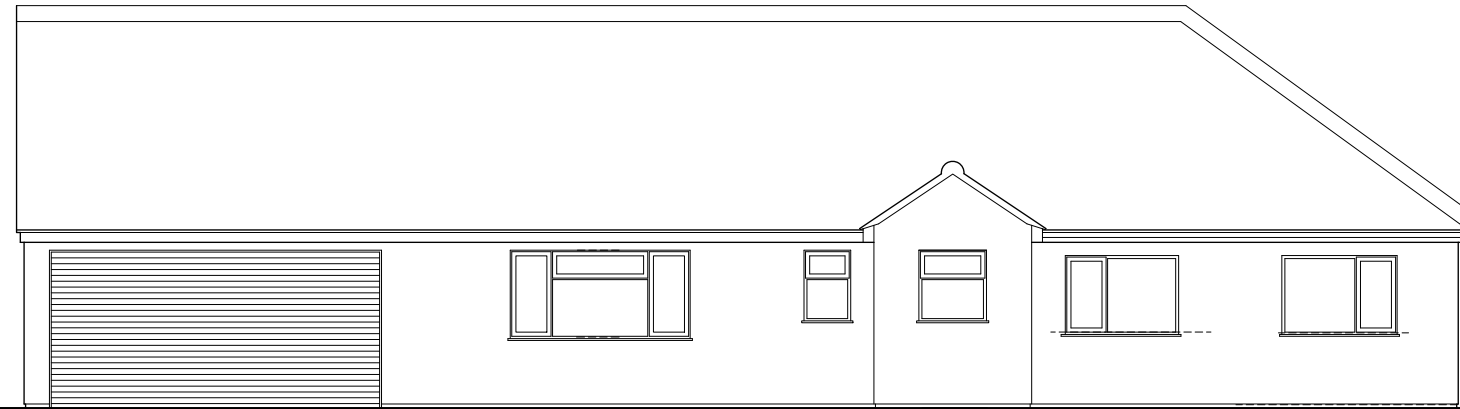

SOUTH WEST ELEVATION

SCALE 1:100

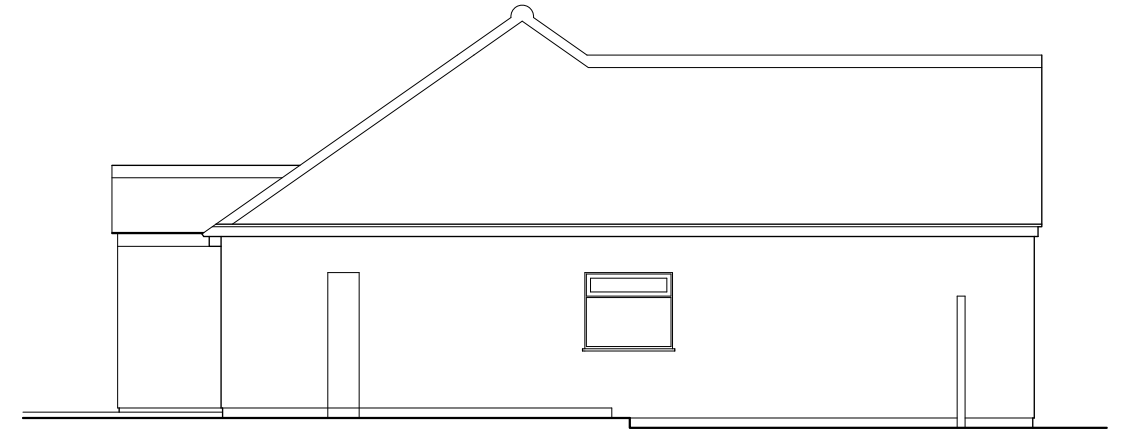


SOUTH EAST ELEVATION

SCALE 1:100



NORTH EAST ELEVATION

SCALE 1:100

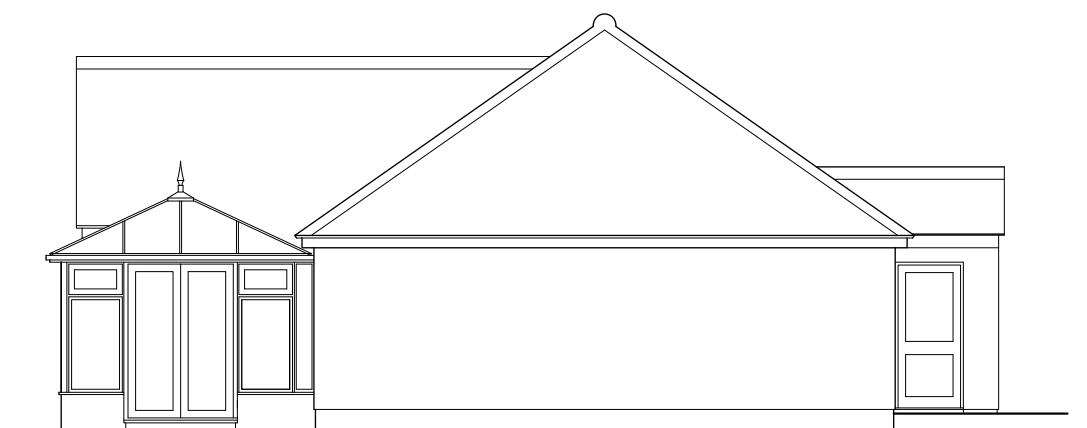

NORTH WEST ELEVATION


SCALE 1:100

2026 PLANNING APPLICATION

**CONVERSION OF GARAGE TO BEDROOM, SHOWER ROOM & UTILITY ROOM
AT
THE MEADOWS, SWALLOWFIELD, READING, BERKS**

AS EXISTING ELEVATIONS

SCALE 1:100

 

SCALE
**1:100
@A3**

DATE: **AUG 2022**

JOB No:
-

ADRIAN J DADSWELL BUILDING DESIGN SERVICES

Tel: 01189 700479

e-mail: adriandadswell@gmail.co.uk

DWG No: **A3-02A**