


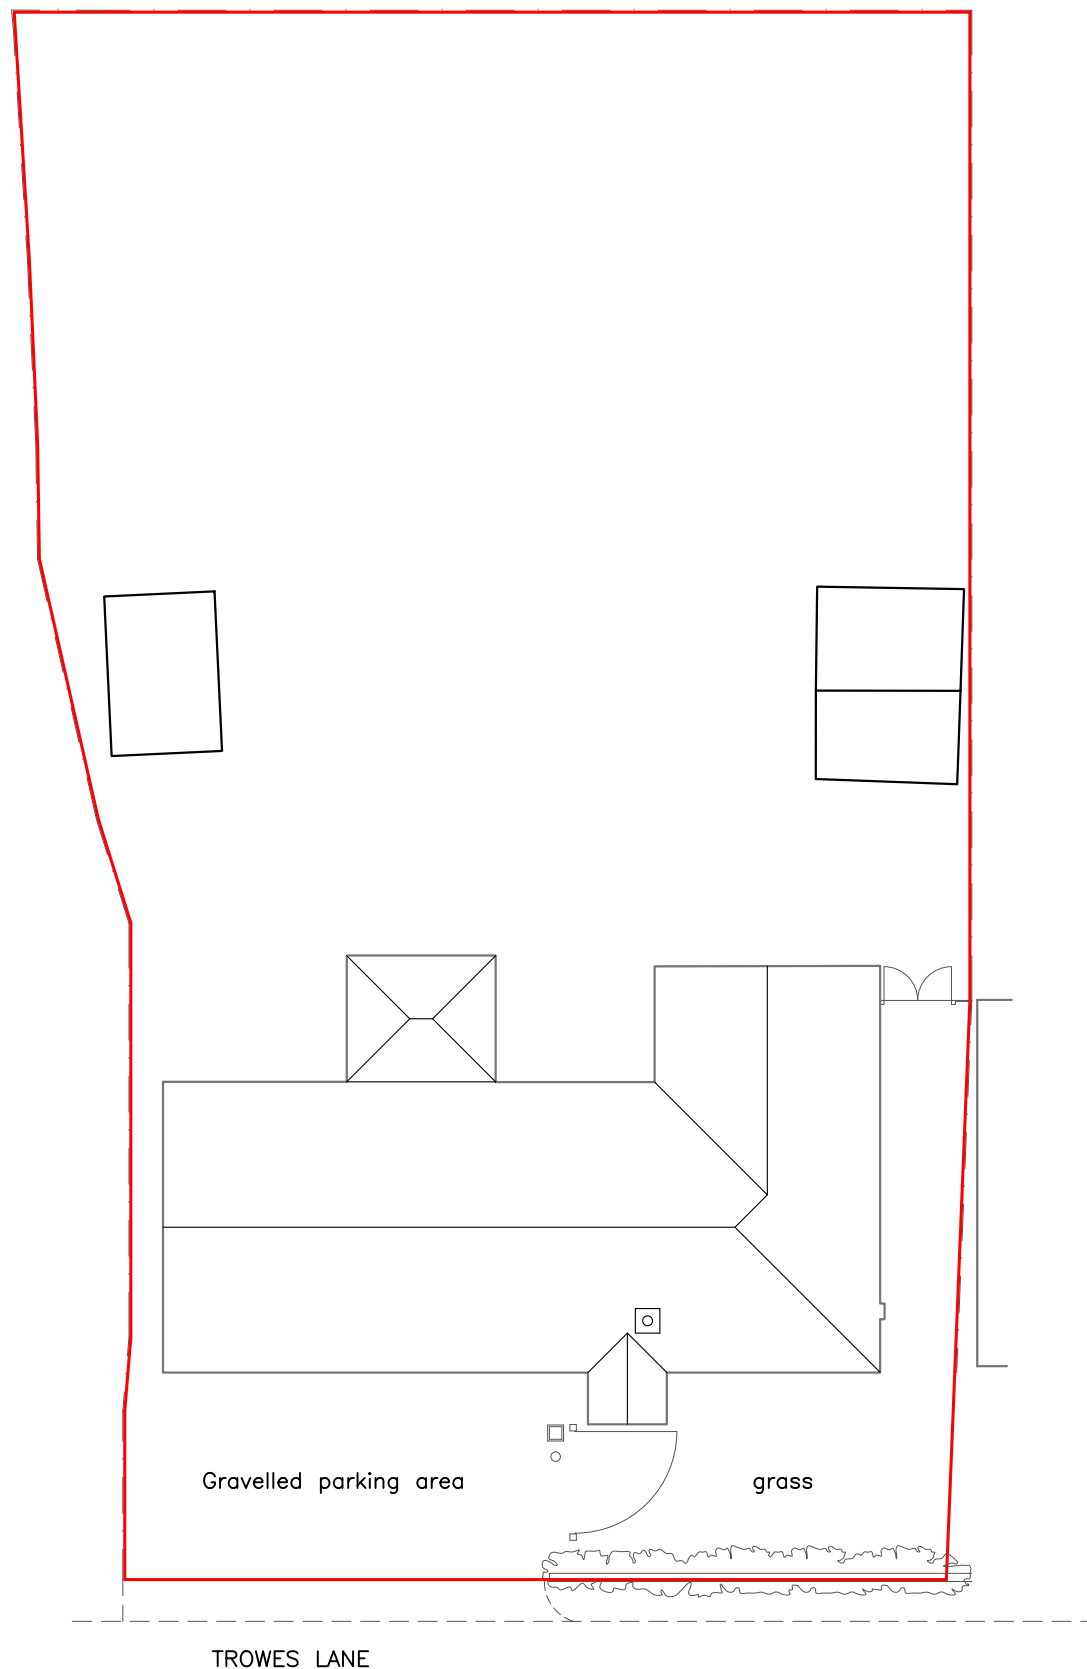

SITE PLAN
AS EXISTING

Scale 1:200 @A3



2026 PLANNING APPLICATION

CONVERSION OF GARAGE TO BEDROOM, SHOWER ROOM & UTILITY ROOM
AT
THE MEADOWS, SWALLOWFIELD, READING, BERKS

AS EXISTING SITE PLAN

SCALE
1:200
@A3

DATE:
NOV 2022

JOB No:
-

ADRIAN J DADSWELL BUILDING DESIGN SERVICES
Tel: 01189 700479
e-mail: adriandadswell@gmail.com

DWG No:

A3-03A