



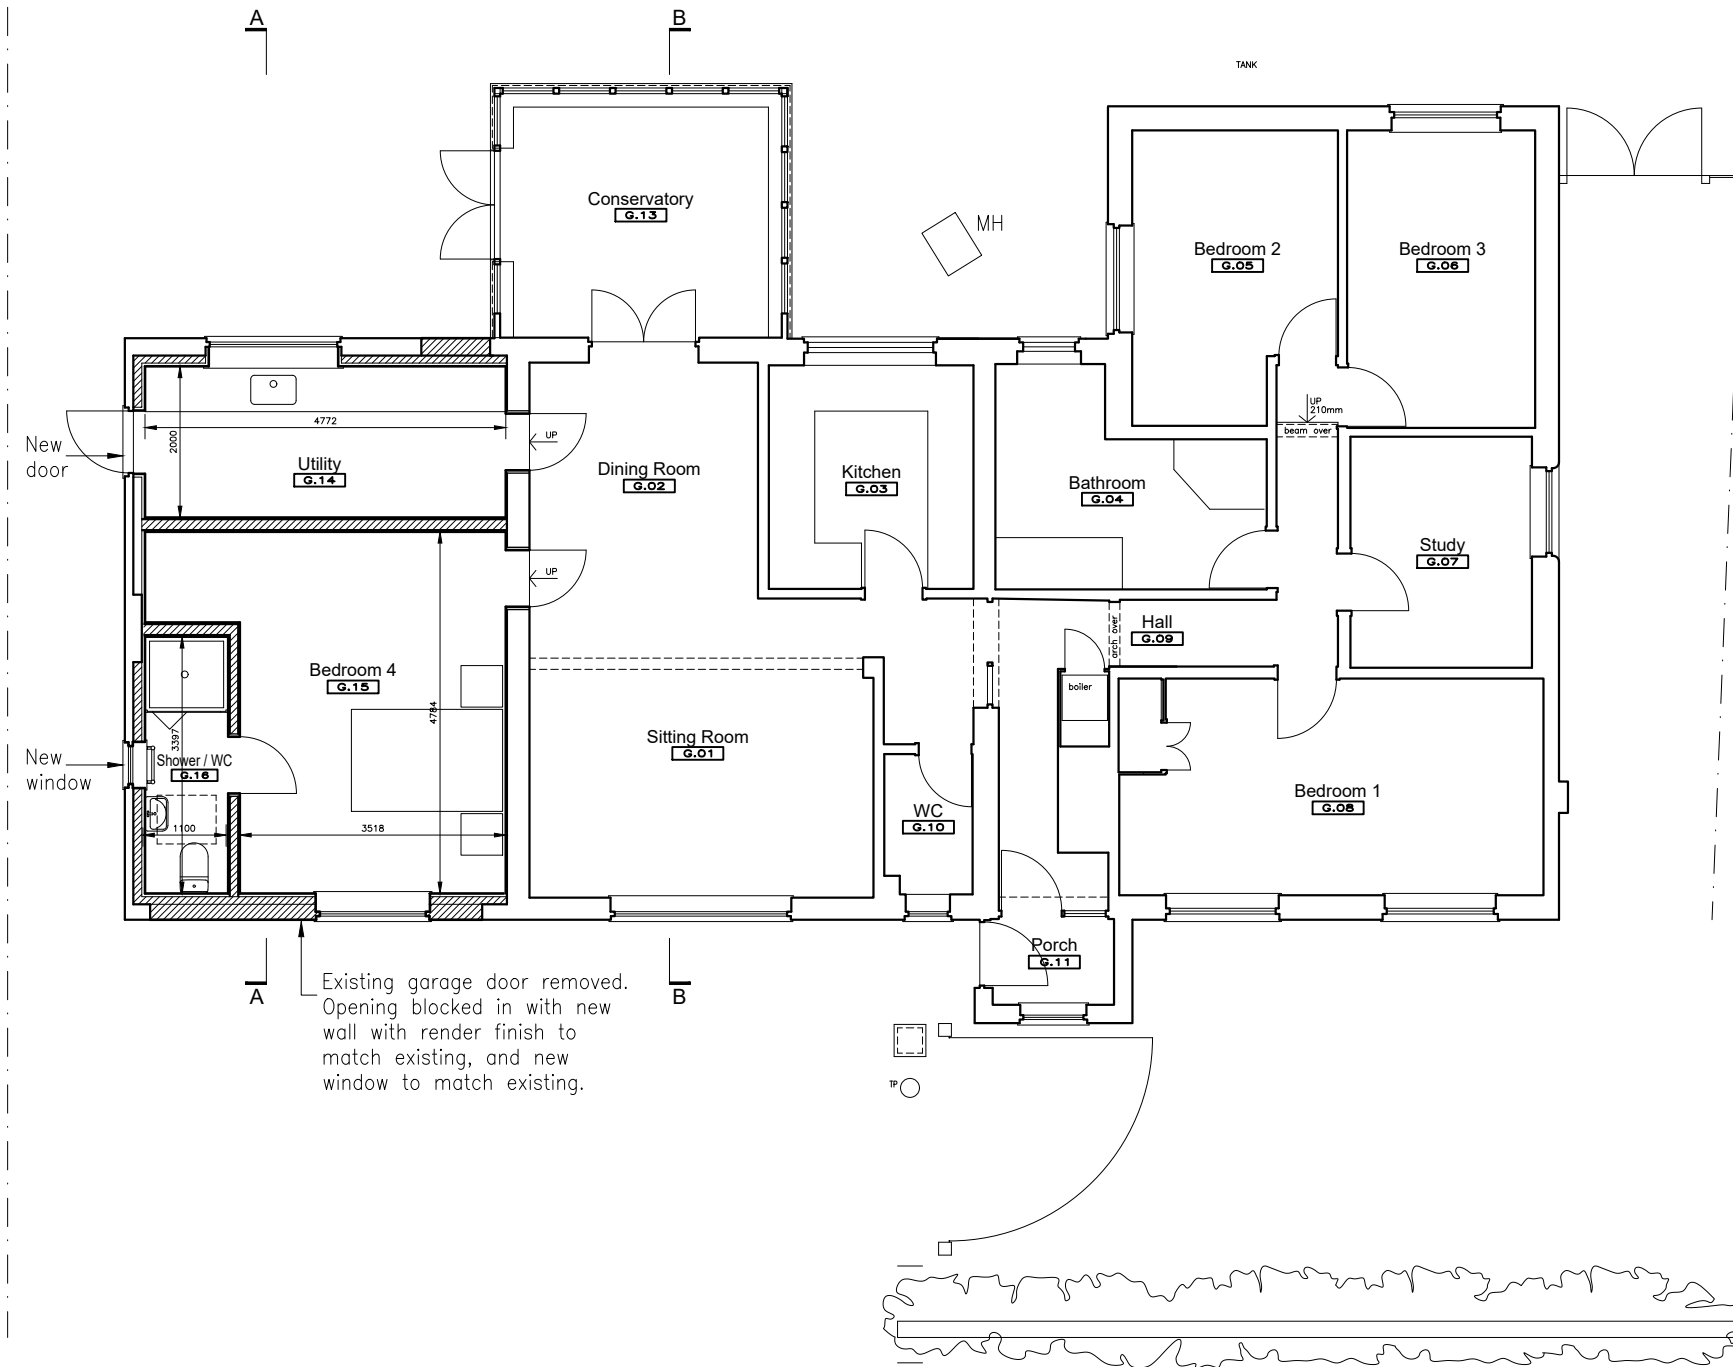

PLAN

SCALE 1:100

 

2026 PLANNING APPLICATION

CONVERSION OF GARAGE TO BEDROOM, SHOWER ROOM & UTILITY ROOM
AT
THE MEADOWS, SWALLOWFIELD, READING, BERKS

AS PROPOSED GROUND FLOOR PLAN

SCALE
1:100
@A3

DATE: AUG 2022

JOB No:
-

ADRIAN J DADSWELL BUILDING DESIGN SERVICES

Tel: 01189 700479

e-mail: adriandadswell@gmail.co.uk

DWG No: **A3-100A**