


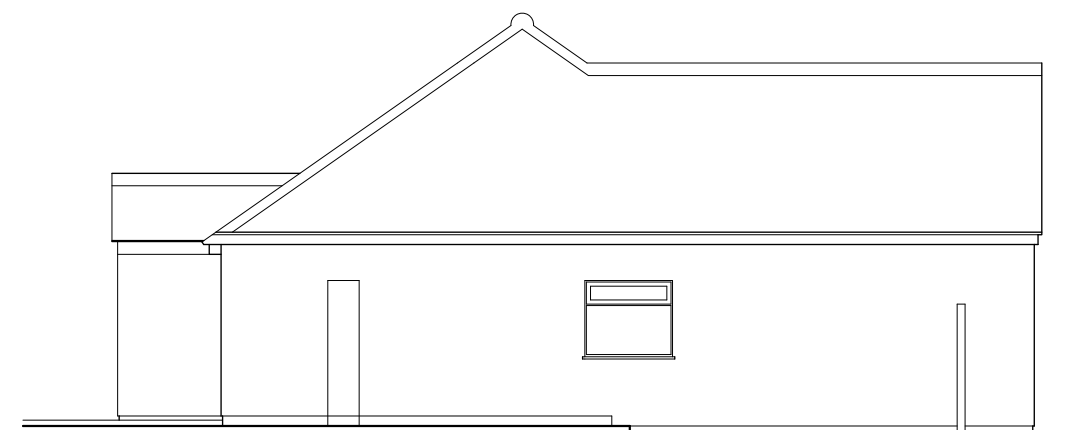

Existing garage door removed.
Opening blocked in with new wall with render finish
to match existing, and new window to match existing.

SOUTH WEST ELEVATION

SCALE 1:100



SOUTH EAST ELEVATION

SCALE 1:100



Existing door removed and
doorway blocked in.
Render to match existing.

NORTH EAST ELEVATION

SCALE 1:100



New door to
match existing.

New window
to match existing.

NORTH WEST ELEVATION


SCALE 1:100

2026 PLANNING APPLICATION

CONVERSION OF GARAGE TO BEDROOM, SHOWER ROOM & UTILITY ROOM
AT
THE MEADOWS, SWALLOWFIELD, READING, BERKS

AS PROPOSED ELEVATIONS

SCALE 1:100

 

SCALE
1:100
@A3

DATE: AUG 2022

JOB No: -

ADRIAN J DADSWELL BUILDING DESIGN SERVICES

Tel: 01189 700479

e-mail: adriandadswell@gmail.co.uk

DWG No: **A3-101A**