




Prop. Front Elevation
1 : 100

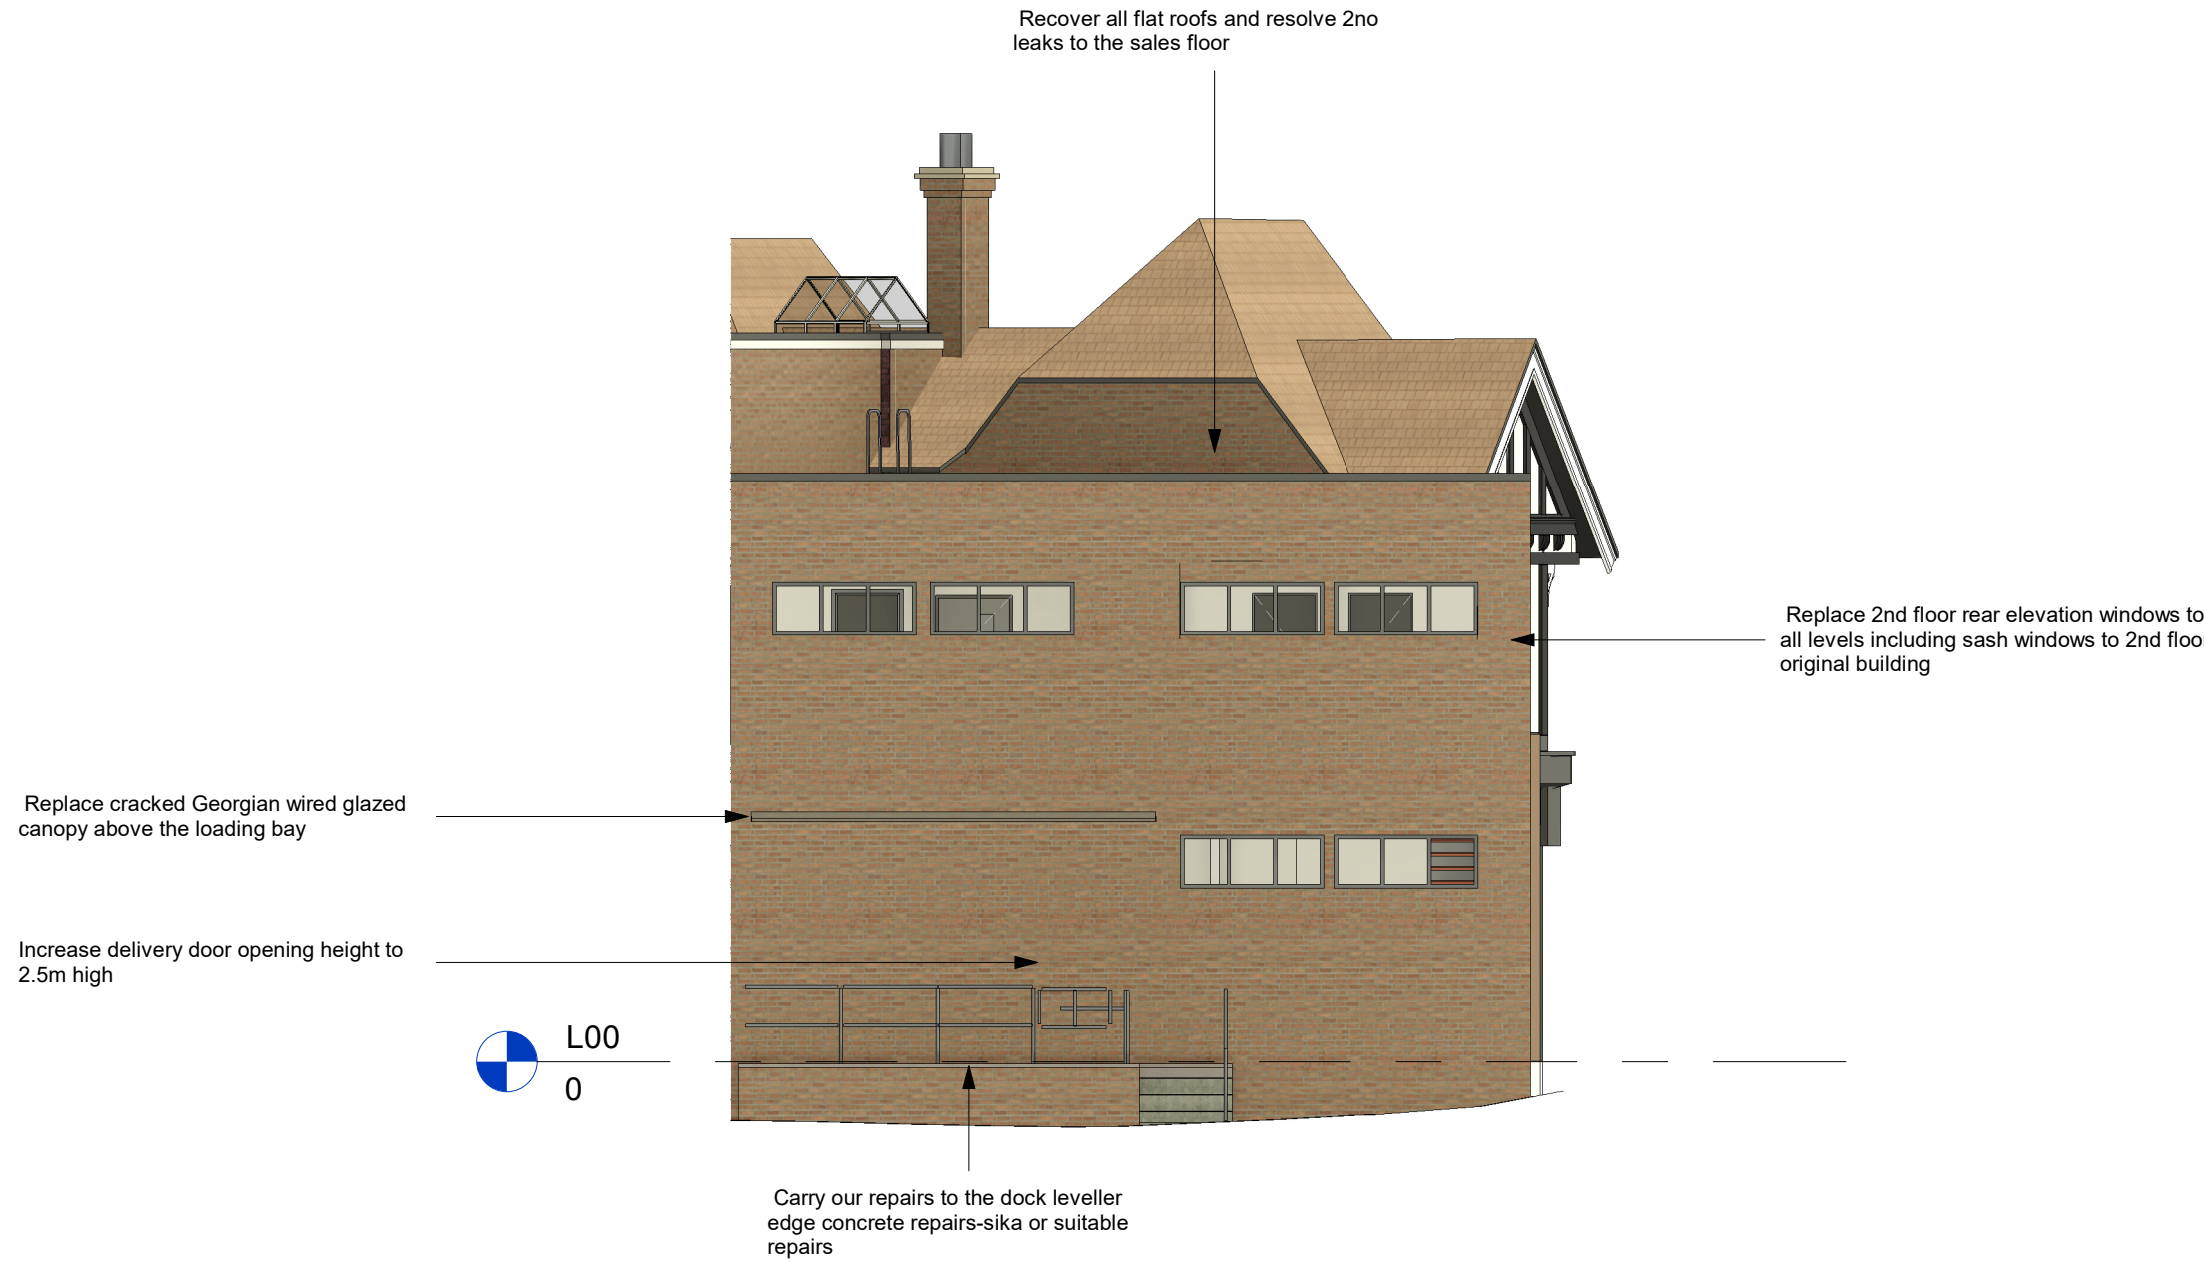

Prop. Side 1 Elevation
1 : 100




Prop. Rear Elevation
1 : 100



Prop. Window Bed Side Elevation
1 : 100

ELEVATION LEGEND

Description of proposals.

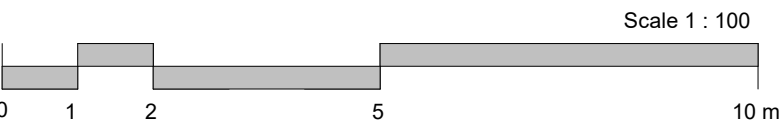

V2	20/05/25	EY	DIP 2 Pack
V1	02/03/26	CT	DIP1 Pack

Rev	Date	Issued By	Description
-----	------	-----------	-------------

FRASERS
GROUP

In Collaboration With



Store No: 0000
Store Name: SD Wokingham
Store Address: 32 - 33 Market PI,
Wokingham RG40 1AP

Drawing Title
Prop. Shopfront Elevations

Drawn By	Checked By	Approved By
EY	CT	DM

Date	Paper Size	Scale	Revision
02/03/26	A1	1:100	V2

Sheet No.
2803-HLP-P1-ZZ-D-A-0601