



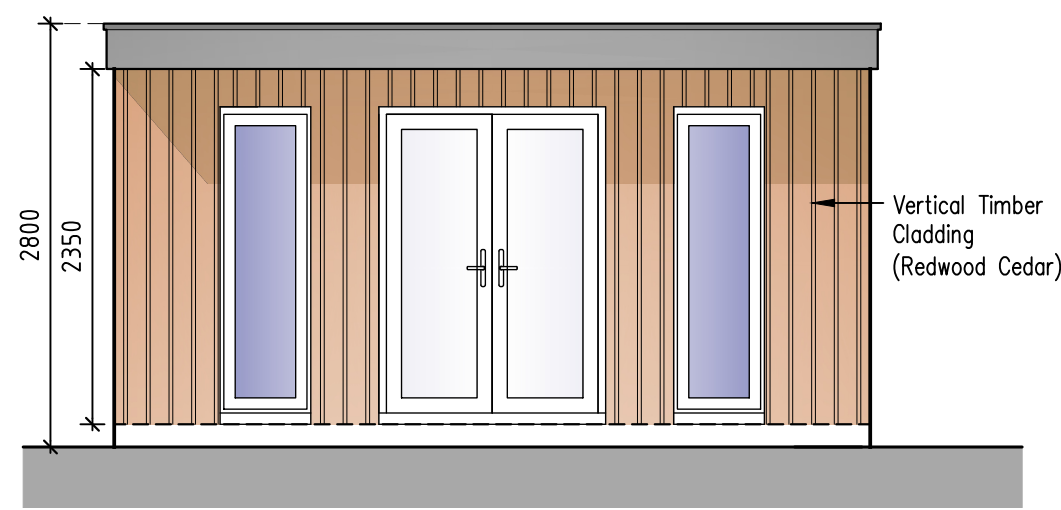


0 1 2 3 Metres
SCALE BAR @ 1-50

Proposed Front Elevation

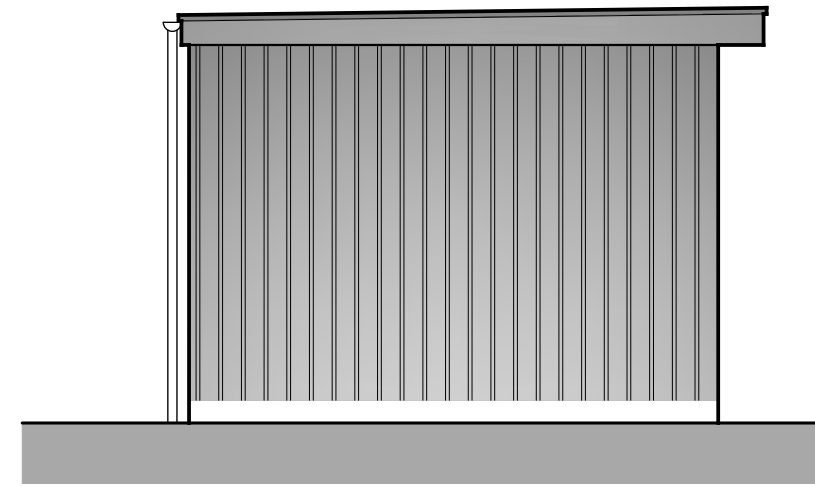


0 1 2 3 Metres
SCALE BAR @ 1-50

Proposed Side Elevation

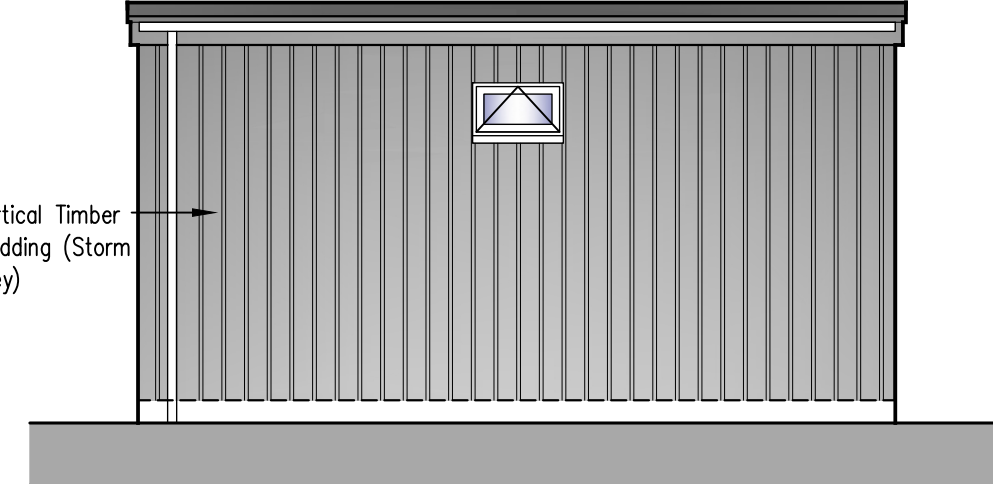

0 1 2 3 Metres
SCALE BAR @ 1-50

Proposed Rear Elevation

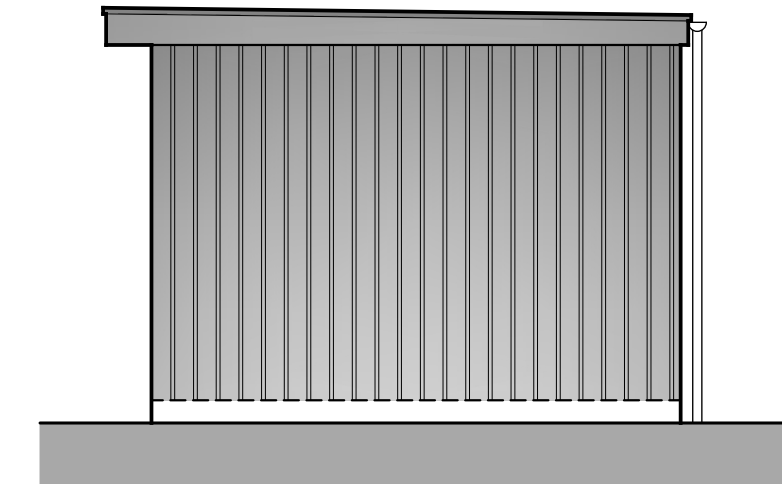


0 1 2 3 Metres
SCALE BAR @ 1-50

Proposed Side Elevation




0 10 20 30 Metres
SCALE BAR @ 1-1250

Location Plan 1-1250

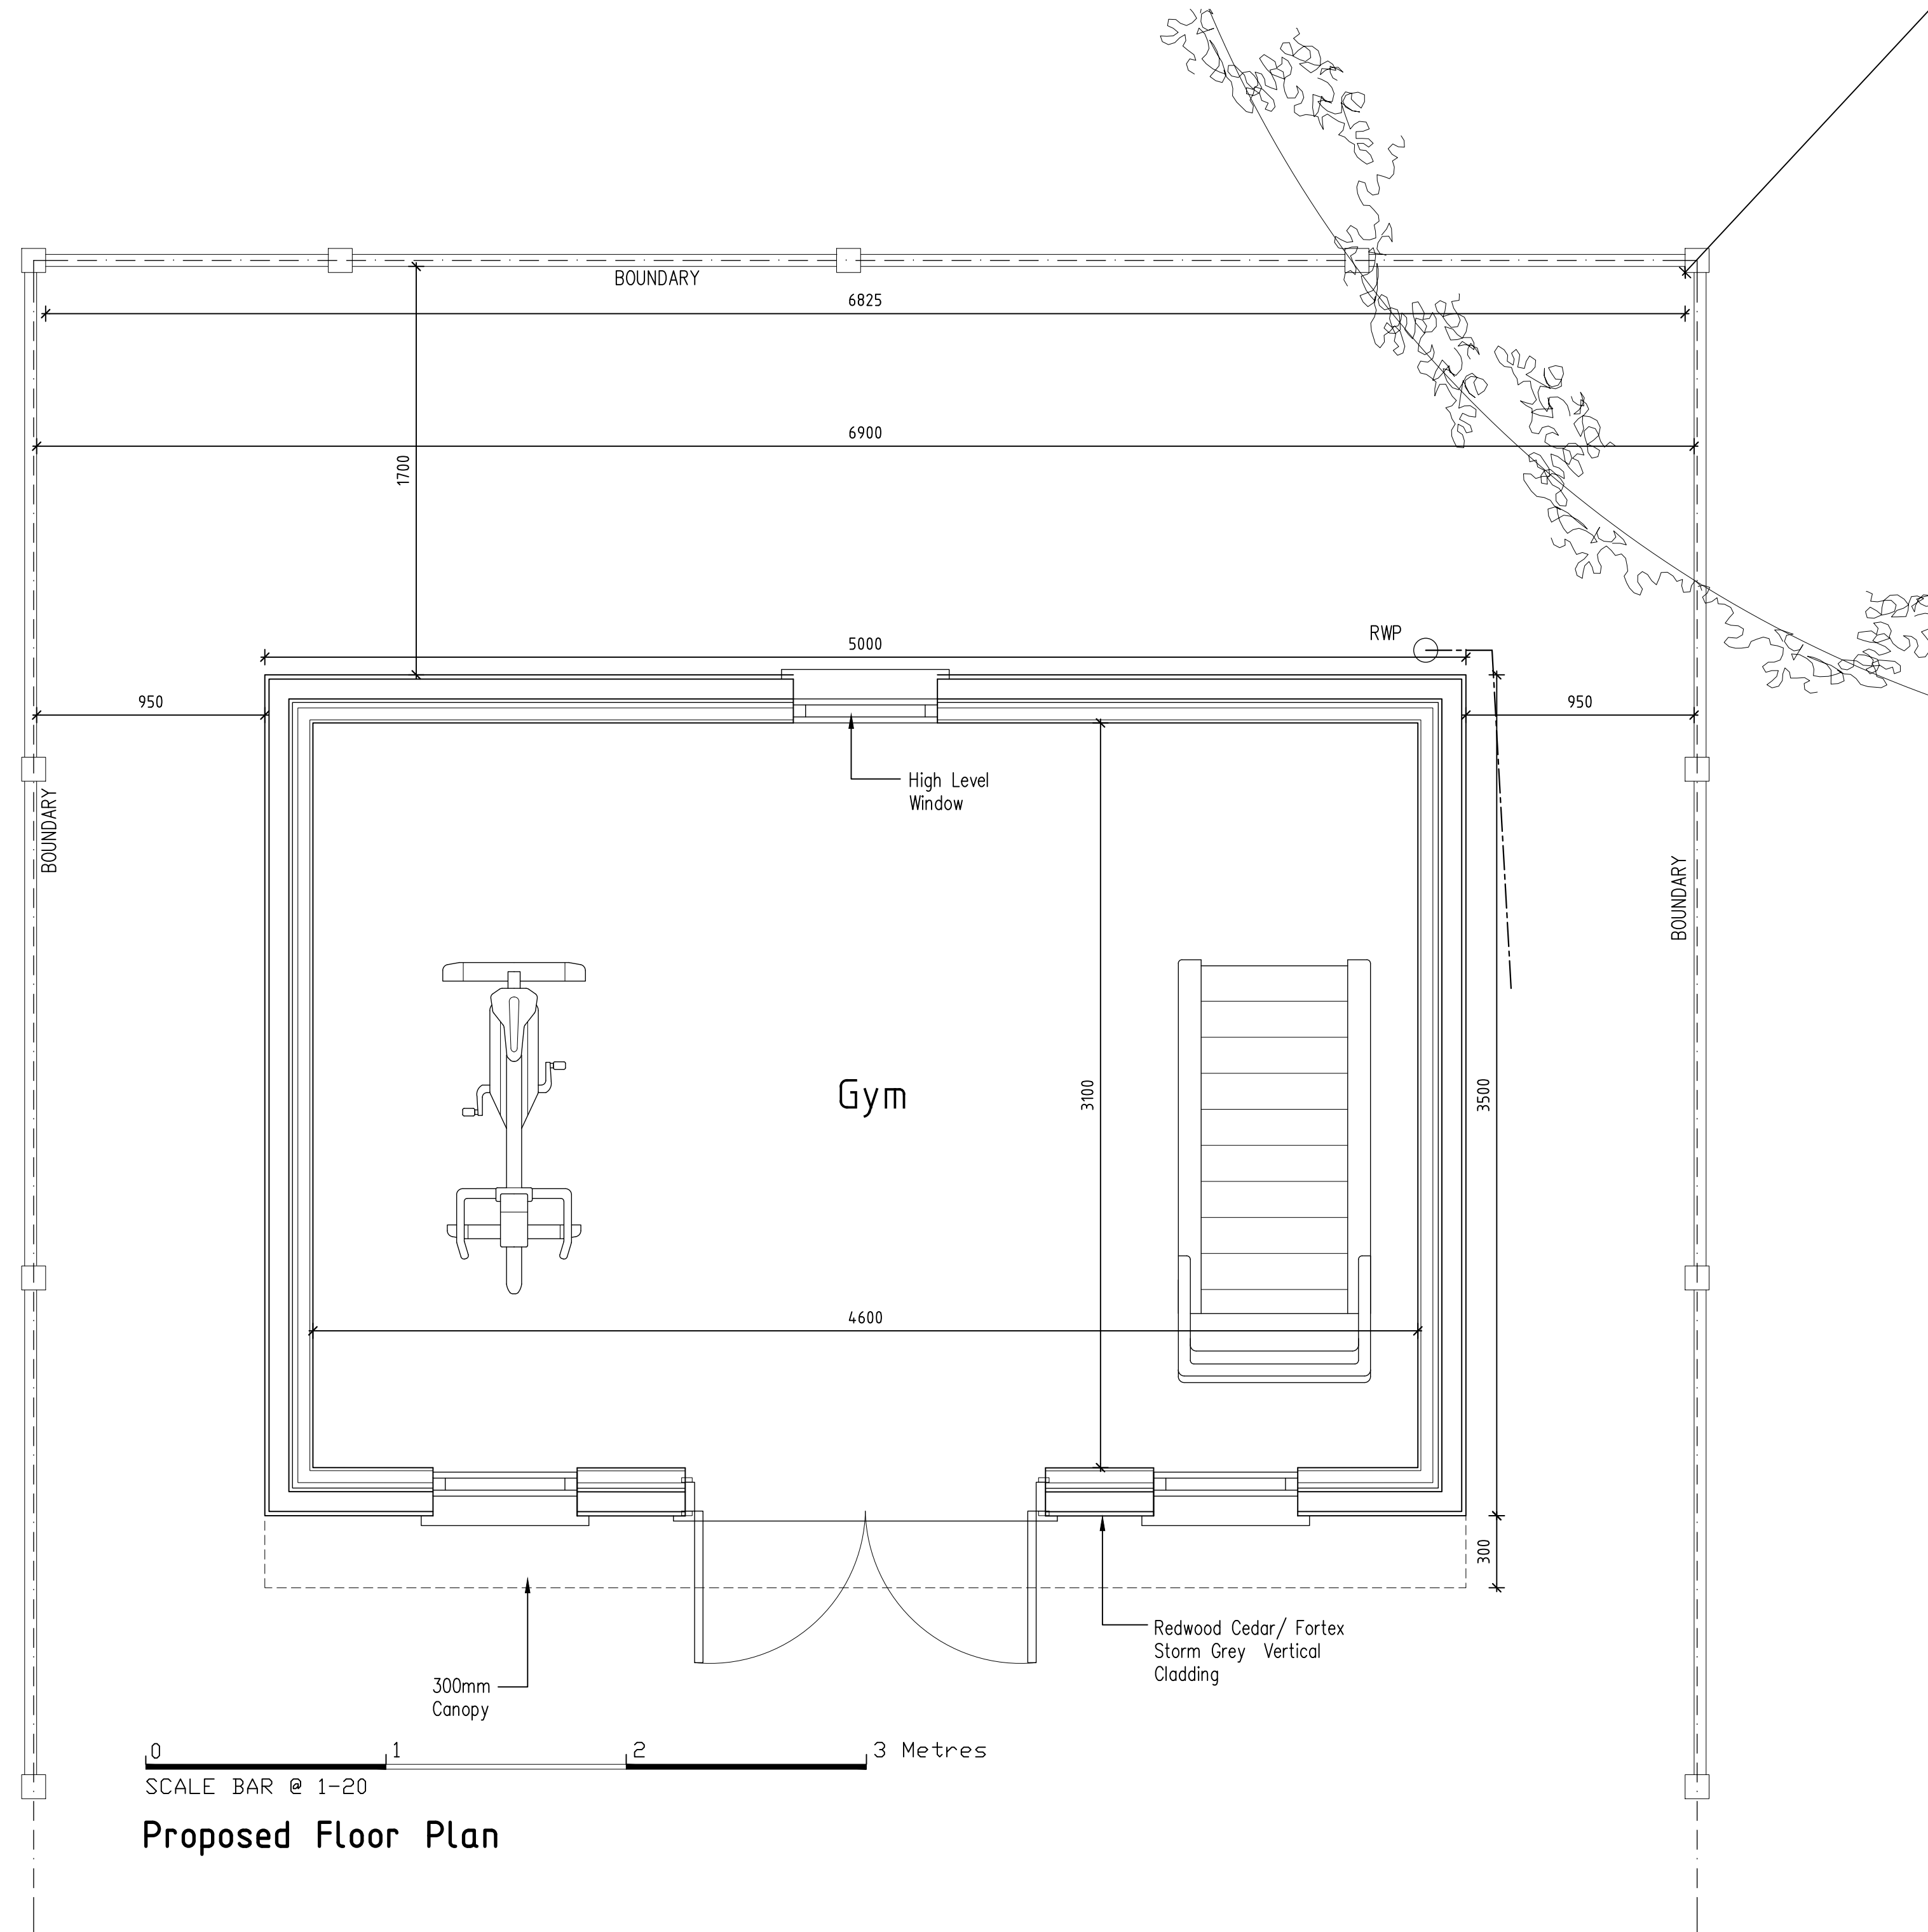

0 1 2 3 Metres
SCALE BAR @ 1-20

Proposed Floor Plan

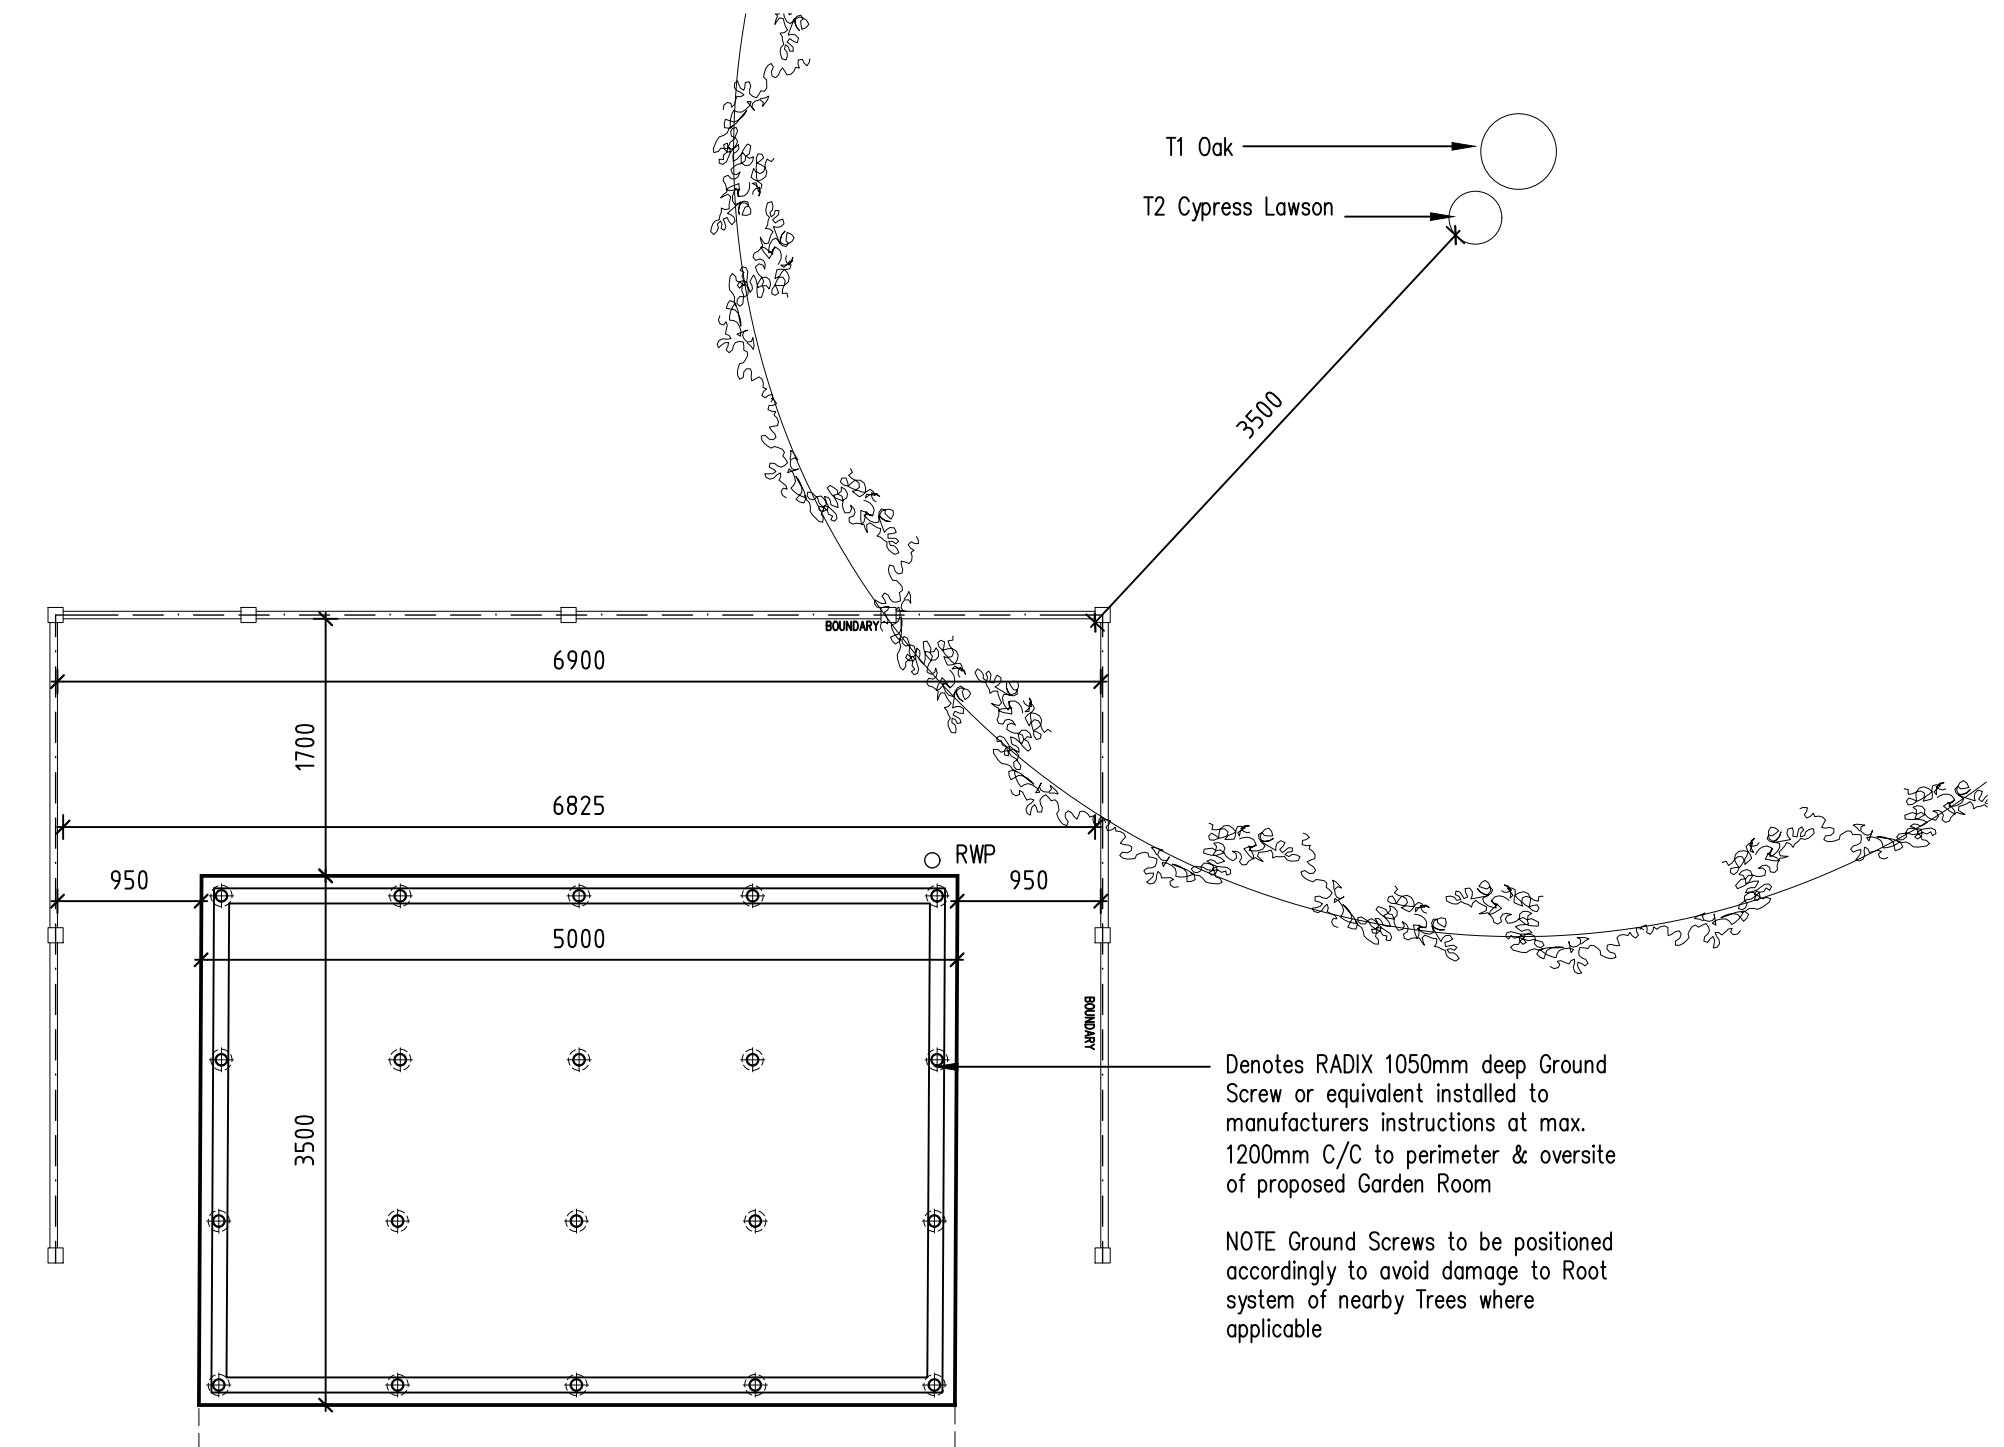

0 1 2 3 Metres
SCALE BAR @ 1-50

Proposed Landscape Plan



0 10 20 30 Metres
SCALE BAR @ 1-500

Block Plan 1-500



REVISIONS		
Rev.	Description	Date

JOB TITLE
**53 Austin Road
Woodley**

TITLE
Proposed Garden Room

SCALE
1:50 1:100

DATE
June 2026

DRAWING No.
01