
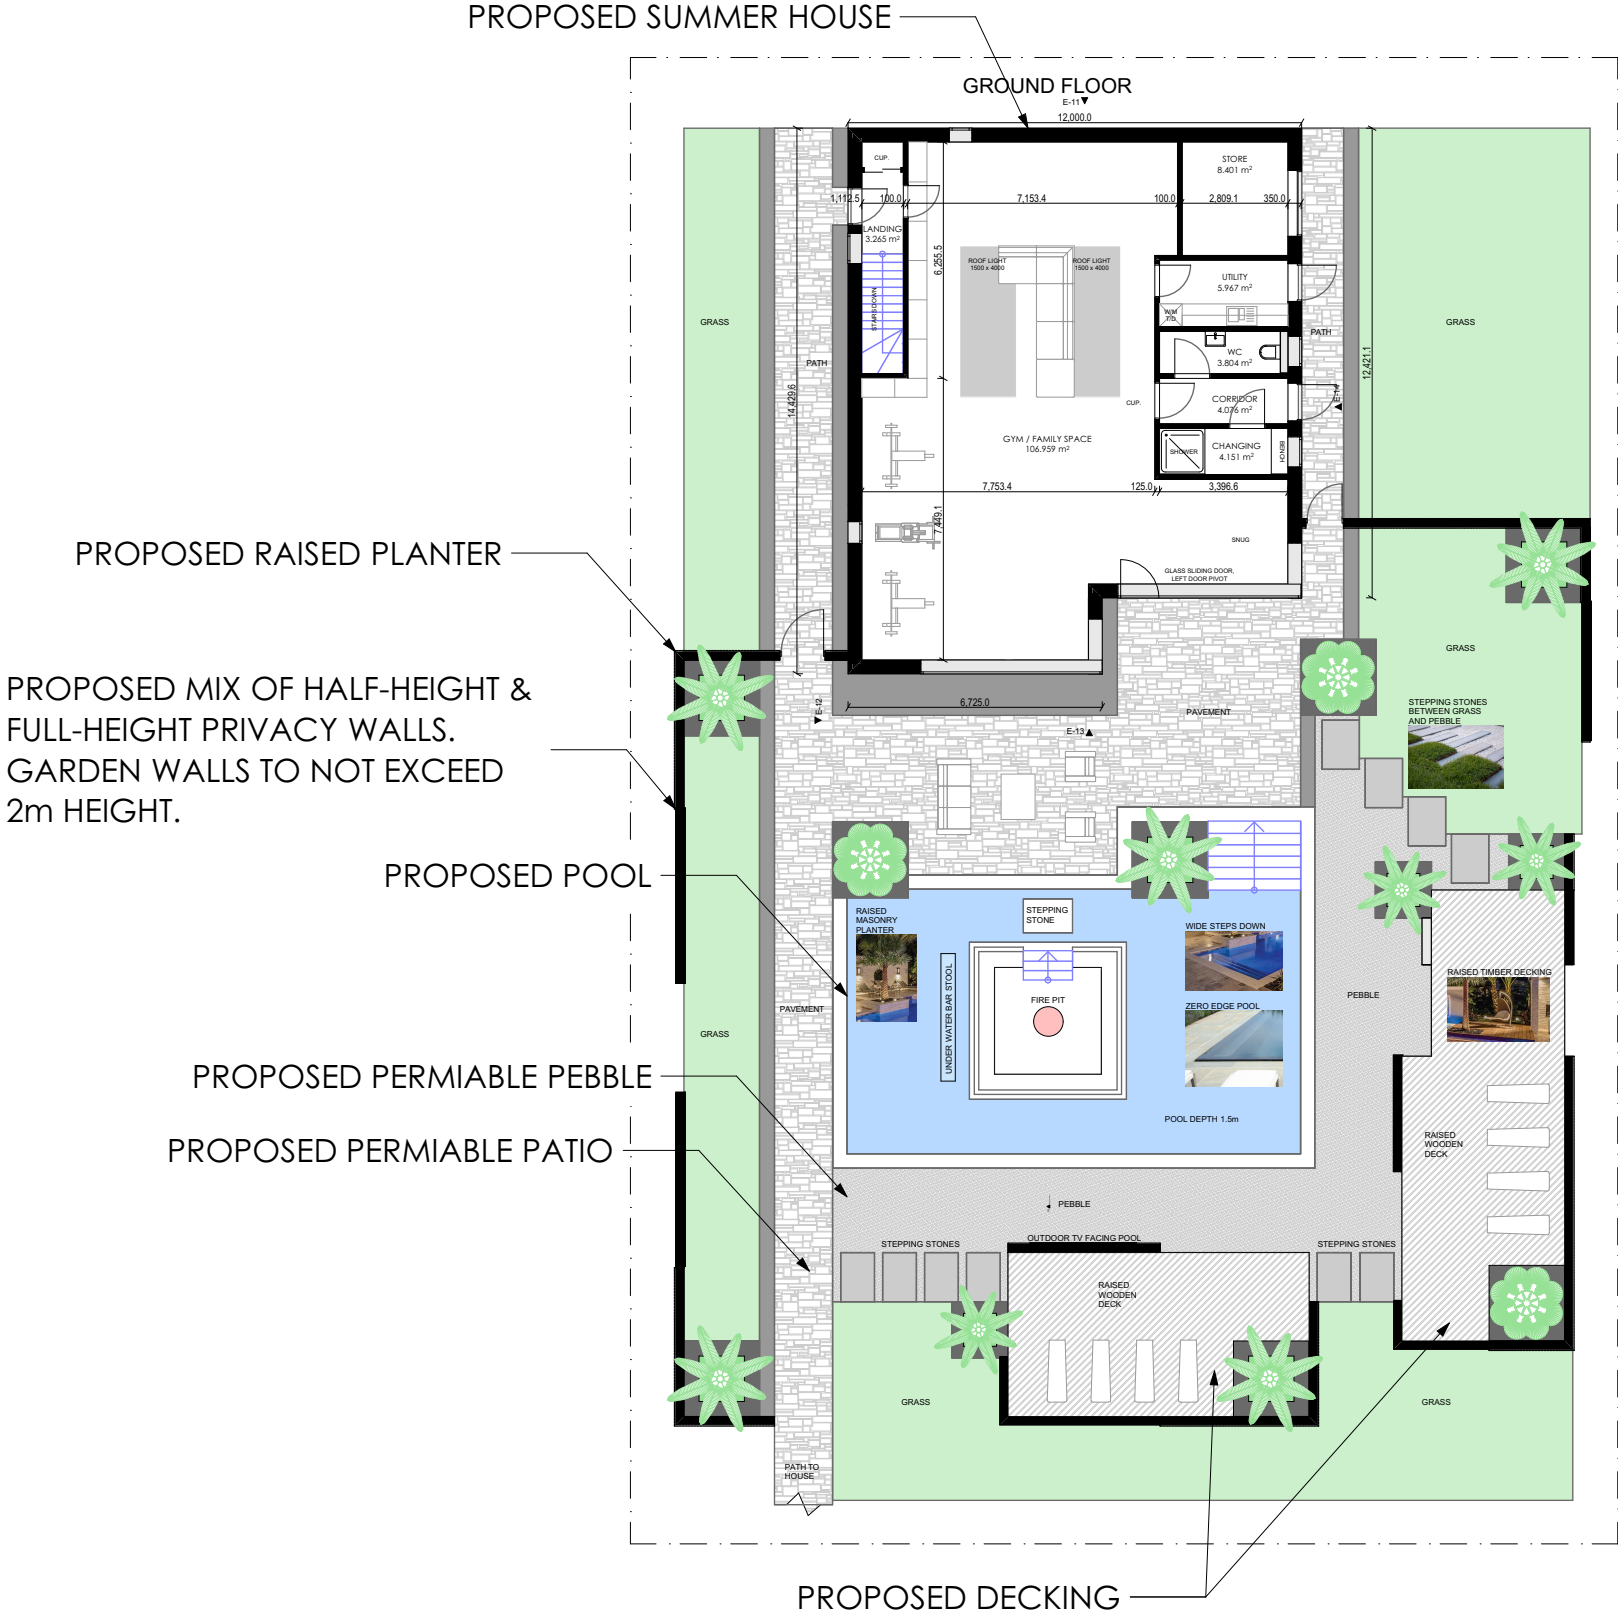



GF AREA = 143.93m²
BASEMENT AREA = 143.93m²
GIA = 287.86m²

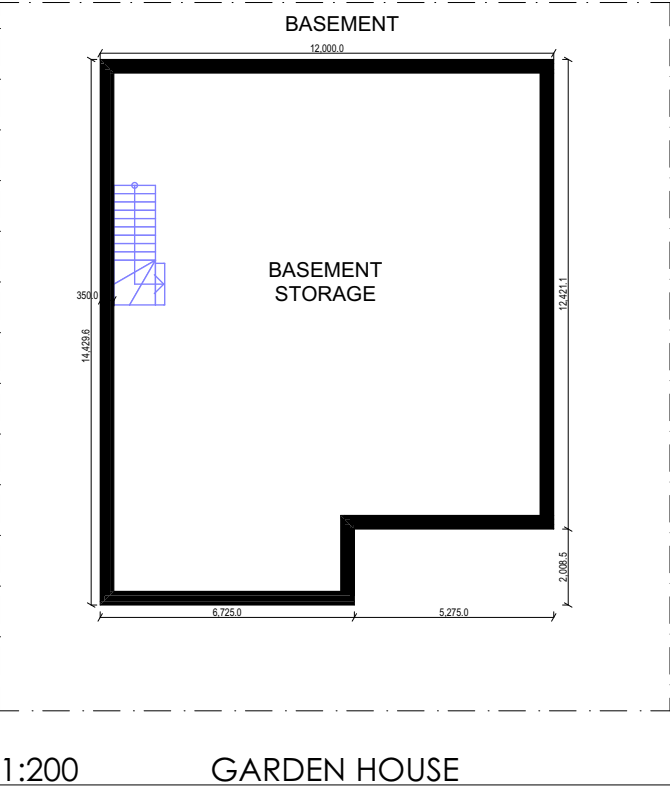

© This drawing remains the property of The Keen Partnership and shall not be copied without prior written consent.

All dimensions to be checked on site and any discrepancies to be reported before work commences.

Notes:

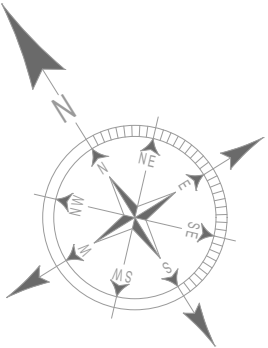

1:200

0 2 4 6 8 10 m

Date	Rev	Comments	By	Chk'd

THE KEEN PARTNERSHIP
The Courtyard
Edinburgh Road
Reading RG30 2UA
Tel: 0118 9510 855
Fax: 0118 9510 866
chris@keenpartnership.co.uk
www.keenpartnership.co.uk



Client:

Jinder Singh Rahi

Job Title:

**SILVER BIRCHERS HEATH RIDE
Sindlesham, Wokingham, RG41 5DJ**

Drawing Title:

GARDEN HOUSE FLOOR PLANS

Drawing Date:

This ONE

Status:

Planning Drawings

Issue Date:

17/01/2025

Drawn By:

M.W

Scale:

1:200@A3

Drawing No:

9107-104

Rev: