

TIMBER EFFECT CLADDING



BLACK GUTTER & DOWNPIPE




ANTHRACITE WINDOWS AND DOORS



TIMBER EFFECT CLADDING



ANTHRACITE CLADDING

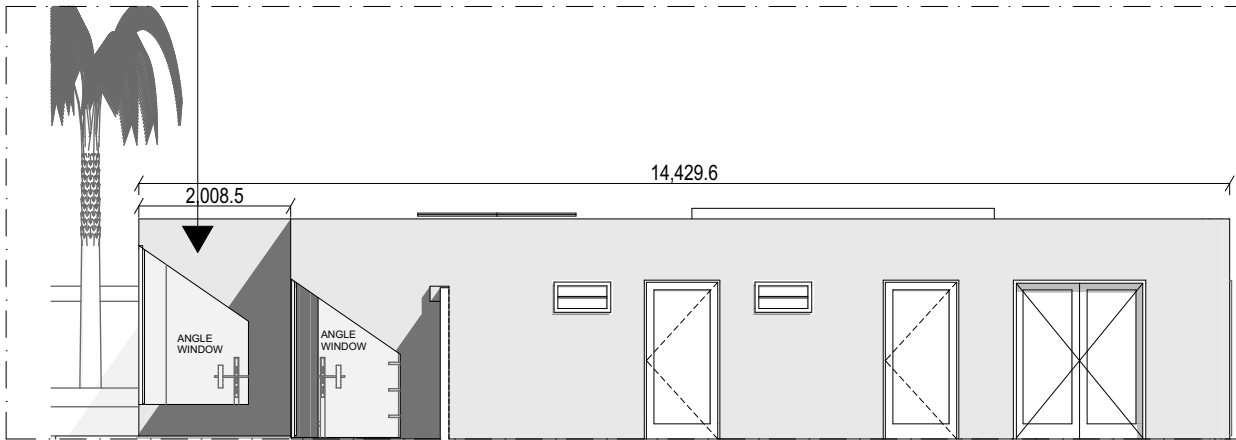


1:100 SIDE ELEVATION



1:100 REAR ELEVATION



1:100 SIDE ELEVATION

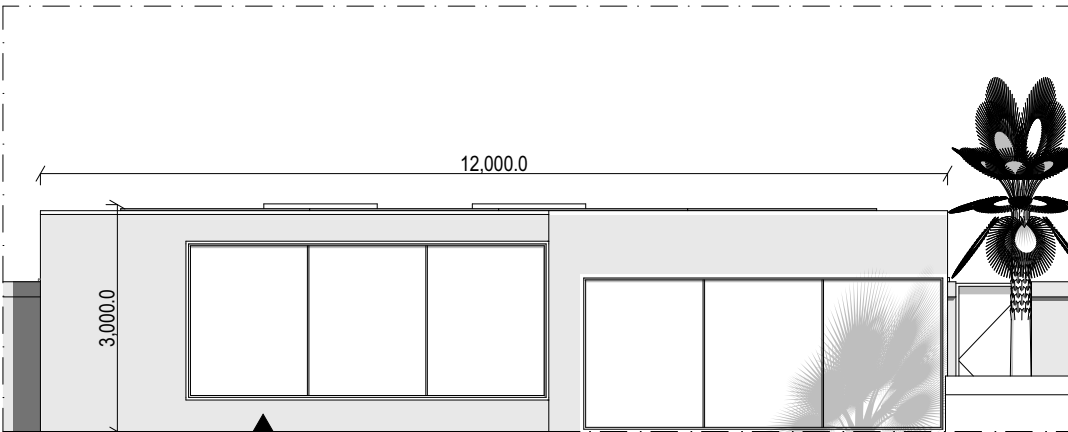

1:100 FRONT ELEVATION

ANTHRACITE CLADDING



TIMBER EFFECT CLADDING



TIMBER EFFECT CLADDING




ANTHRACITE CLADDING



© This drawing remains the property of The Keen Partnership and shall not be copied without prior written consent.

All dimensions to be checked on site and any discrepancies to be reported before work commences.

Notes:

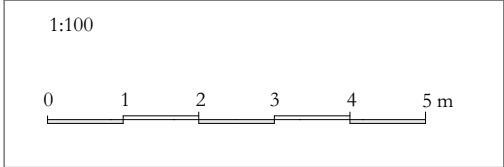

Date	Rev	Comments	By	Chk'd

THE KEEN PARTNERSHIP
The Courtyard
Edinburgh Road
Reading RG30 2UA
Tel: 0118 9510 855
Fax: 0118 9510 866
chris@keenpartnership.co.uk
www.keenpartnership.co.uk



Client:
Jinder Singh Rahi

Job Title:
**SILVER BIRCHERS HEATH RIDE
Sindlesham, Wokingham, RG41 5DJ**

Drawing Title:
GARDEN HOUSE ELEVATIONS

Drawing Date: This ONE	Status: Planning Drawings
Issue Date: 17/01/2025	Drawn By: M.W
	Scale: 1:100@A3
Drawing No: 9107-105	Rev: