


© This drawing remains the property of The Keen Partnership and shall not be copied without prior written consent.
All dimensions to be checked on site and any discrepancies to be reported before work commences.

Notes:

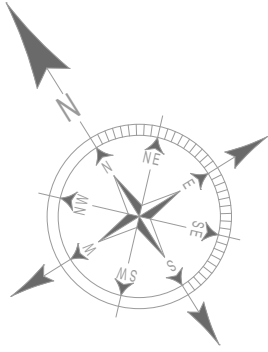

1:500

0 5 10 25 20 25 m

THE KEEN PARTNERSHIP
The Courtyard
Edinburgh Road
Reading RG30 2UA
Tel: 0118 9510 855
Fax: 0118 9510 866
chris@keenpartnership.co.uk
www.keenpartnership.co.uk



Client:

Jinder Singh Rahi

Job Title:

#Project Description at SILVER BIRCHERS HEATH RIDE

Drawing Title:

GARDEN HOUSE BLOCK PLAN

Drawing Date:

This ONE

Status:

Planning Drawings

Issue Date:

16/01/2025

Drawn By:

M.W

Scale:

1:500, 1:1250 @A1


Job No:

This ONE

Drawing No:

9107-107

Rev:

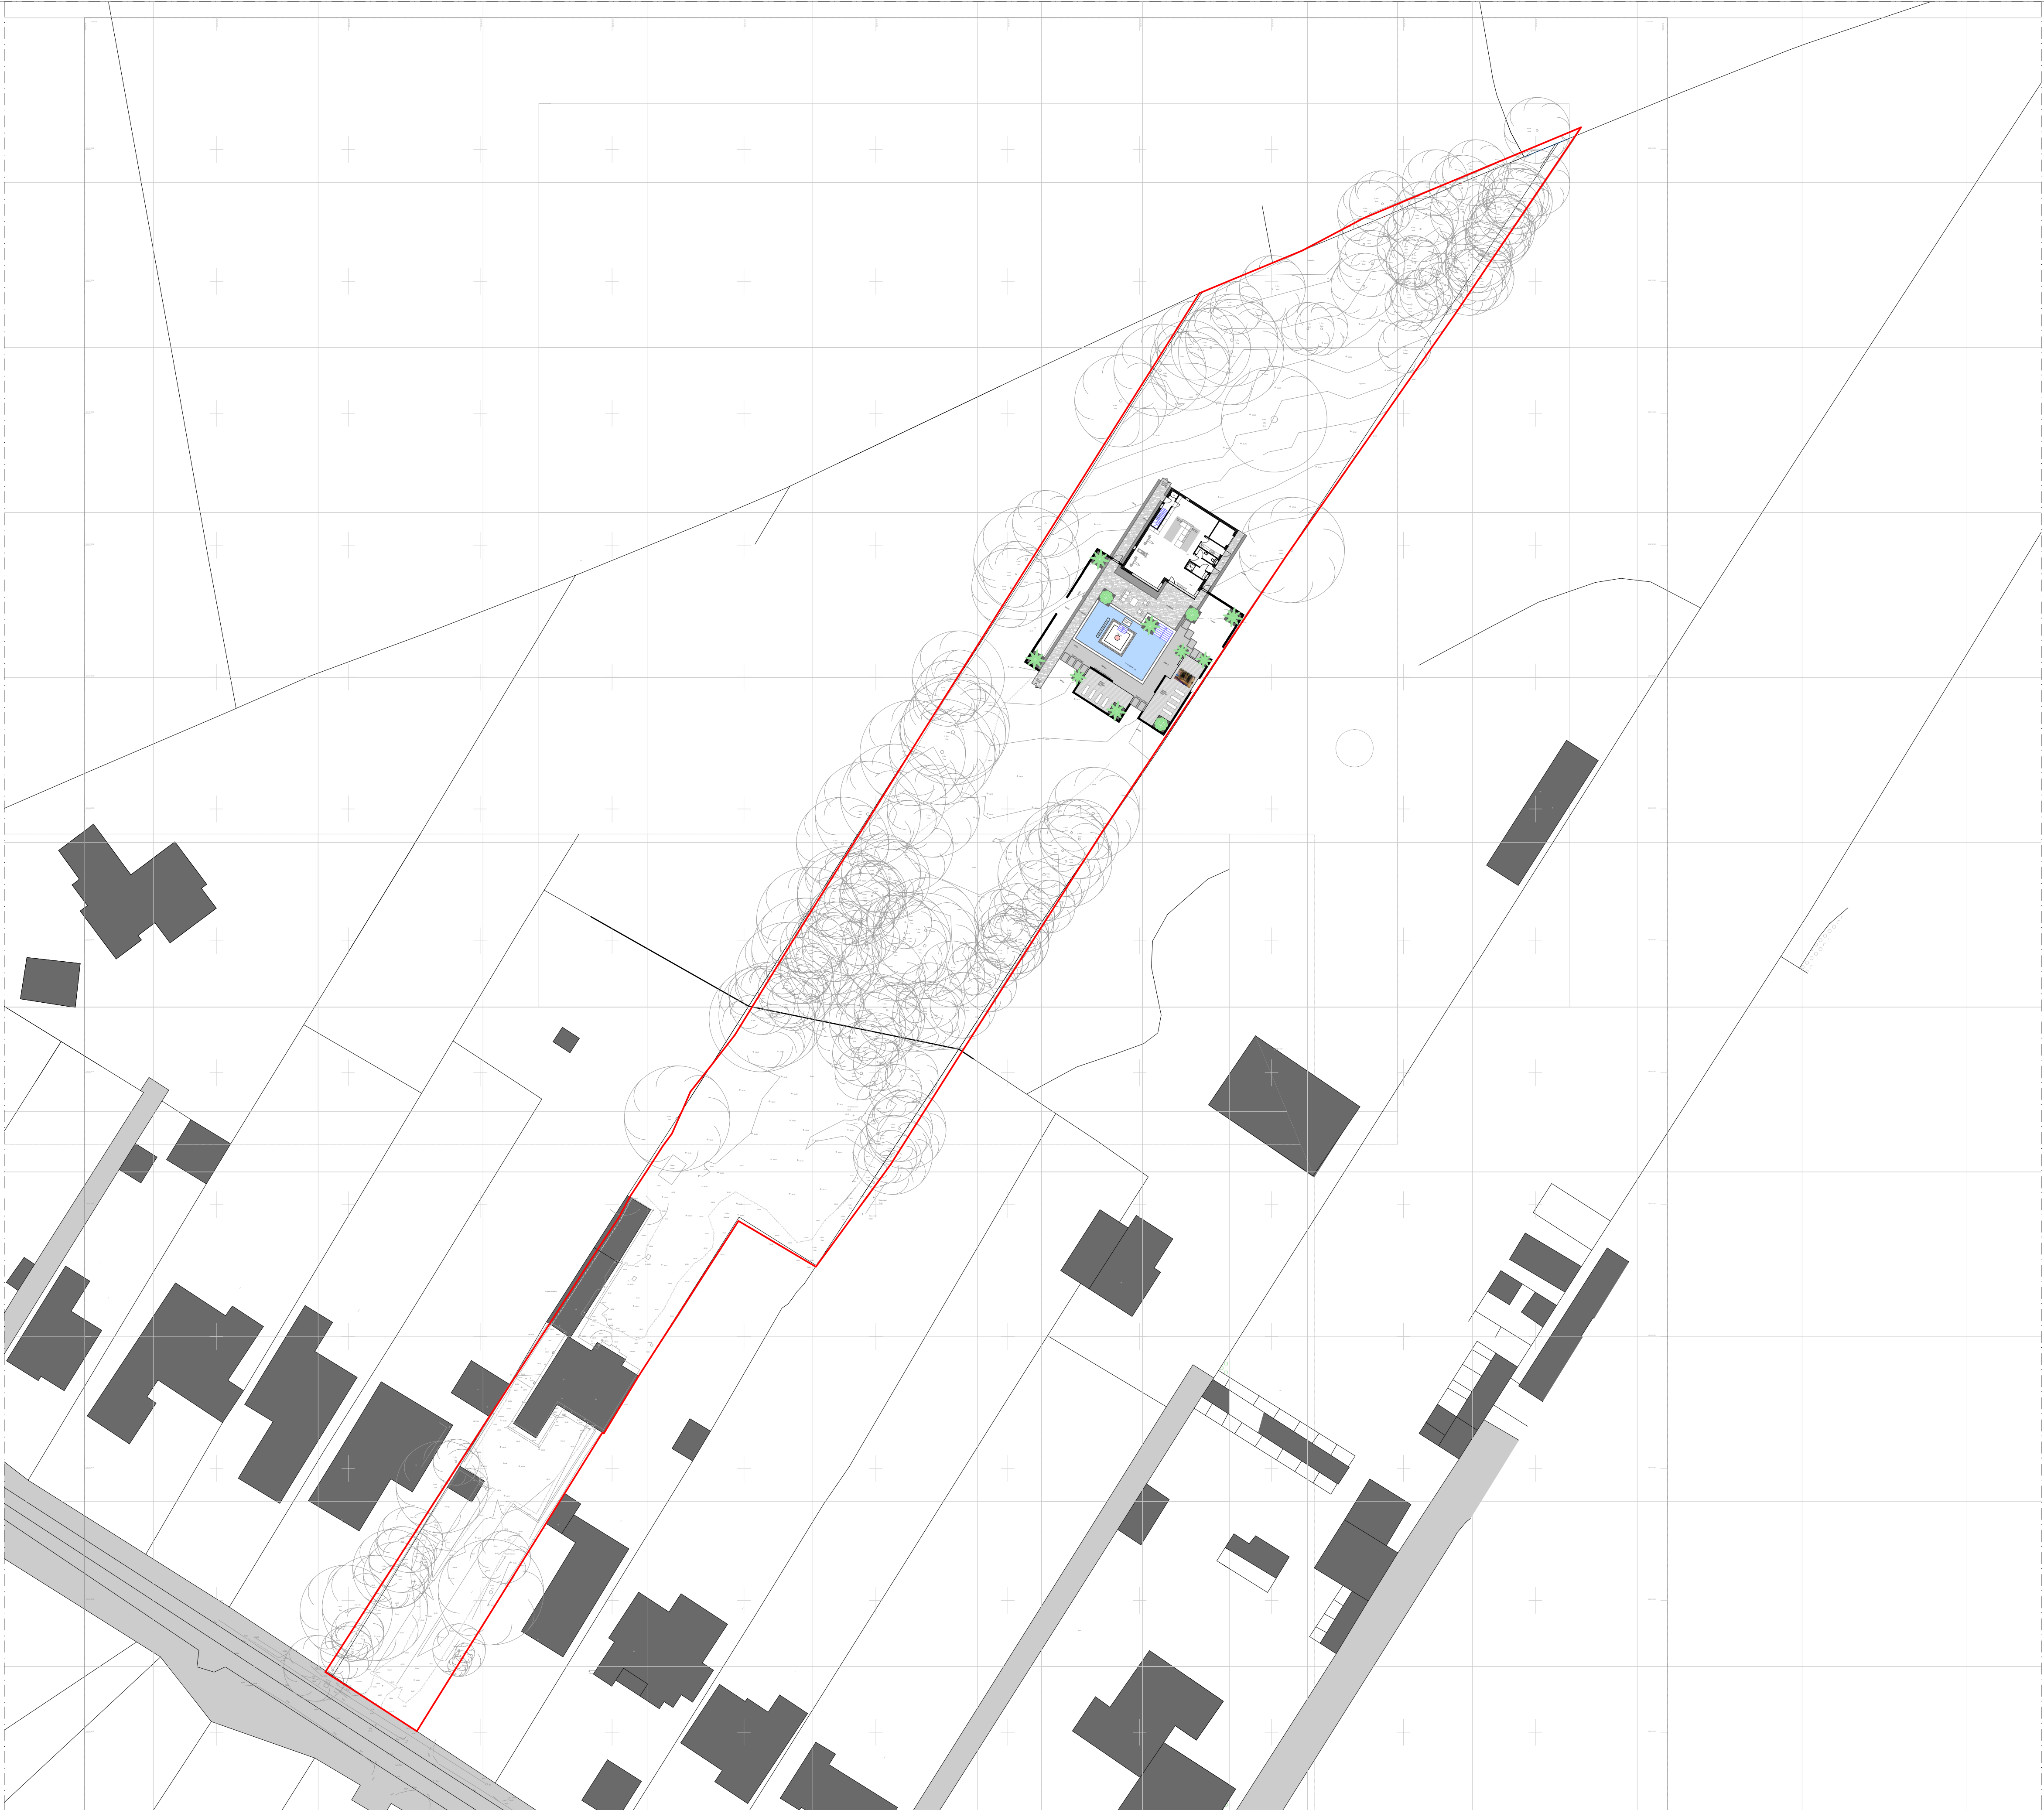

1:500

SITE PLAN PROPOSED