

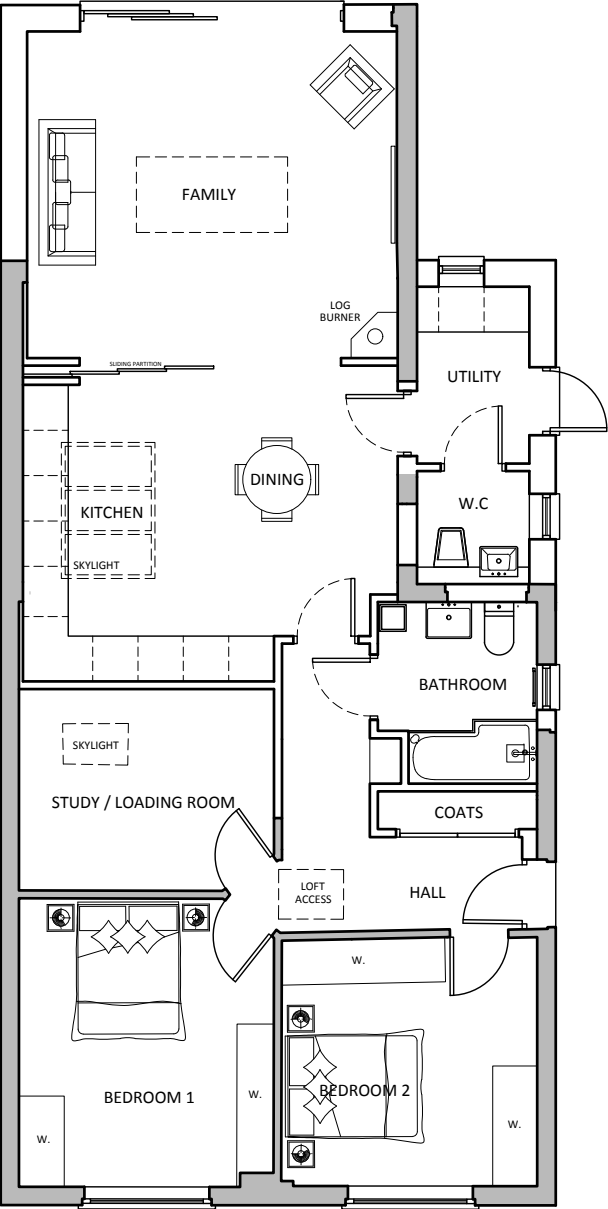


 


GROUND FLOOR PLAN

SCALE 1:100
AS PROPOSED

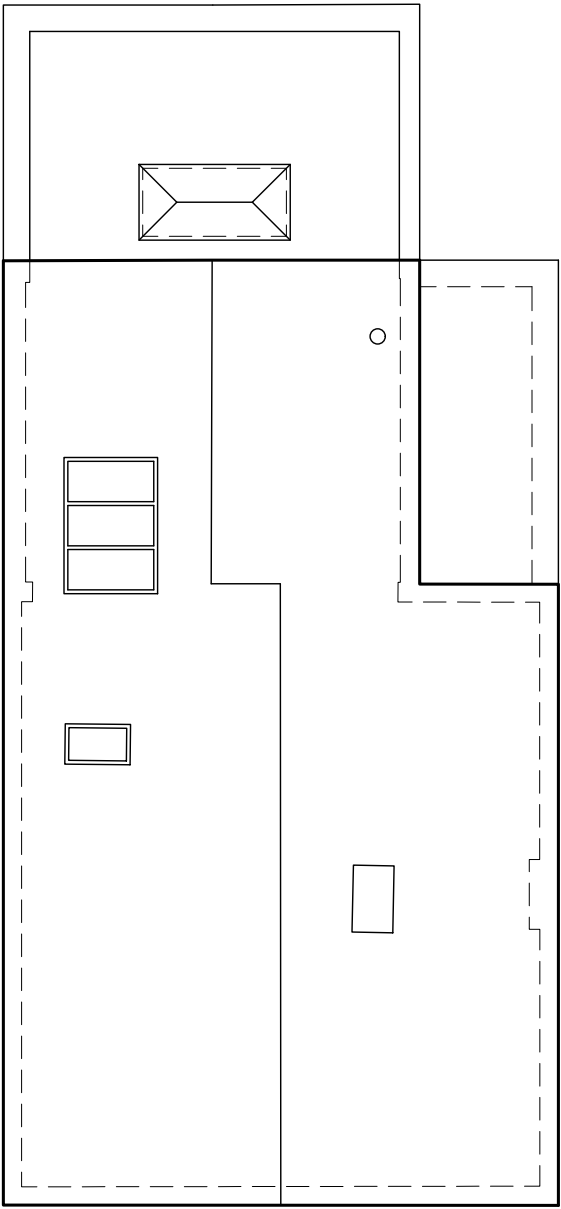

ROOFSCAPE PLAN

SCALE 1:100
AS PROPOSED

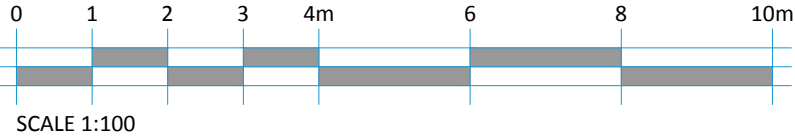

REV.	DATE	REVISIONS:	REV.	DATE	REVISIONS:	CLIENT:	PROJECT:	20-21 Architecture Technical Vision +44 (0) 1344 513514 admin@2020architecture.co.uk www.2020architecture.co.uk Old Boundary House, London Road, Sunningdale, Berkshire, SL5 0DJ	
A	22.01.25	MINOR AMENDMENTS MADE TO REDUCE ROOF STRUCTURE.				MR & MRS I WEBB	13 ELLIS ROAD, CROWTHORNE, WOKINGHAM, RG45 6PU		
						SCALE: 1:100 (A3 ORIGINAL)	DRAWING: FLOOR PLANS AS PROPOSED		
						DRAWN: BM	JOB NO: 21 - F0699		
						DATE: NOV '24		DRAWING NO: P01	REVISION: A