


NOTES

Do not scale dimensions from this drawing except for Local Authority planning purposes.


The contractor is responsible for checking dimensions, tolerances and references. Any discrepancies to be verified with the Project Manager before proceeding with the works.

This drawing is copyright to DHP and may not be reproduced in any form without prior written consent.


All current drawings and specifications for the project must be read in conjunction with the designers hazard and environment assessment record.

 


FRONT ELEVATION

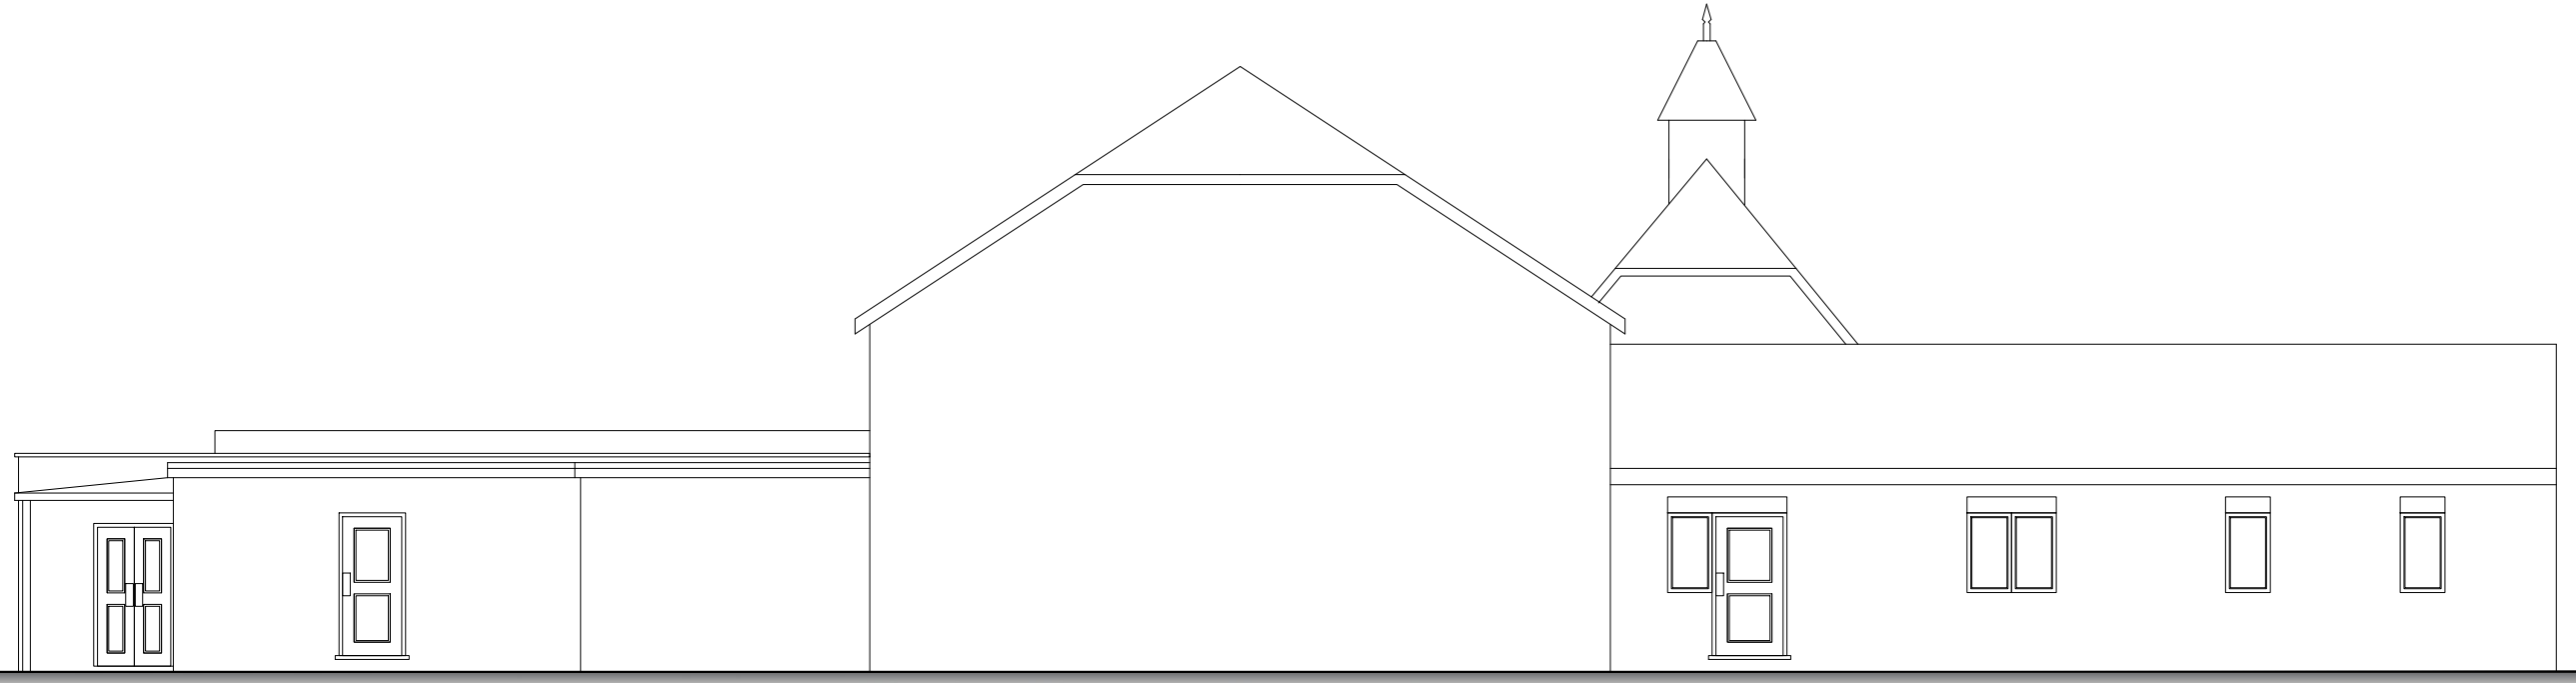

SIDE ELEVATION

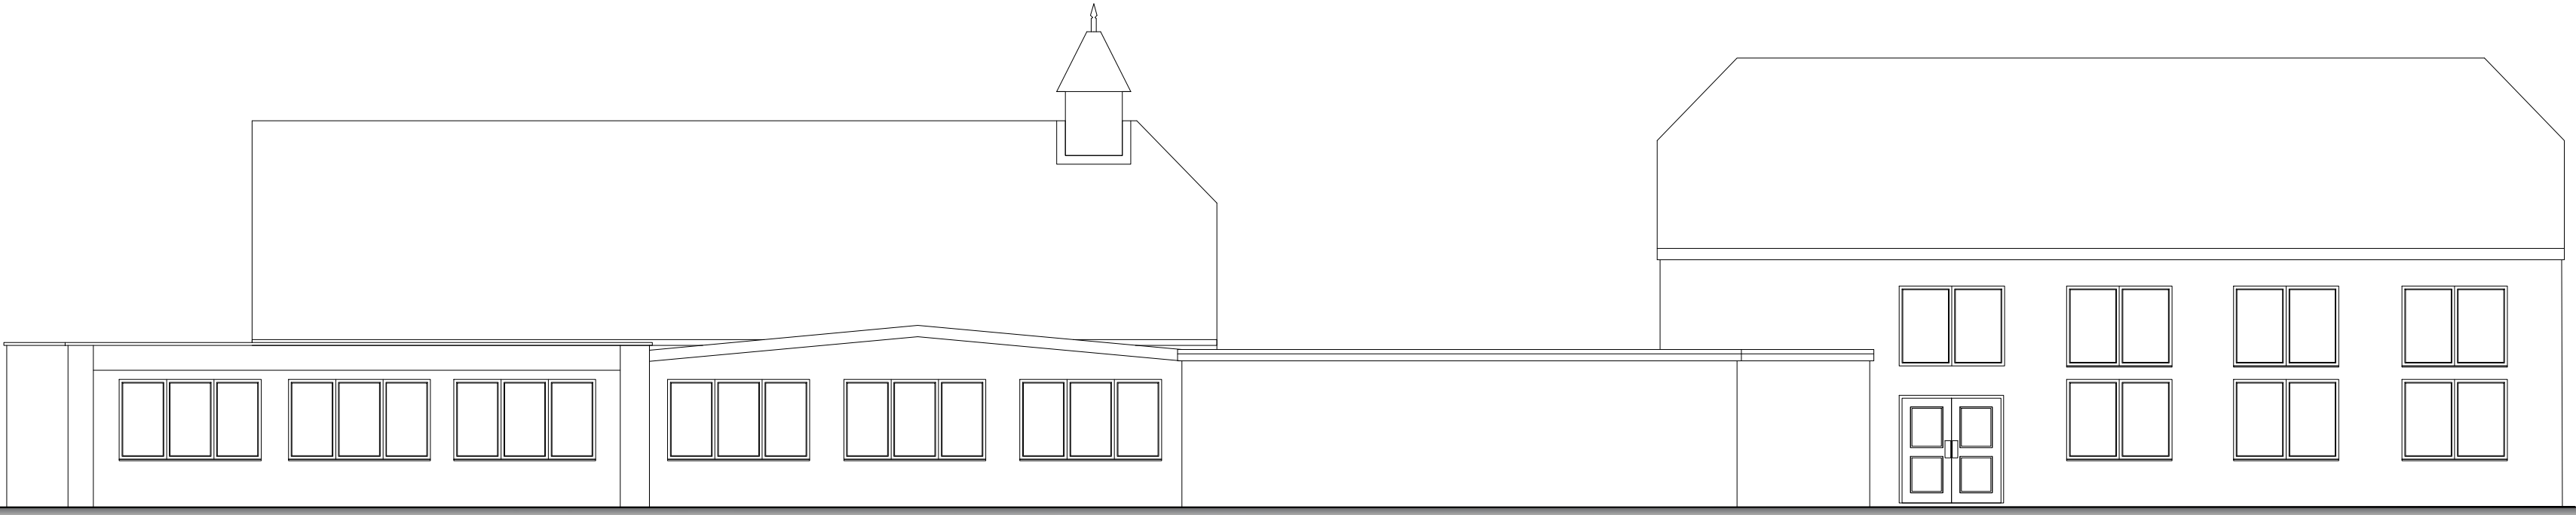

REAR ELEVATION

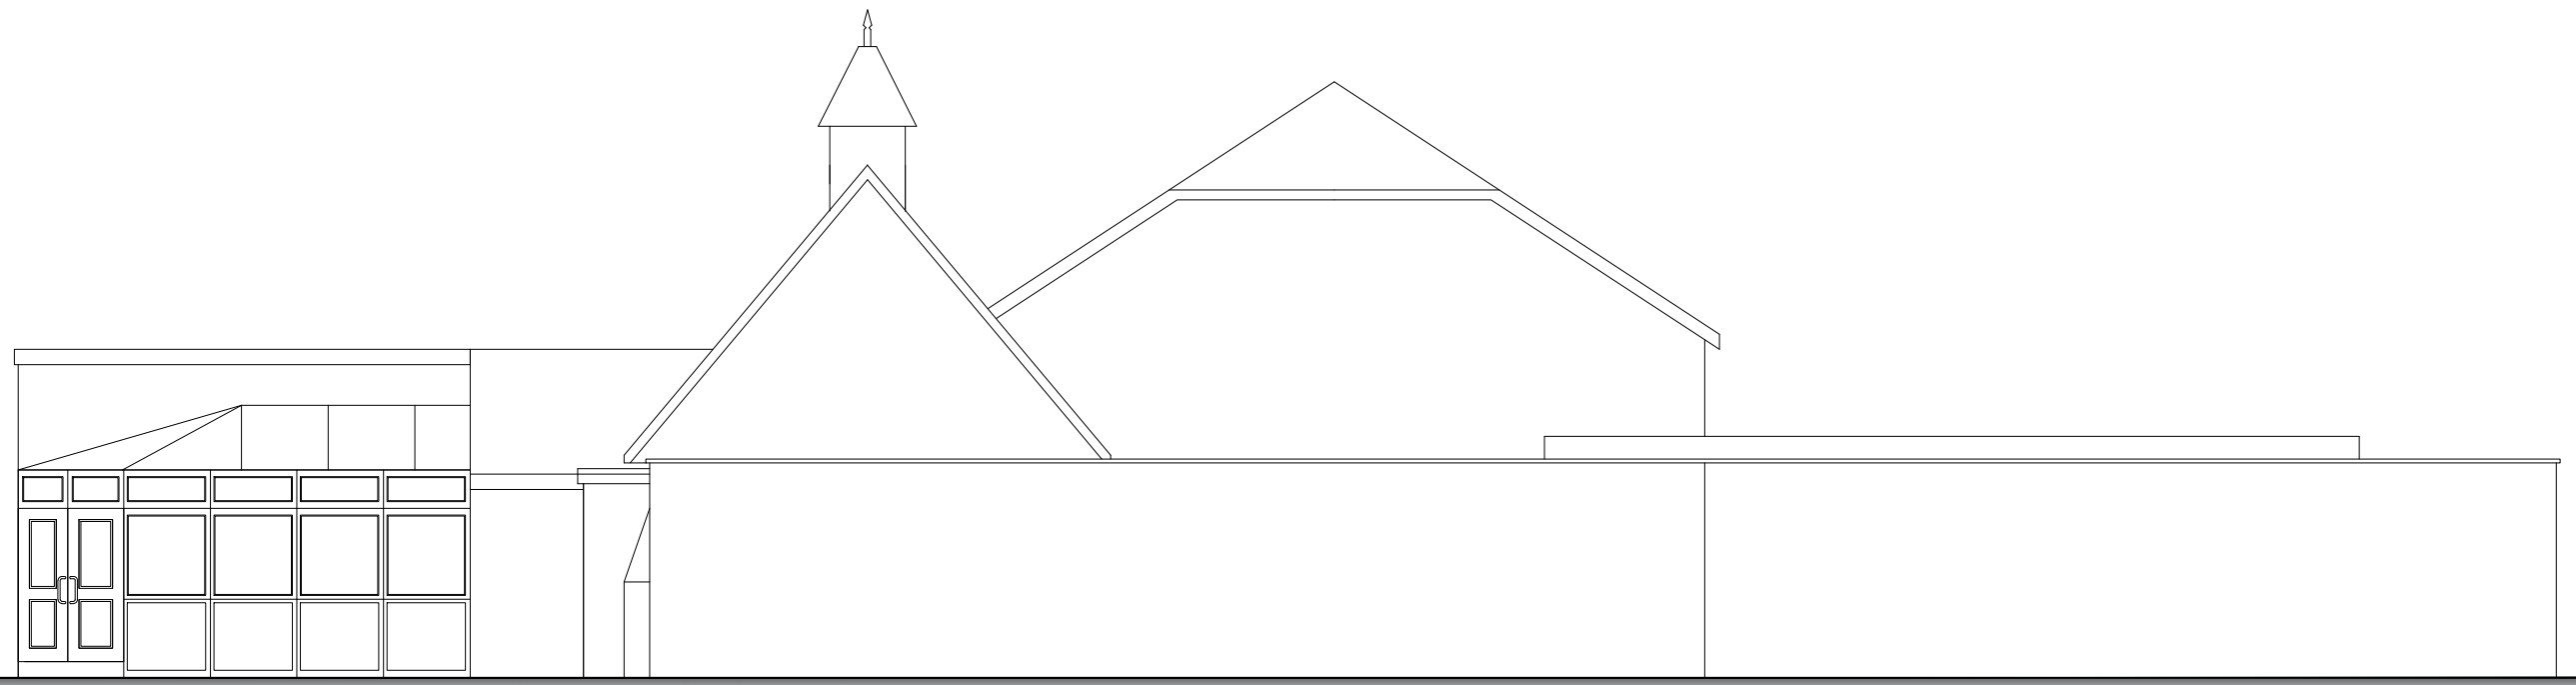

FLANK ELEVATION

-	-	-	-
Rev	Date	Description	Chk

The Pavilion
Ascot Racecourse
High Street
Ascot SL5 7JF

T 01932 850100
W www.dhpuk.co.uk



Project

St Sebastian's C of E Primary School

Nine Mile Ride, Wokingham

RG40 3AT

Drawing

Existing Elevations

Drawn By	JD	Date	05.12.2024
Project Manager	SS	Scale	1:100
Project No.	Drawing No.	Stage/Rev	
6723	3000	P/O	