



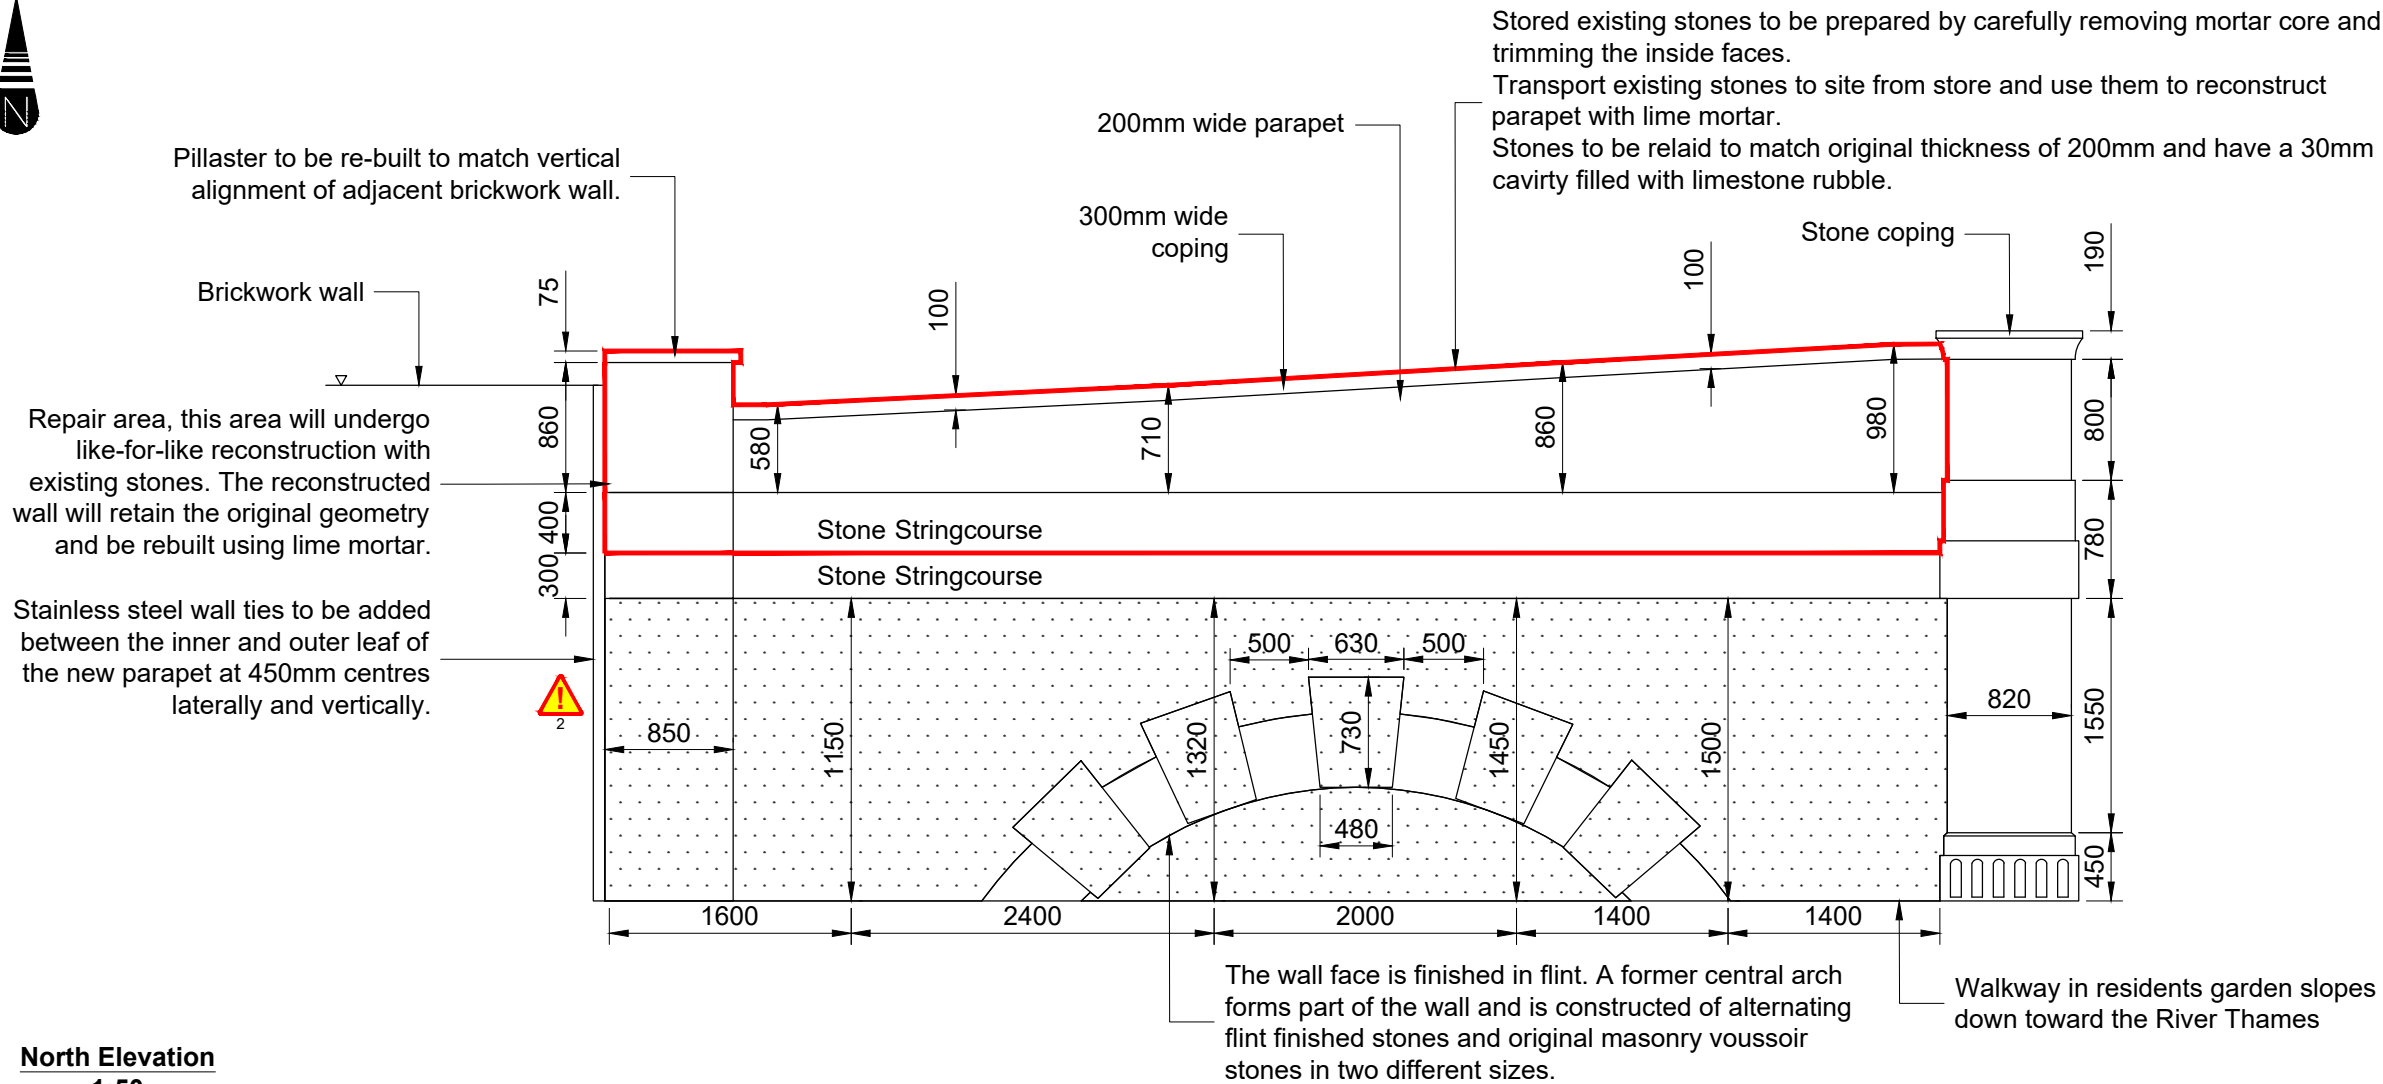

North Elevation
1:50

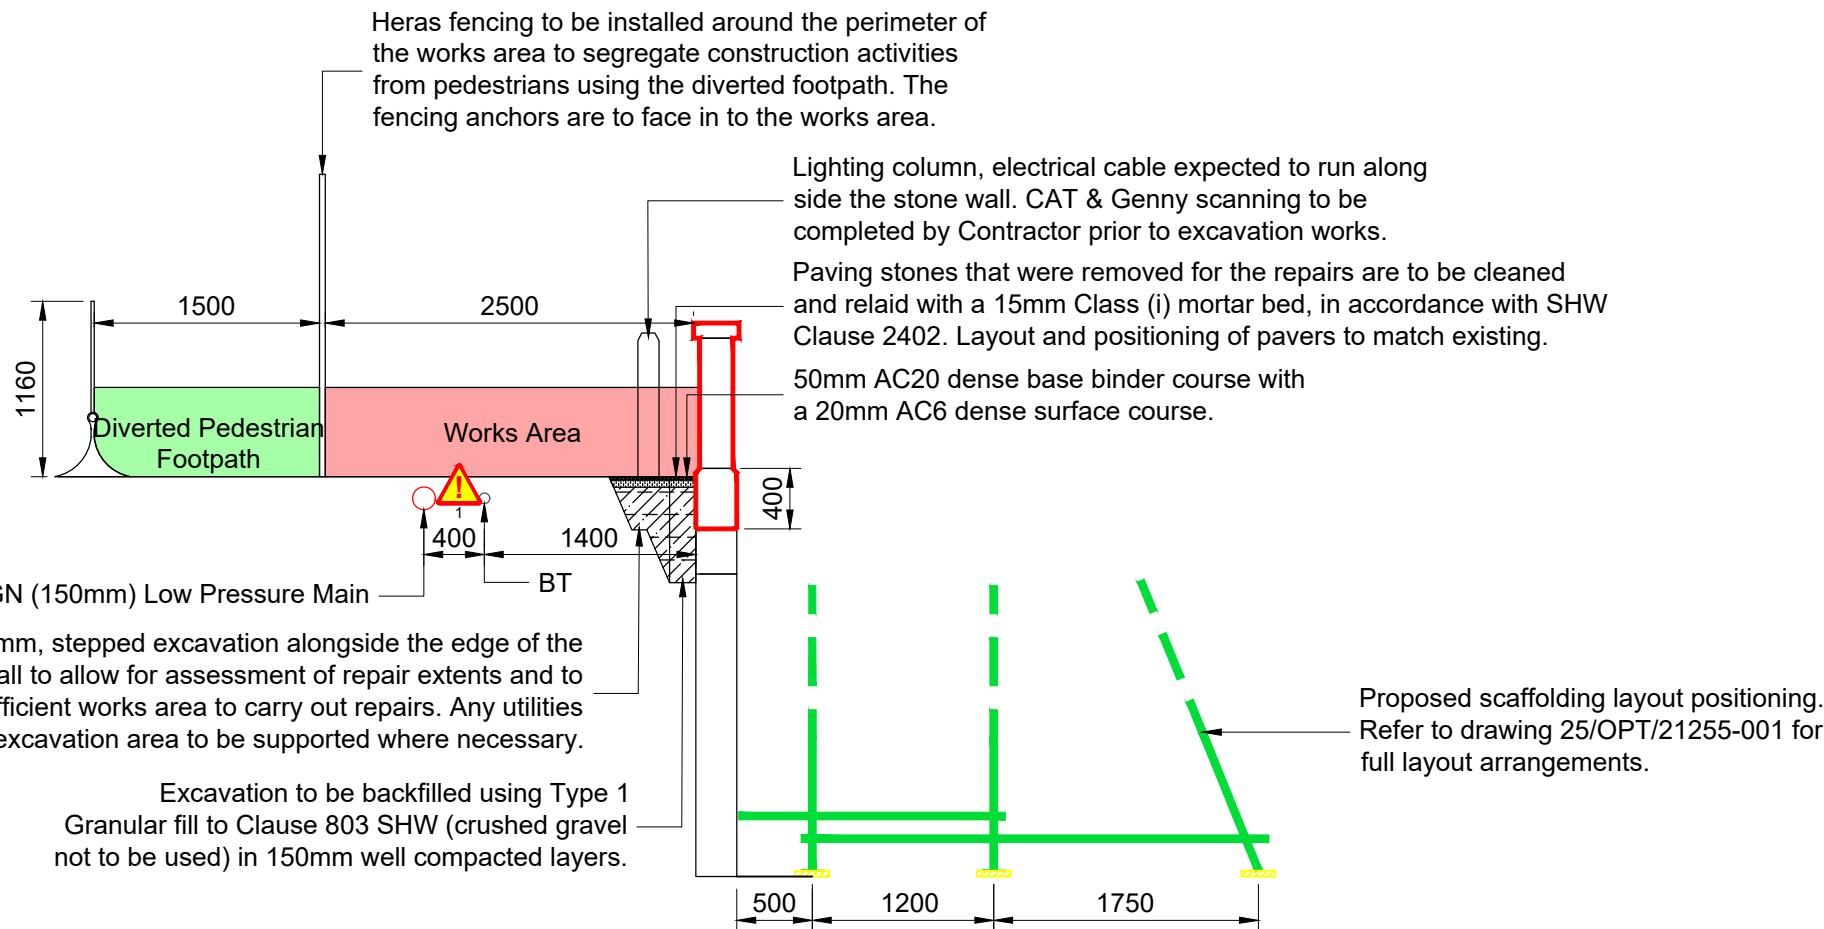

- Notes:
1. Do not scale from this drawing.
 2. Site verify all dimensions prior to construction
 3. Report all discrepancies to the Drawing Originator immediately
 4. This drawing is to be read in conjunction with all relevant documents and drawings
 5. Lime mortar and workmanship specification to be in accordance with 5208104-ATK-SBR-0147-SP-CB-0002 June.

Residual Risk Assessment
Wherever possible, risk is designed-out of this proposal during the design process. Where this is not possible the risk is indicated by this symbol.

SIGNIFICANT CDM HEALTH & SAFETY RISKS

1. Utilities
 - 1no. BT
 - 1no. SGN Low Pressure Main
2. Residents store room next to the gate

Flintwork extents

P01	10/12/25	First Issue	QL	AJR	AJR
Rev	Date	Description	Drm	Chk'd	App
Revisions					

Client



Drawing Originator



Woodlands Court, Burnham Road, Beaconsfield, Buckinghamshire, HP9 2SF
This drawing is copyright of M Group and shall not be reproduced without prior written permission

Drawing Status

For LBC

Project Name

OCC147 Henley Bridge
North-East Parapet Rebuild

Title

Listed Building Consent Application

Sheet Size	Scale	Drawn by	Checked by	Approved by
A3	1:50	QL	AJR	AJR
		Drawn Date	Checked Date	Approved Date
		10-12-25	19-02-26	19-02-26

Drawing Number	Status	Rev
1270070-MGT-SBR-147-DR-CB-003	P	01