



ALL WORKING DIMENSIONS TO BE CHECKED ON SITE.
FIGURED DIMENSIONS TO BE TAKEN IN PREFERENCE TO SCALED
DIMENSIONS.
ANY DISCREPANCIES BETWEEN DRAWINGS OF DIFFERING SCALES
AND BETWEEN DRAWINGS AND SPECIFICATION WHERE
APPROPRIATE TO BE NOTIFIED TO SUPERVISING OFFICER FOR
DECISION.
COPYRIGHT RESERVED.

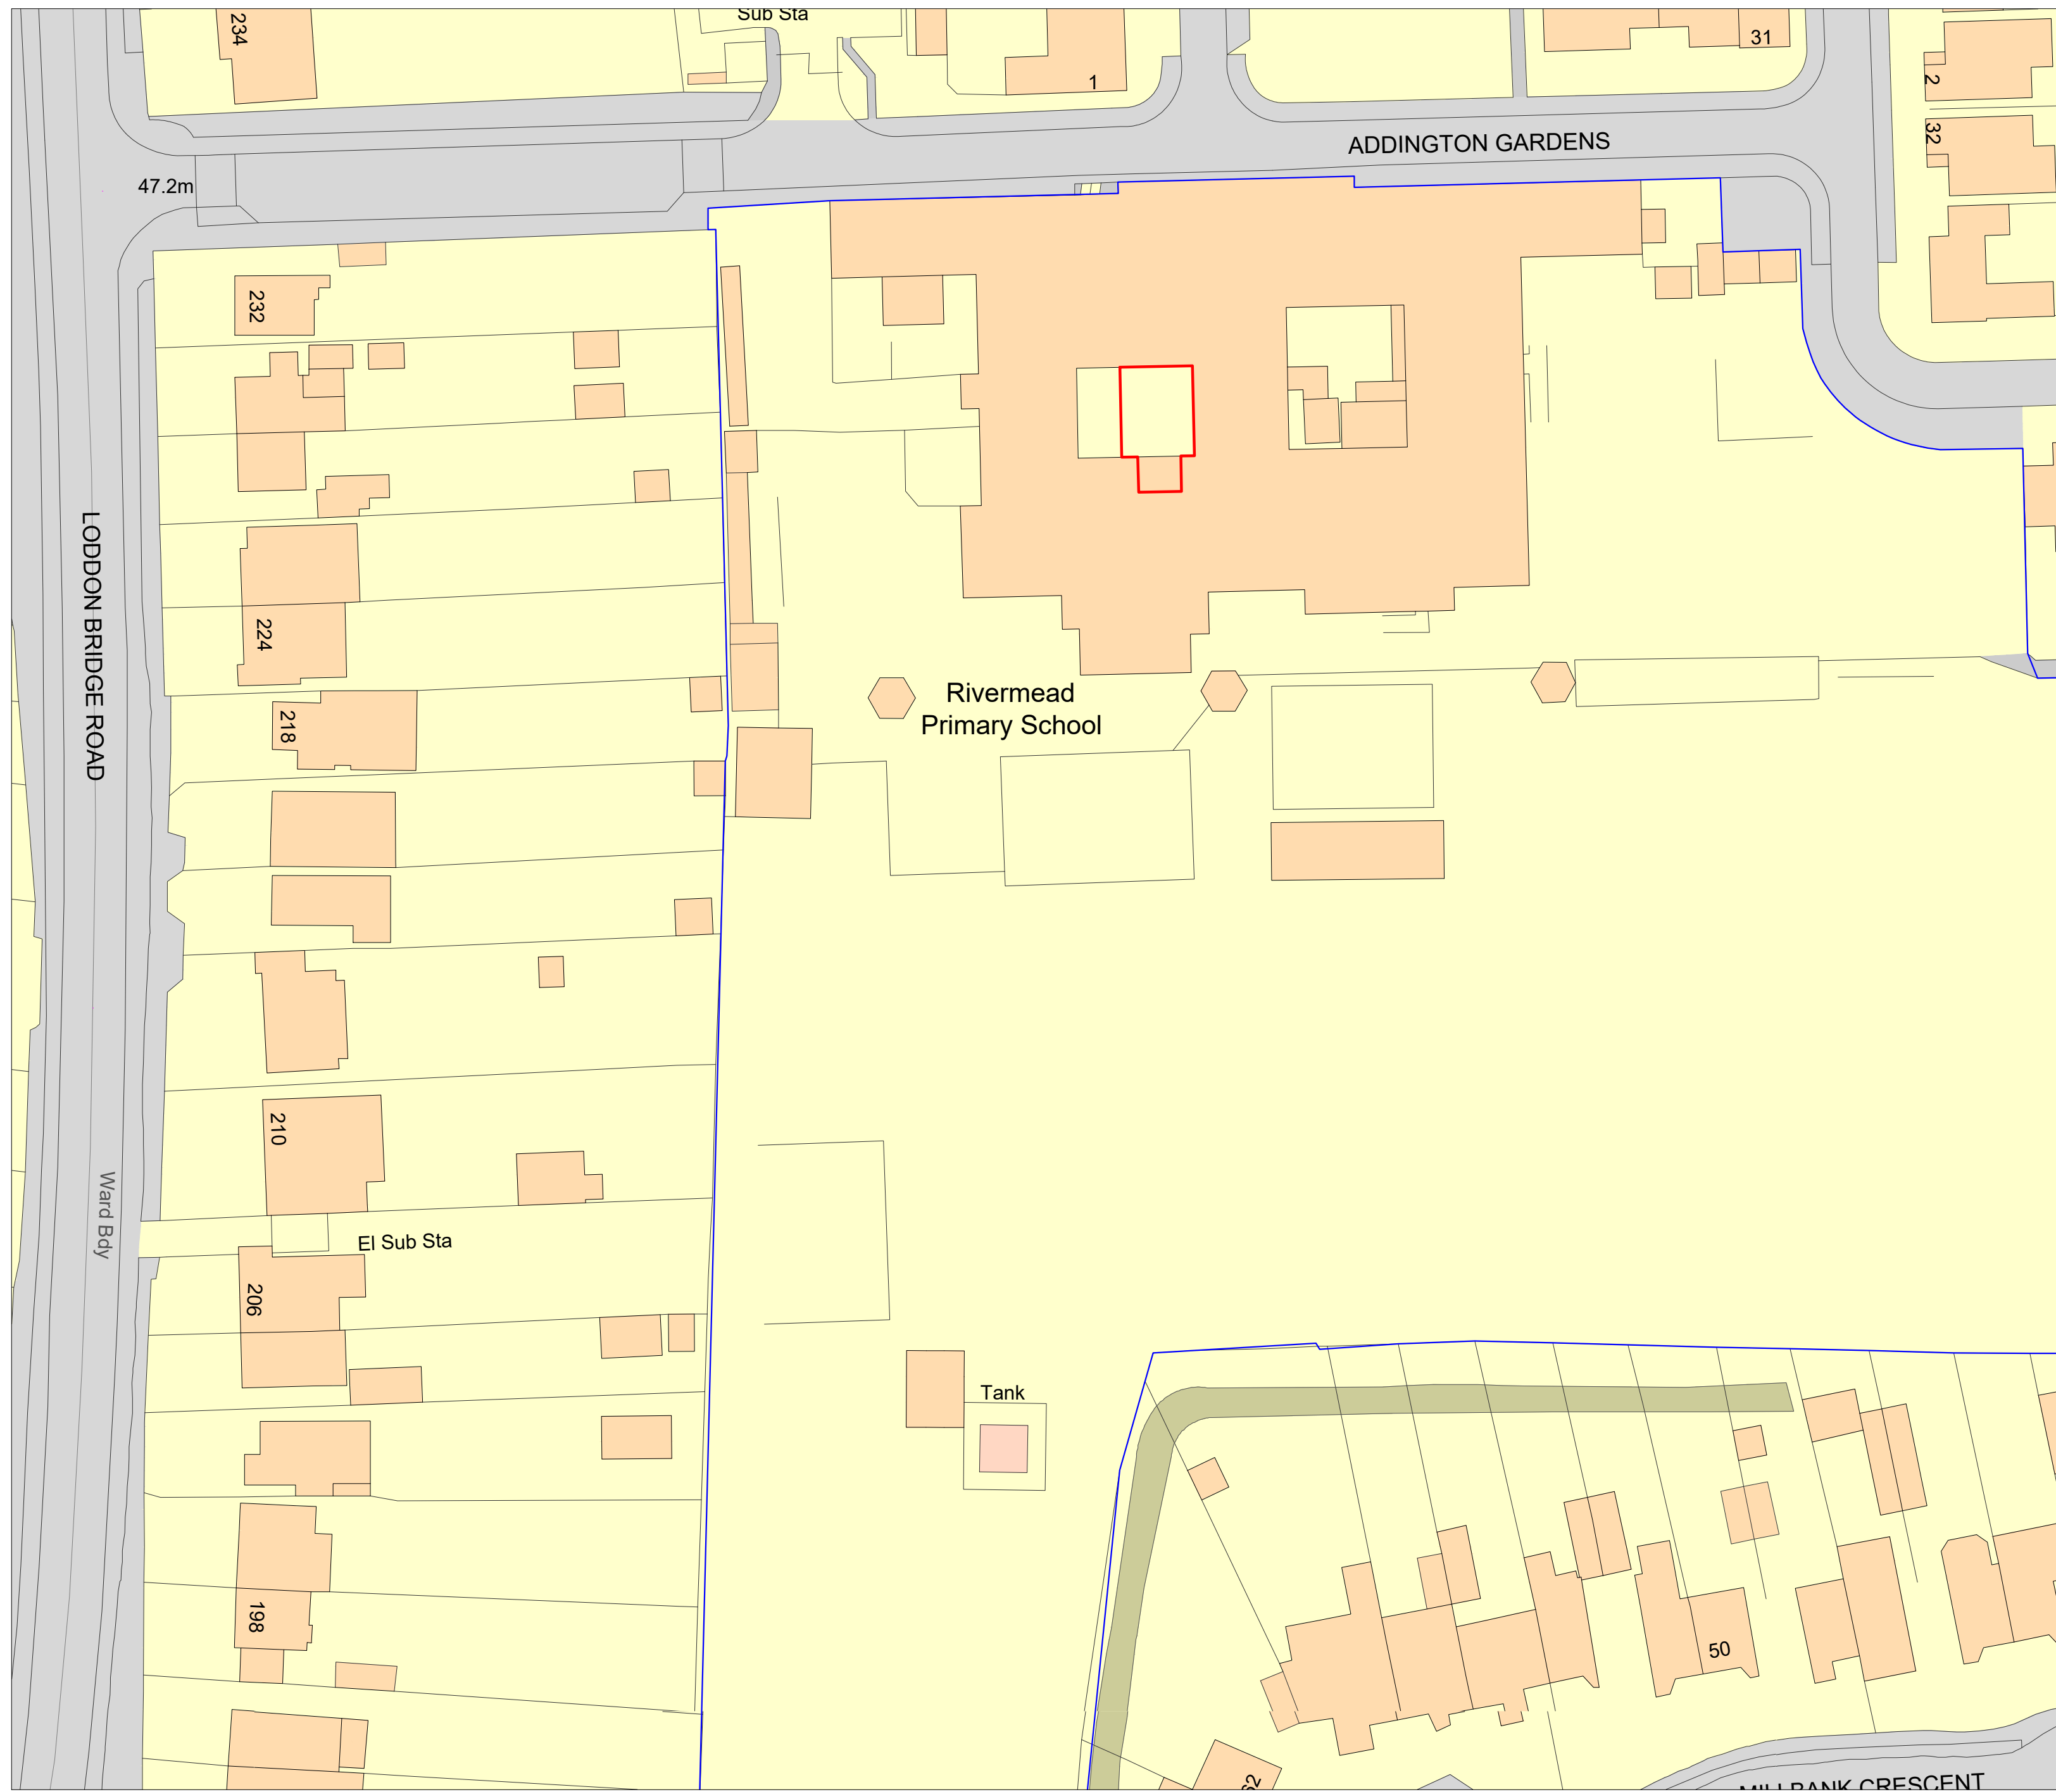

Site Plan
1:500 @ A1

1:500 @ A1 0 10 20 30 40 50 60 70 80 90 100m

1:1250 @ A1 0 50 100 150 200m

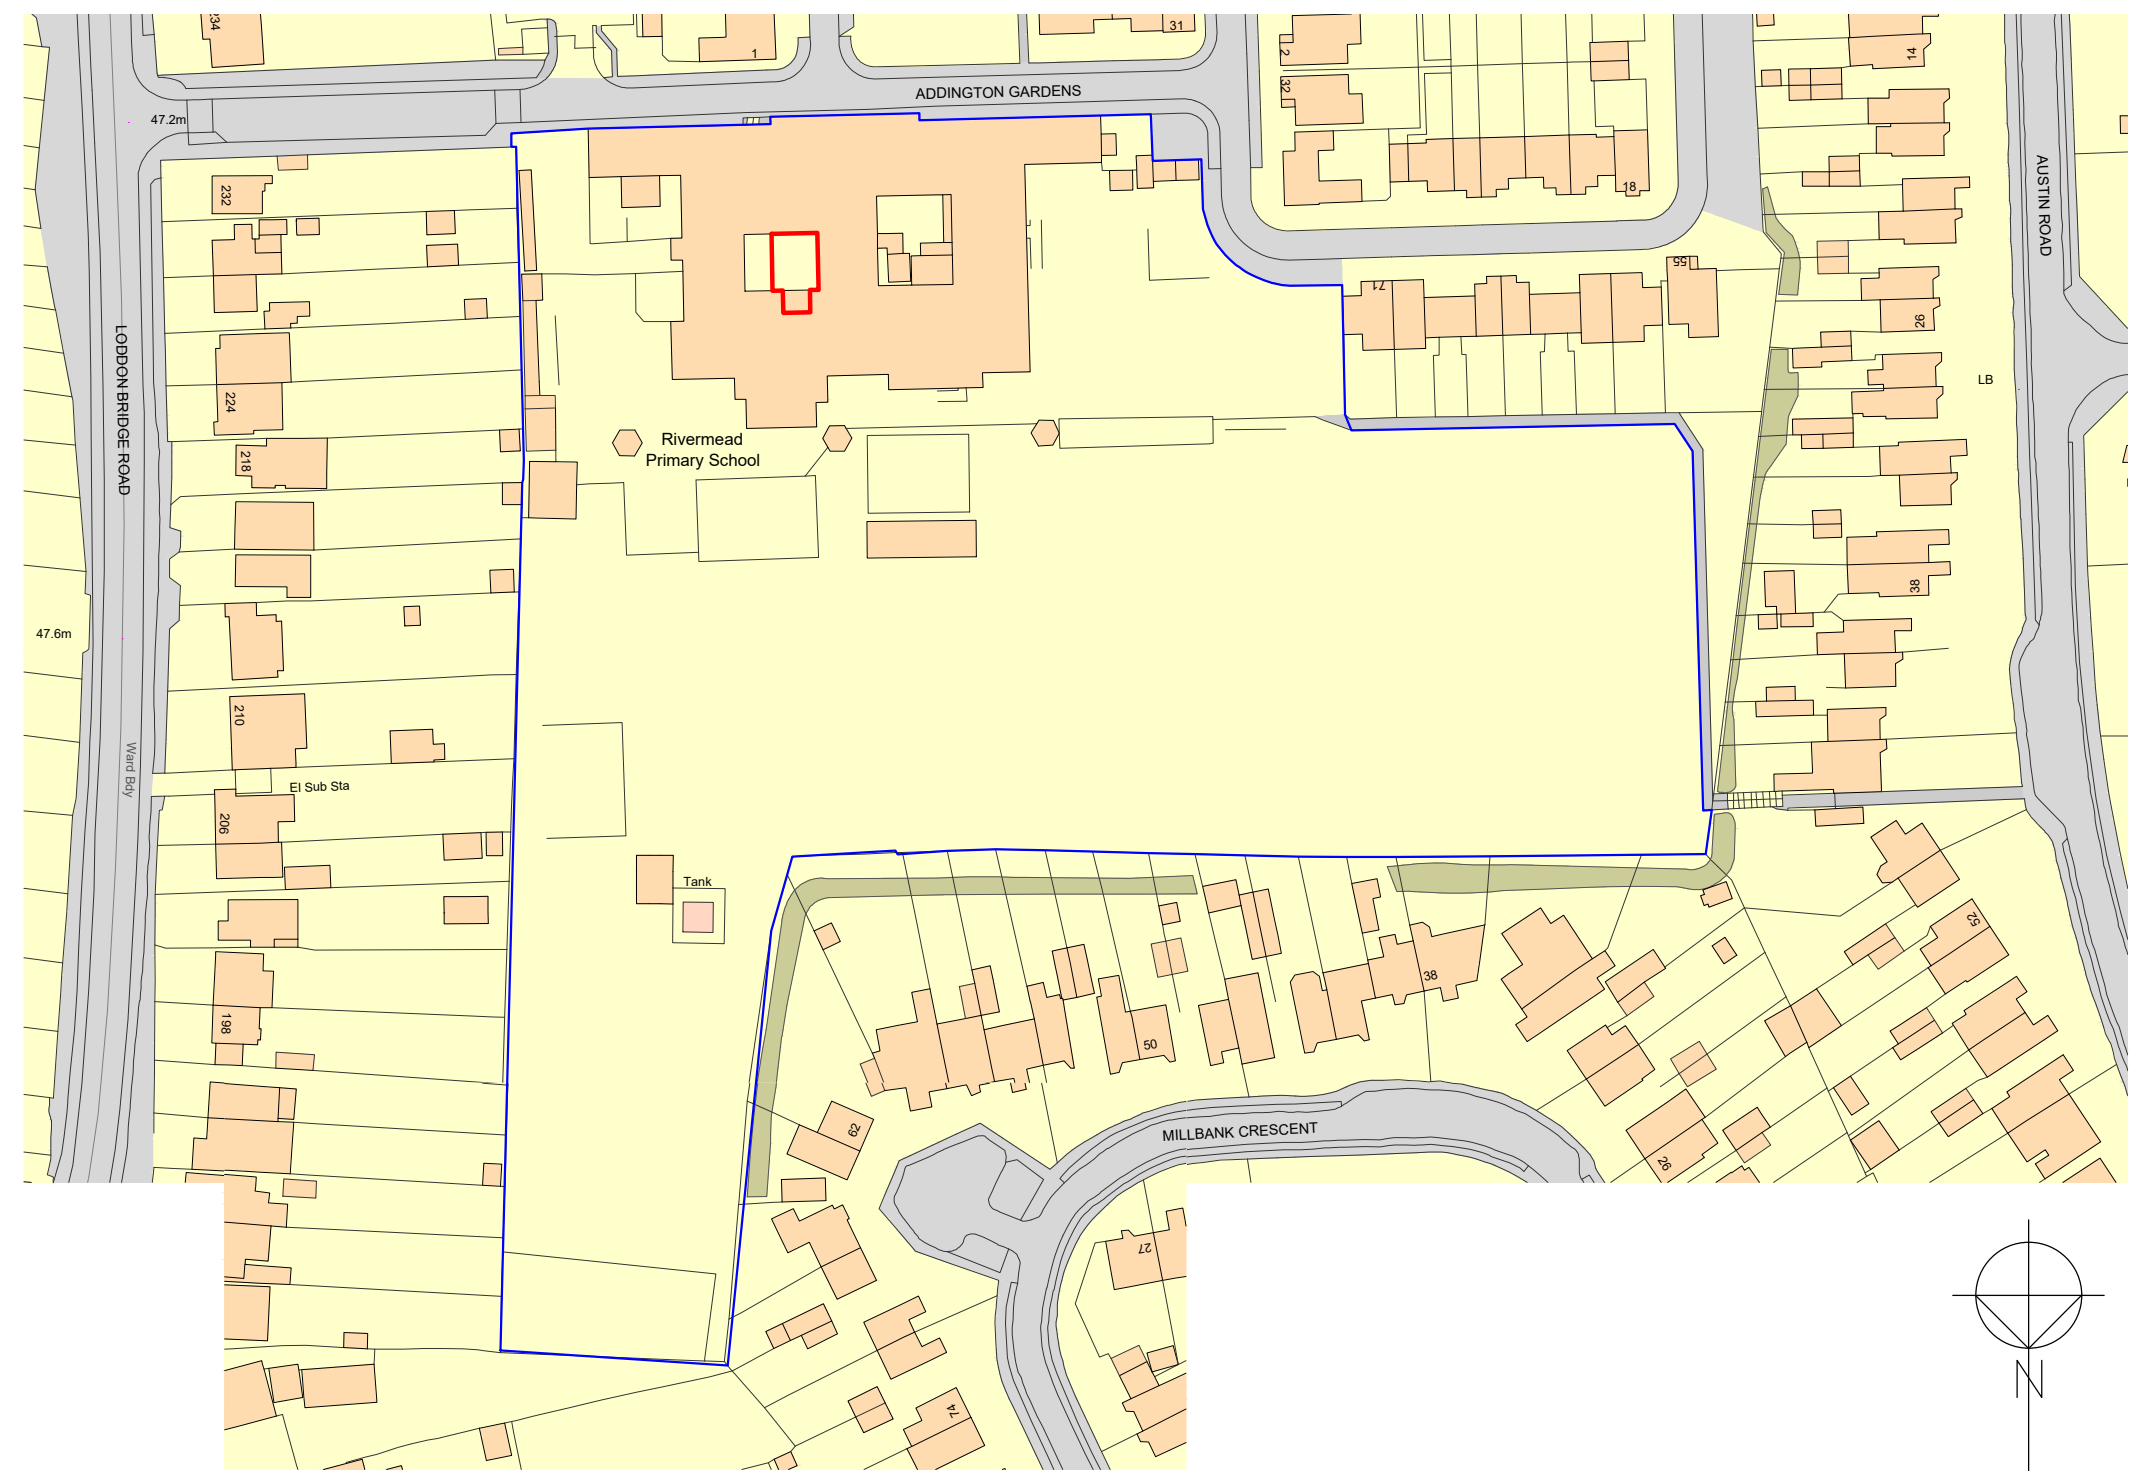

Location Plan
1:1250 @ A1

Area of Works
Boundary of Ownership

Rev A Scale updated

PLANNING

JOB TITLE

RIVERMEAD PRIMARY SCHOOL
218 LODDON BRIDGE RD
WOODLEY, READING
RG5 4BS

CLIENT

THE GOVERNORS OF RIVERMEAD
PRIMARY SCHOOL

DRAWING

LOCATION & BLOCK PLAN AS
EXISTING

RIBA Chartered Practice
RICS

wilby & burnett

Provident House, 123 Ashdon Road, Saffron Walden, Essex CB10 2AJ
T: 01799 513621 info@wilbyburnett.co.uk www.wilbyburnett.co.uk
Wilby & Burnett LLP is a Limited Liability Partnership registered in England & Wales No. OC344570
Regulated by RICS

DATE NOV 2025	DWN BY JR
SCALE 1:500 & 1:1250@ A1	
DWG NO. 3527/SD01	Rev A