

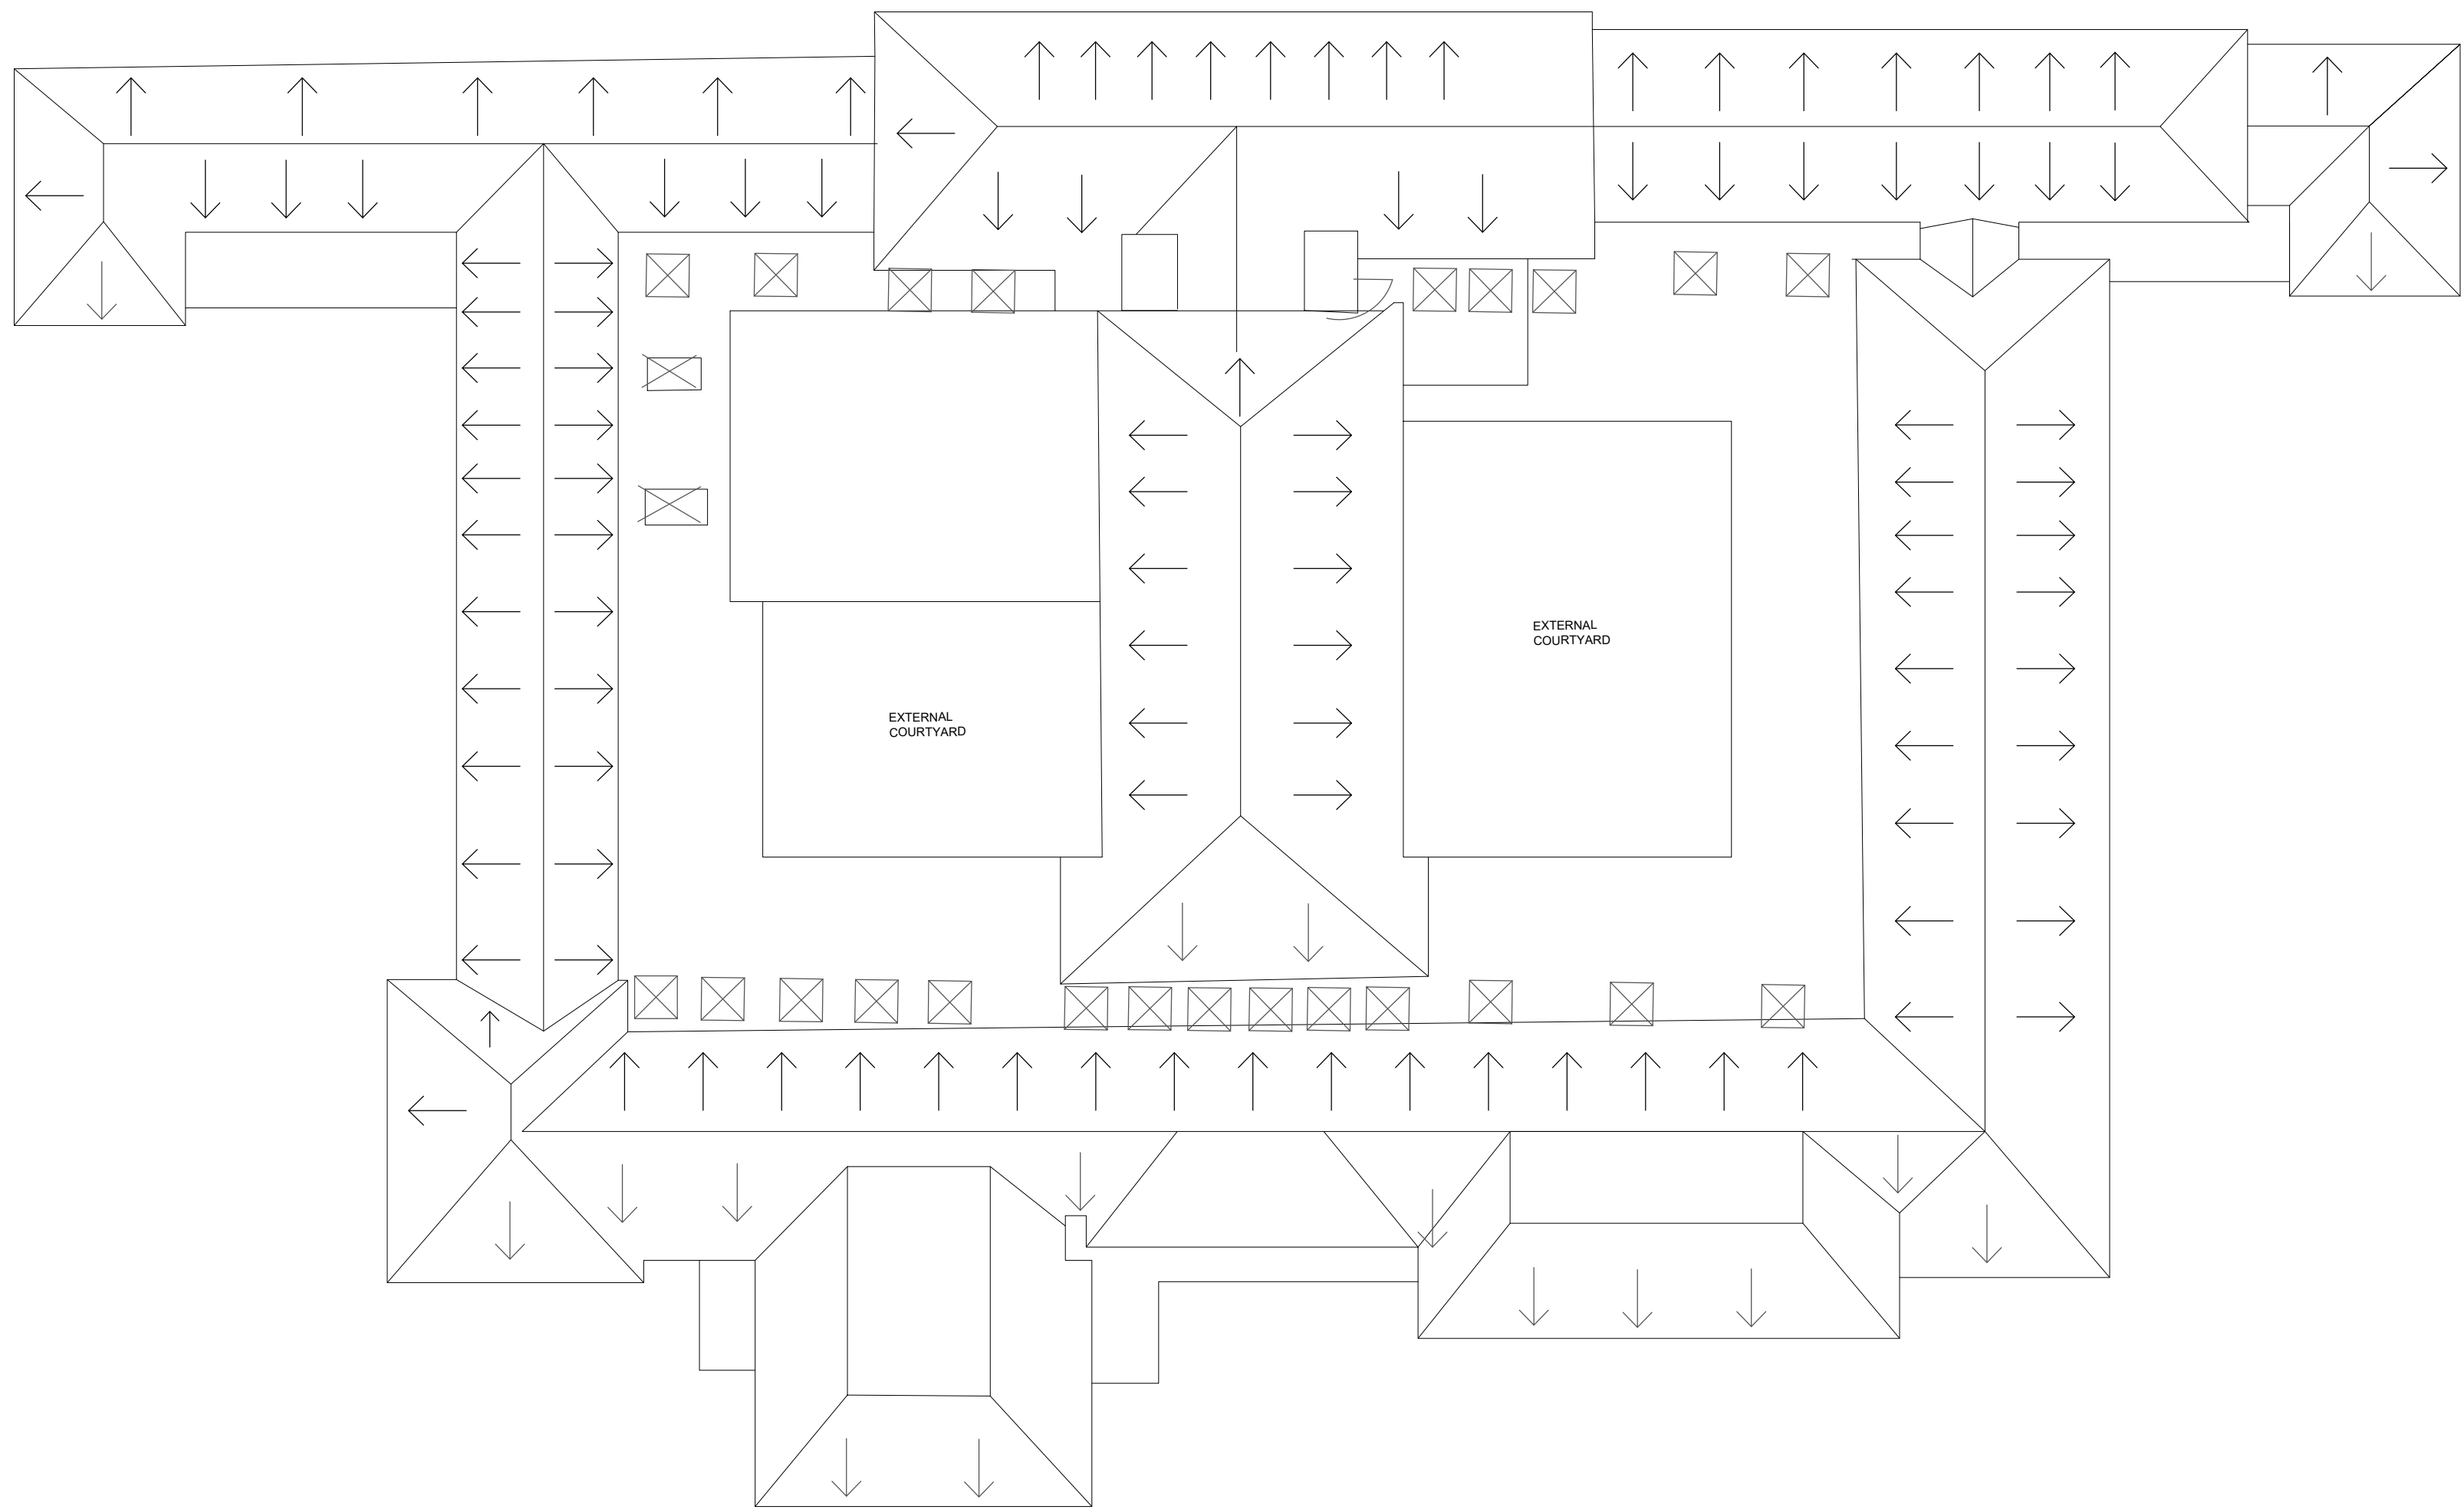


ALL WORKING DIMENSIONS TO BE CHECKED ON SITE.
FIGURED DIMENSIONS TO BE TAKEN IN PREFERENCE TO SCALED
DIMENSIONS.
ANY DISCREPANCIES BETWEEN DRAWINGS OF DIFFERING SCALES
AND BETWEEN DRAWINGS AND SPECIFICATION WHERE
APPROPRIATE TO BE NOTIFIED TO SUPERVISING OFFICER FOR
DECISION.
COPYRIGHT RESERVED.

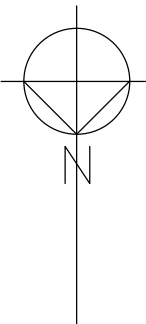

KEY

 

ROOFLIGHTS

Rev A

Scale updated

PLANNING

JOB TITLE

RIVERMEAD PRIMARY SCHOOL
218 LODDON BRIDGE RD
WOODLEY, READING
RG5 4BS

CLIENT

THE GOVERNORS OF RIVERMEAD
PRIMARY SCHOOL

DRAWING

ROOF PLAN AS EXISTING

RIBA 
Chartered Practice

 RICS

Provident House, 123 Ashdon Road, Saffron Walden, Essex CB10 2AJ
T: 01799 513621  info@wilbyburnett.co.uk  www.wilbyburnett.co.uk
Wilby & Burnett LLP is a Limited Liability Partnership registered in England & Wales No. OC344570
Regulated by RICS

wilby 
& burnett

DATE
JAN 2026

DWN BY
JR

SCALE
1:200@ A1

DWG NO.
3527/SD03

Rev A

1:200 @ A1

