




FRONT ELEVATION

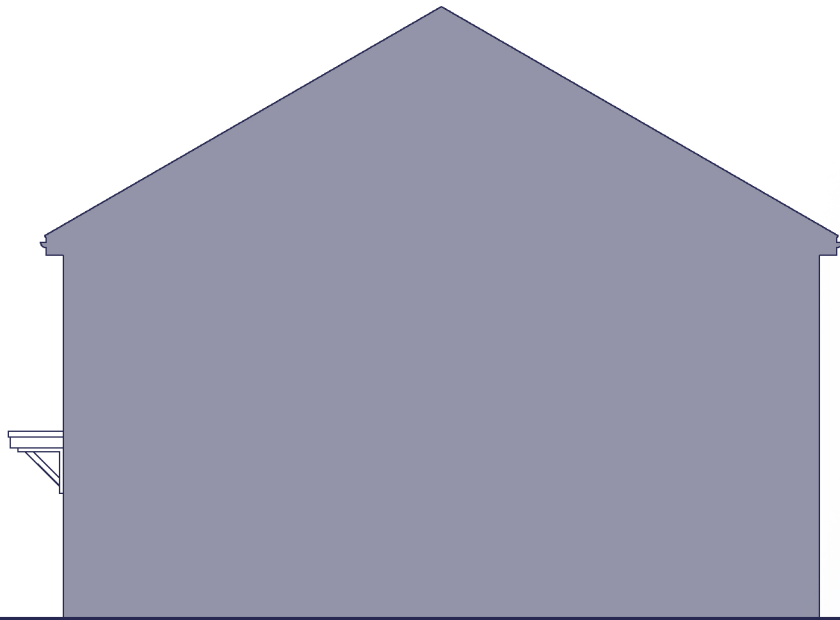


SIDE ELEVATION




REAR ELEVATION

PLOT HANDINGS:
PLOT 1061 - AS
PLOT 1060 - OPP

FOR MATERIAL COLOURS, PLEASE REFER TO
STREETSCENES AND LAYOUTS.

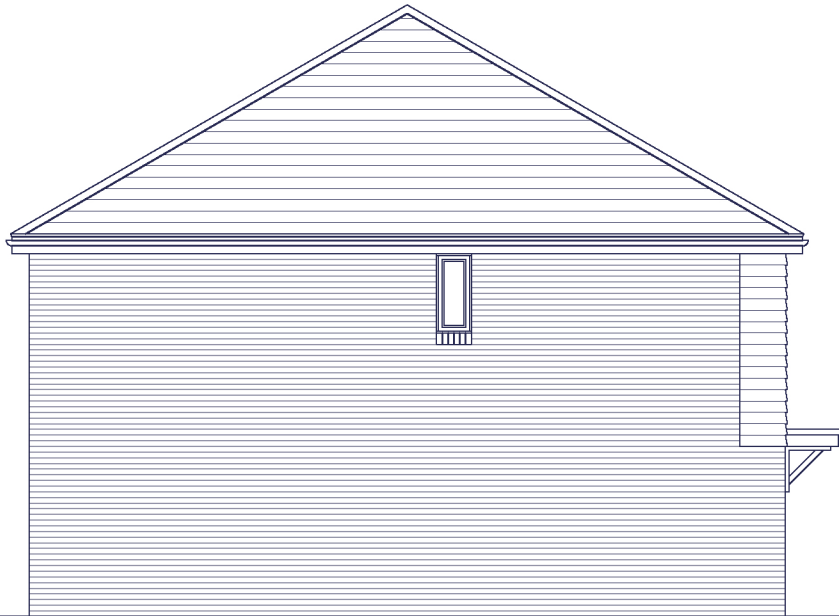

SIDE ELEVATION

 

Rev.	Date	Description	Drawn	Checked
			MCN	DGP
Client Miller Homes				
Project South Wokingham, Phase R10.			Scale 1:100 @ A3	File P1914.L356.01
Drawing Title L356 Type - Style 2 Elevations - Tile Hung			Date Jan 2025	Rev. -
			Drg.No. P1914.L356.102	Drawing Status PLANNING



AAP Architecture Ltd
Unit A, Monument Business Centre, Monument Way East, Woking, Surrey GU21 5LG
T 01483 727345 E projects@aap-arc.co.uk W aap-arc.co.uk

Under the Intellectual Property Act 2014, this drawing is the copyright of AAP Architecture Ltd.