



Proposed Plan and Elevations

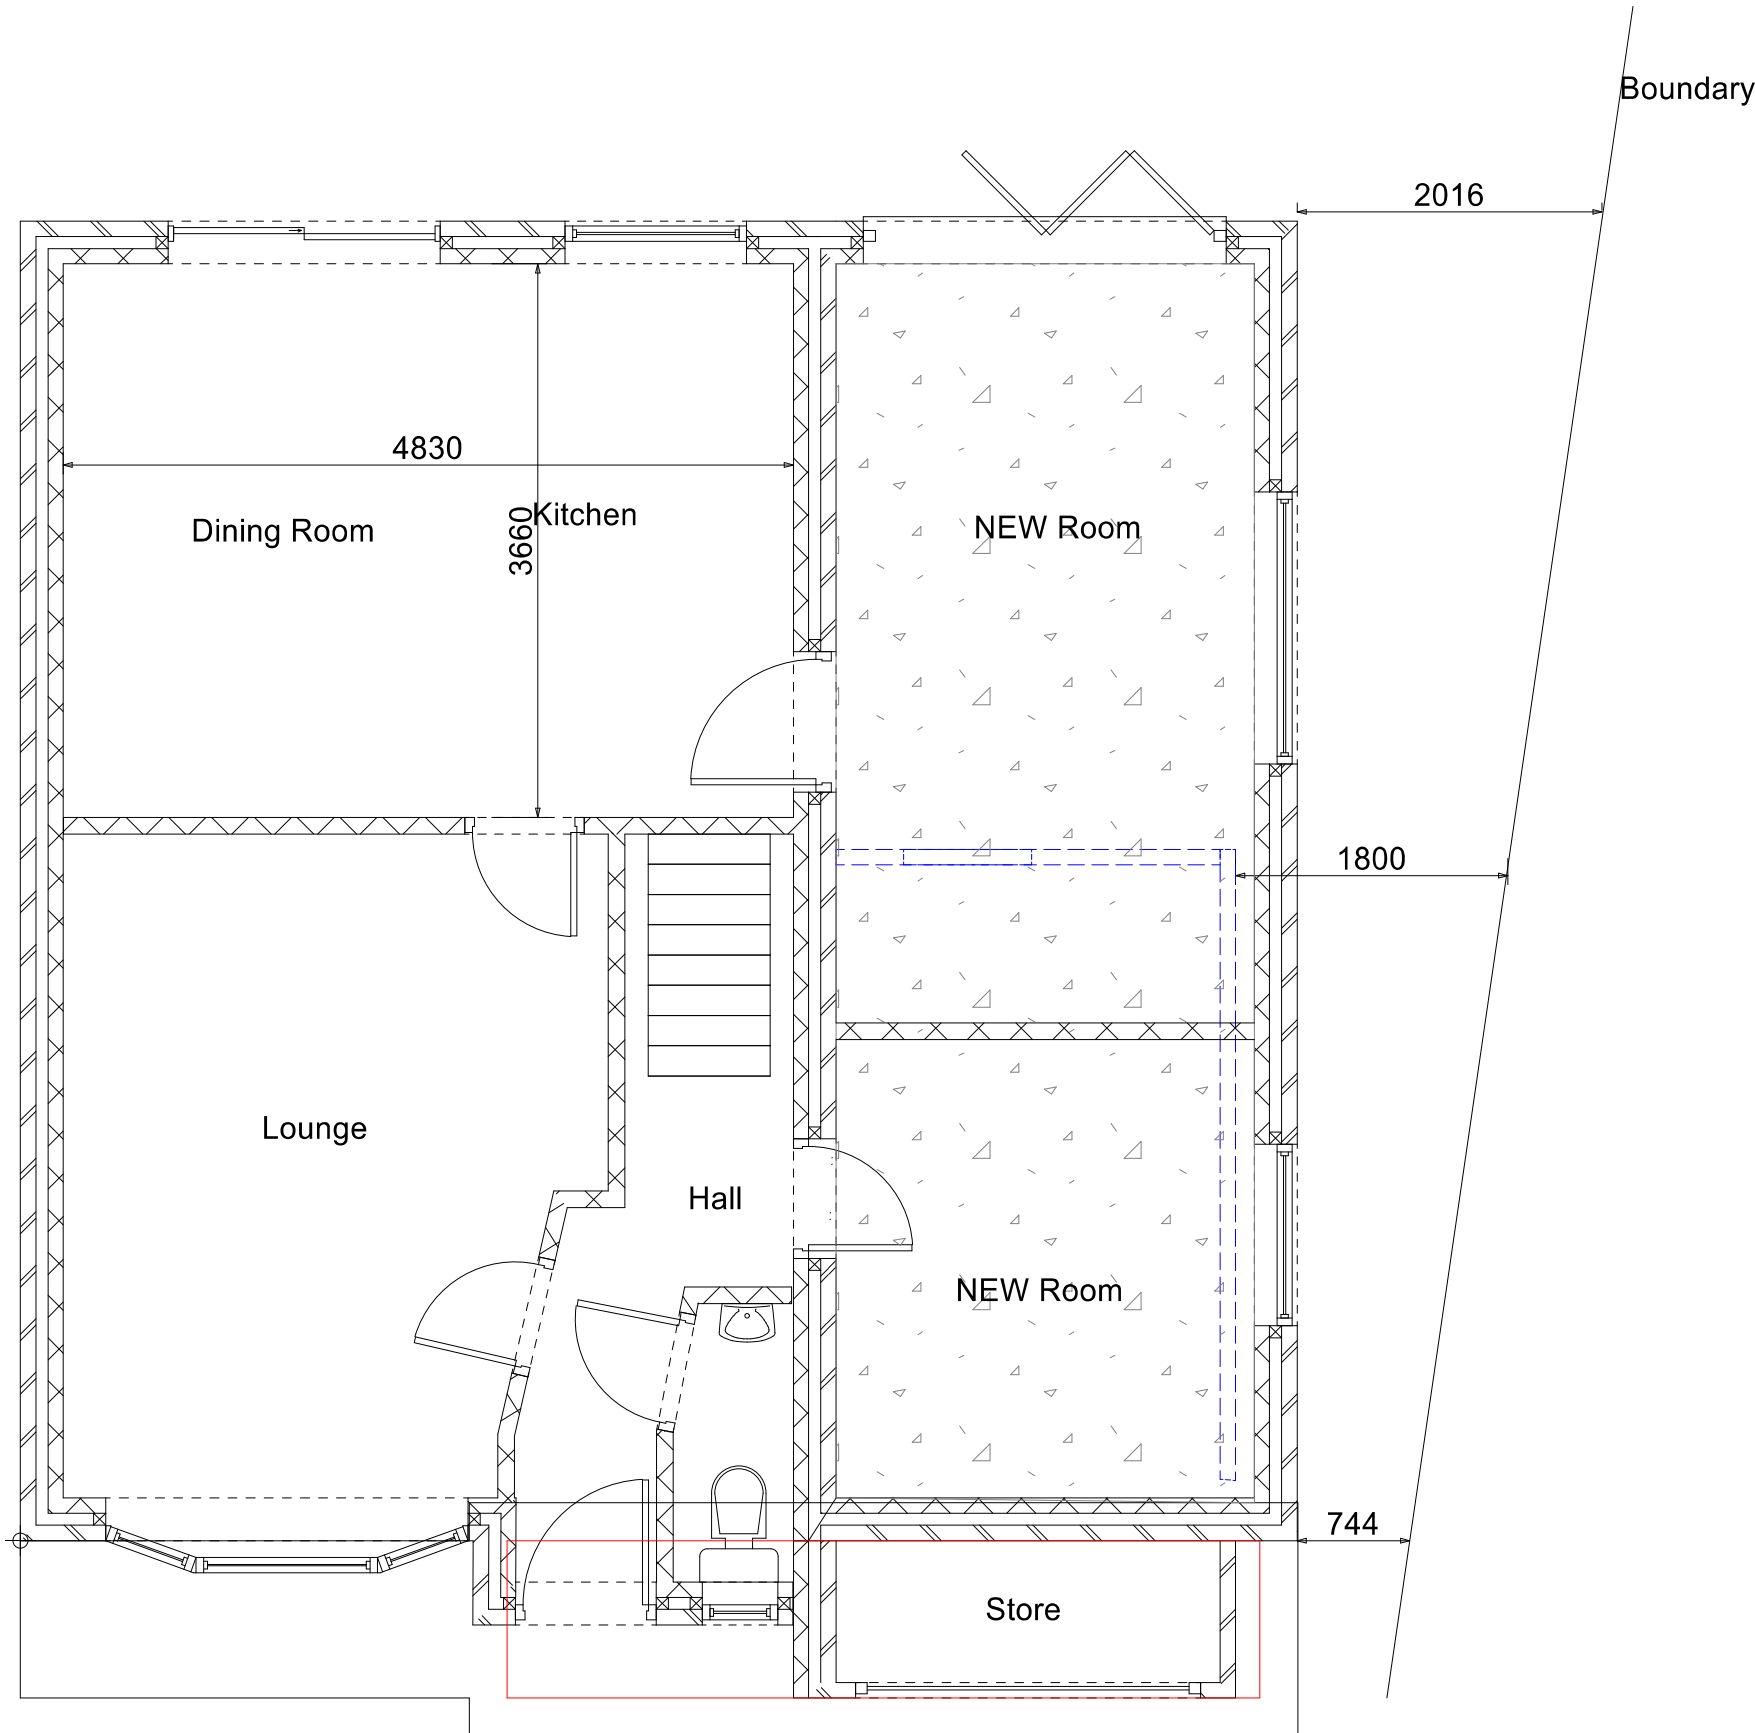

Ground Floor

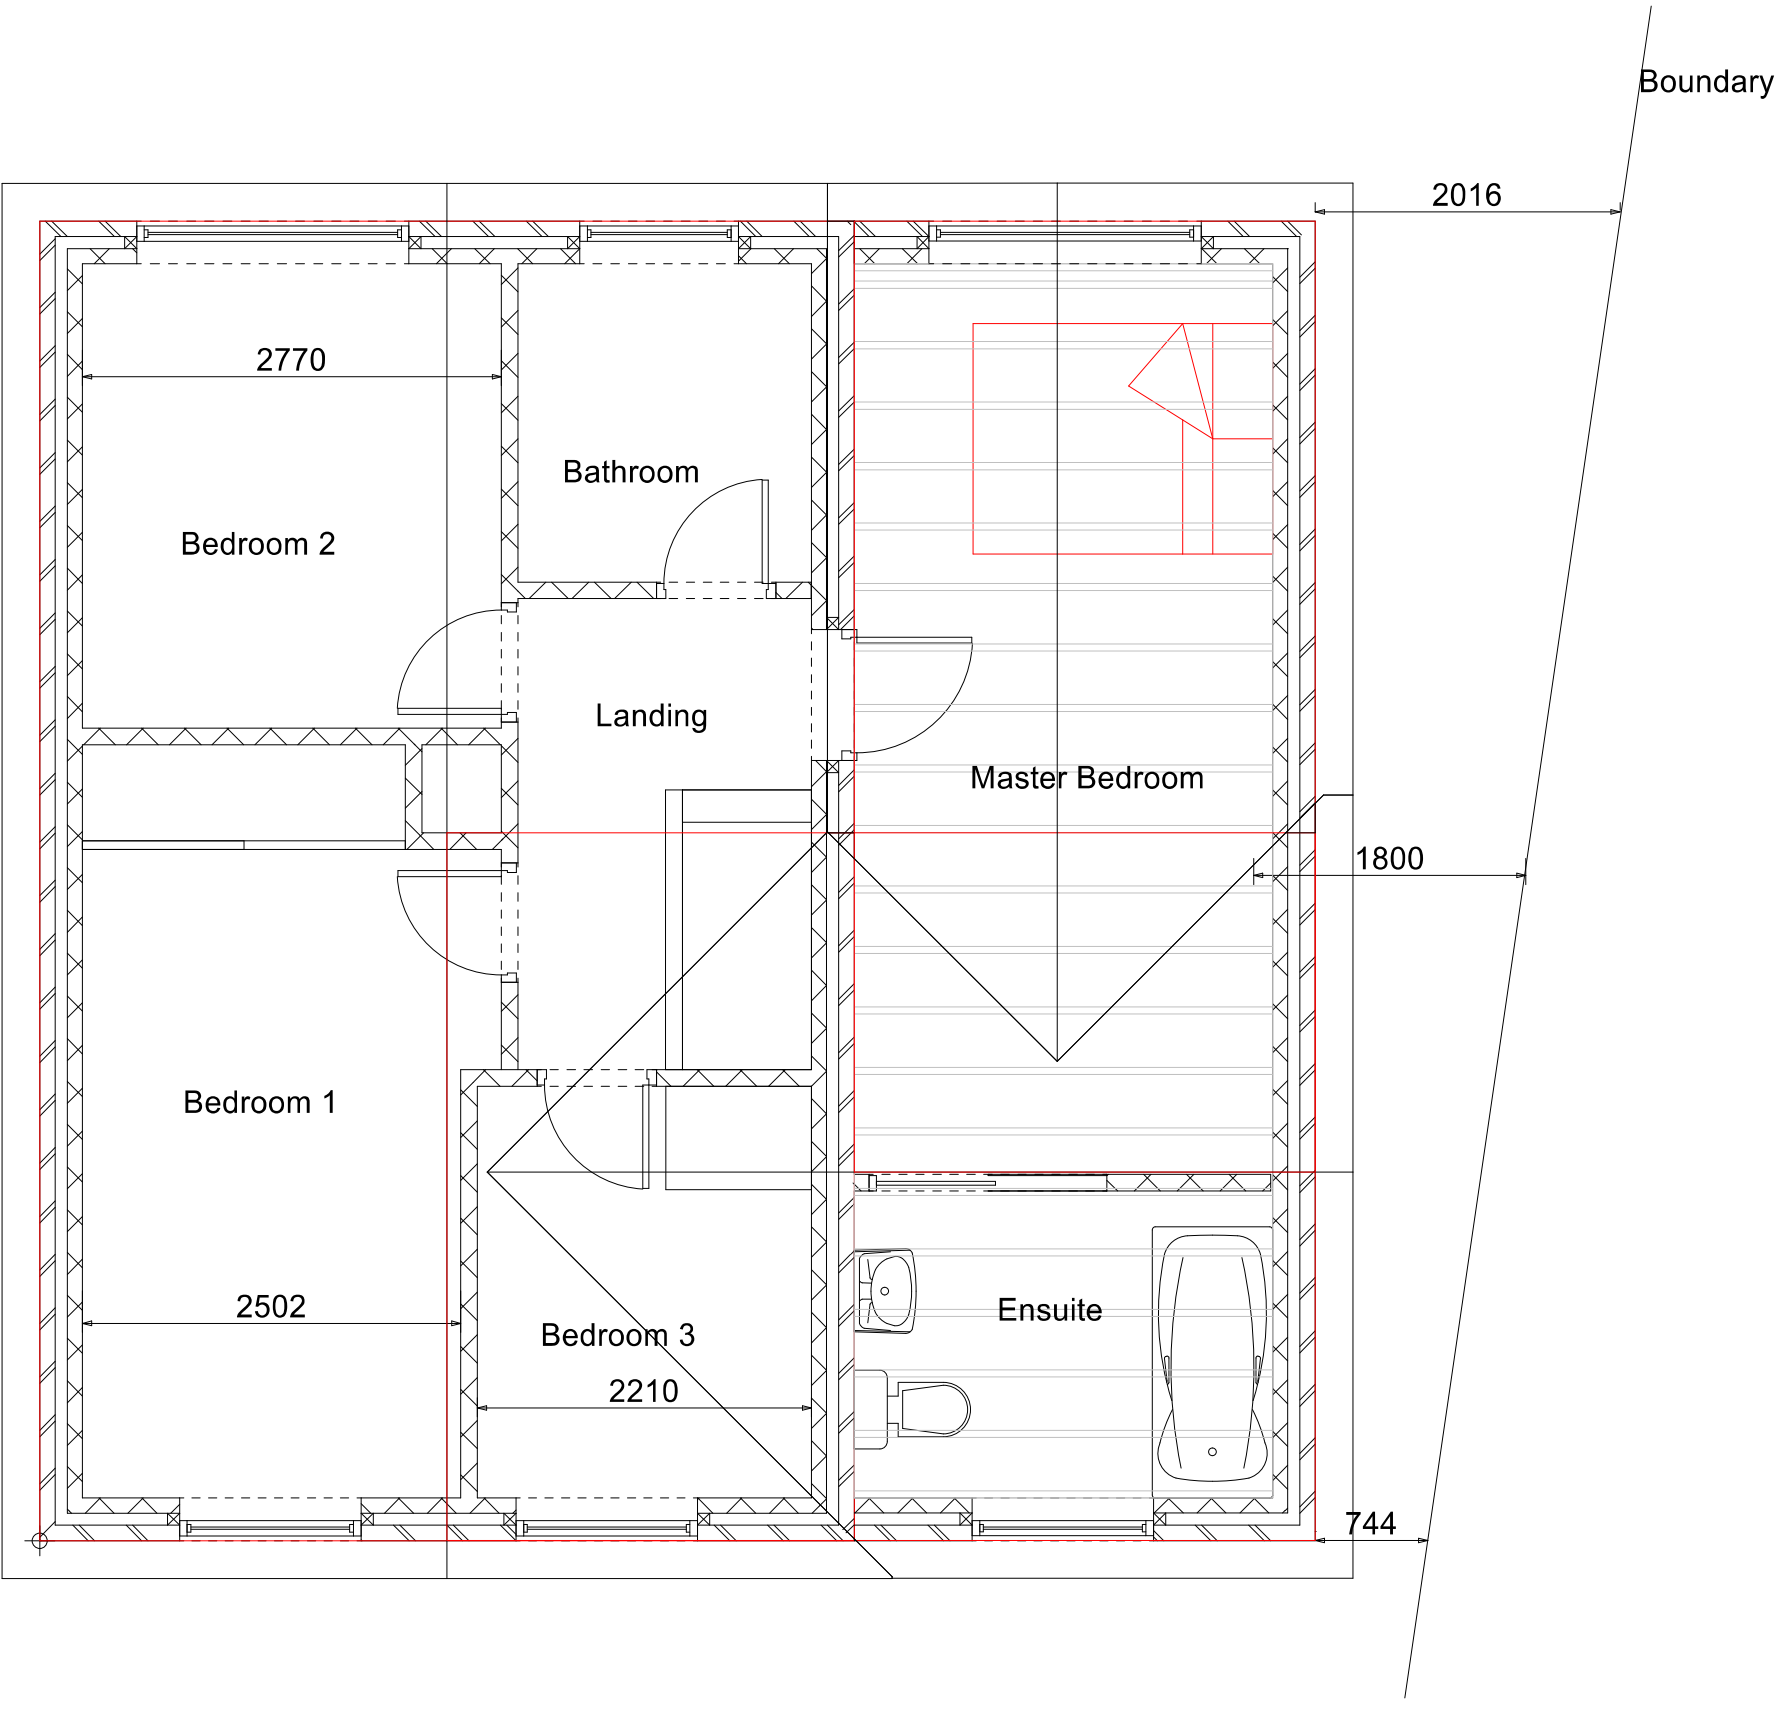

First Floor

Internal Layout to be designed by client


1: 100 @ A1



Front Elevation




Side Elevation

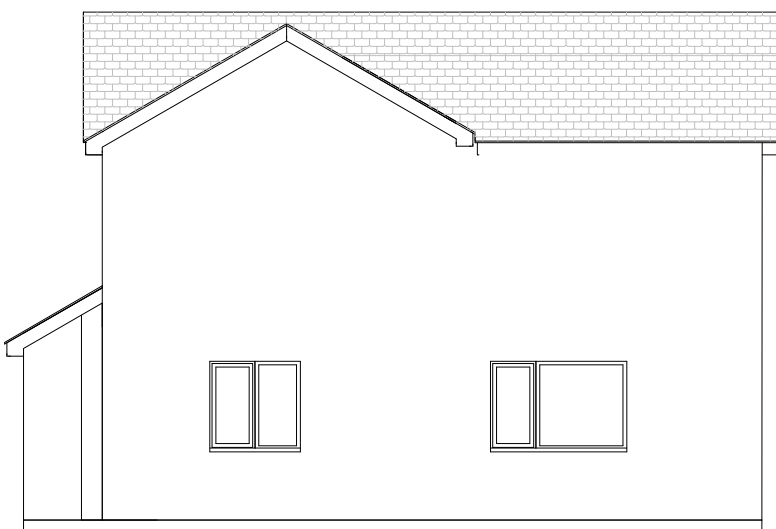

Side Elevation



Rear Elevation

 

Notes

Cantley Design

Cantley Design

Project
Extension
25 Kingsford Close
Woodley
RG5 4DT

Drawing Type
Proposed
Client
Mr and Mrs L. McGuirk

Drawing Number
RDO/25K/ D2

Date
August 2024
Drawn by
Bob Owles

Scale
1:50 @ A1
Checked by
NCO

Cantley Drawing Services
20 Cantley Crescent
Wokingham
RG41 1NX
0781 803 2212