


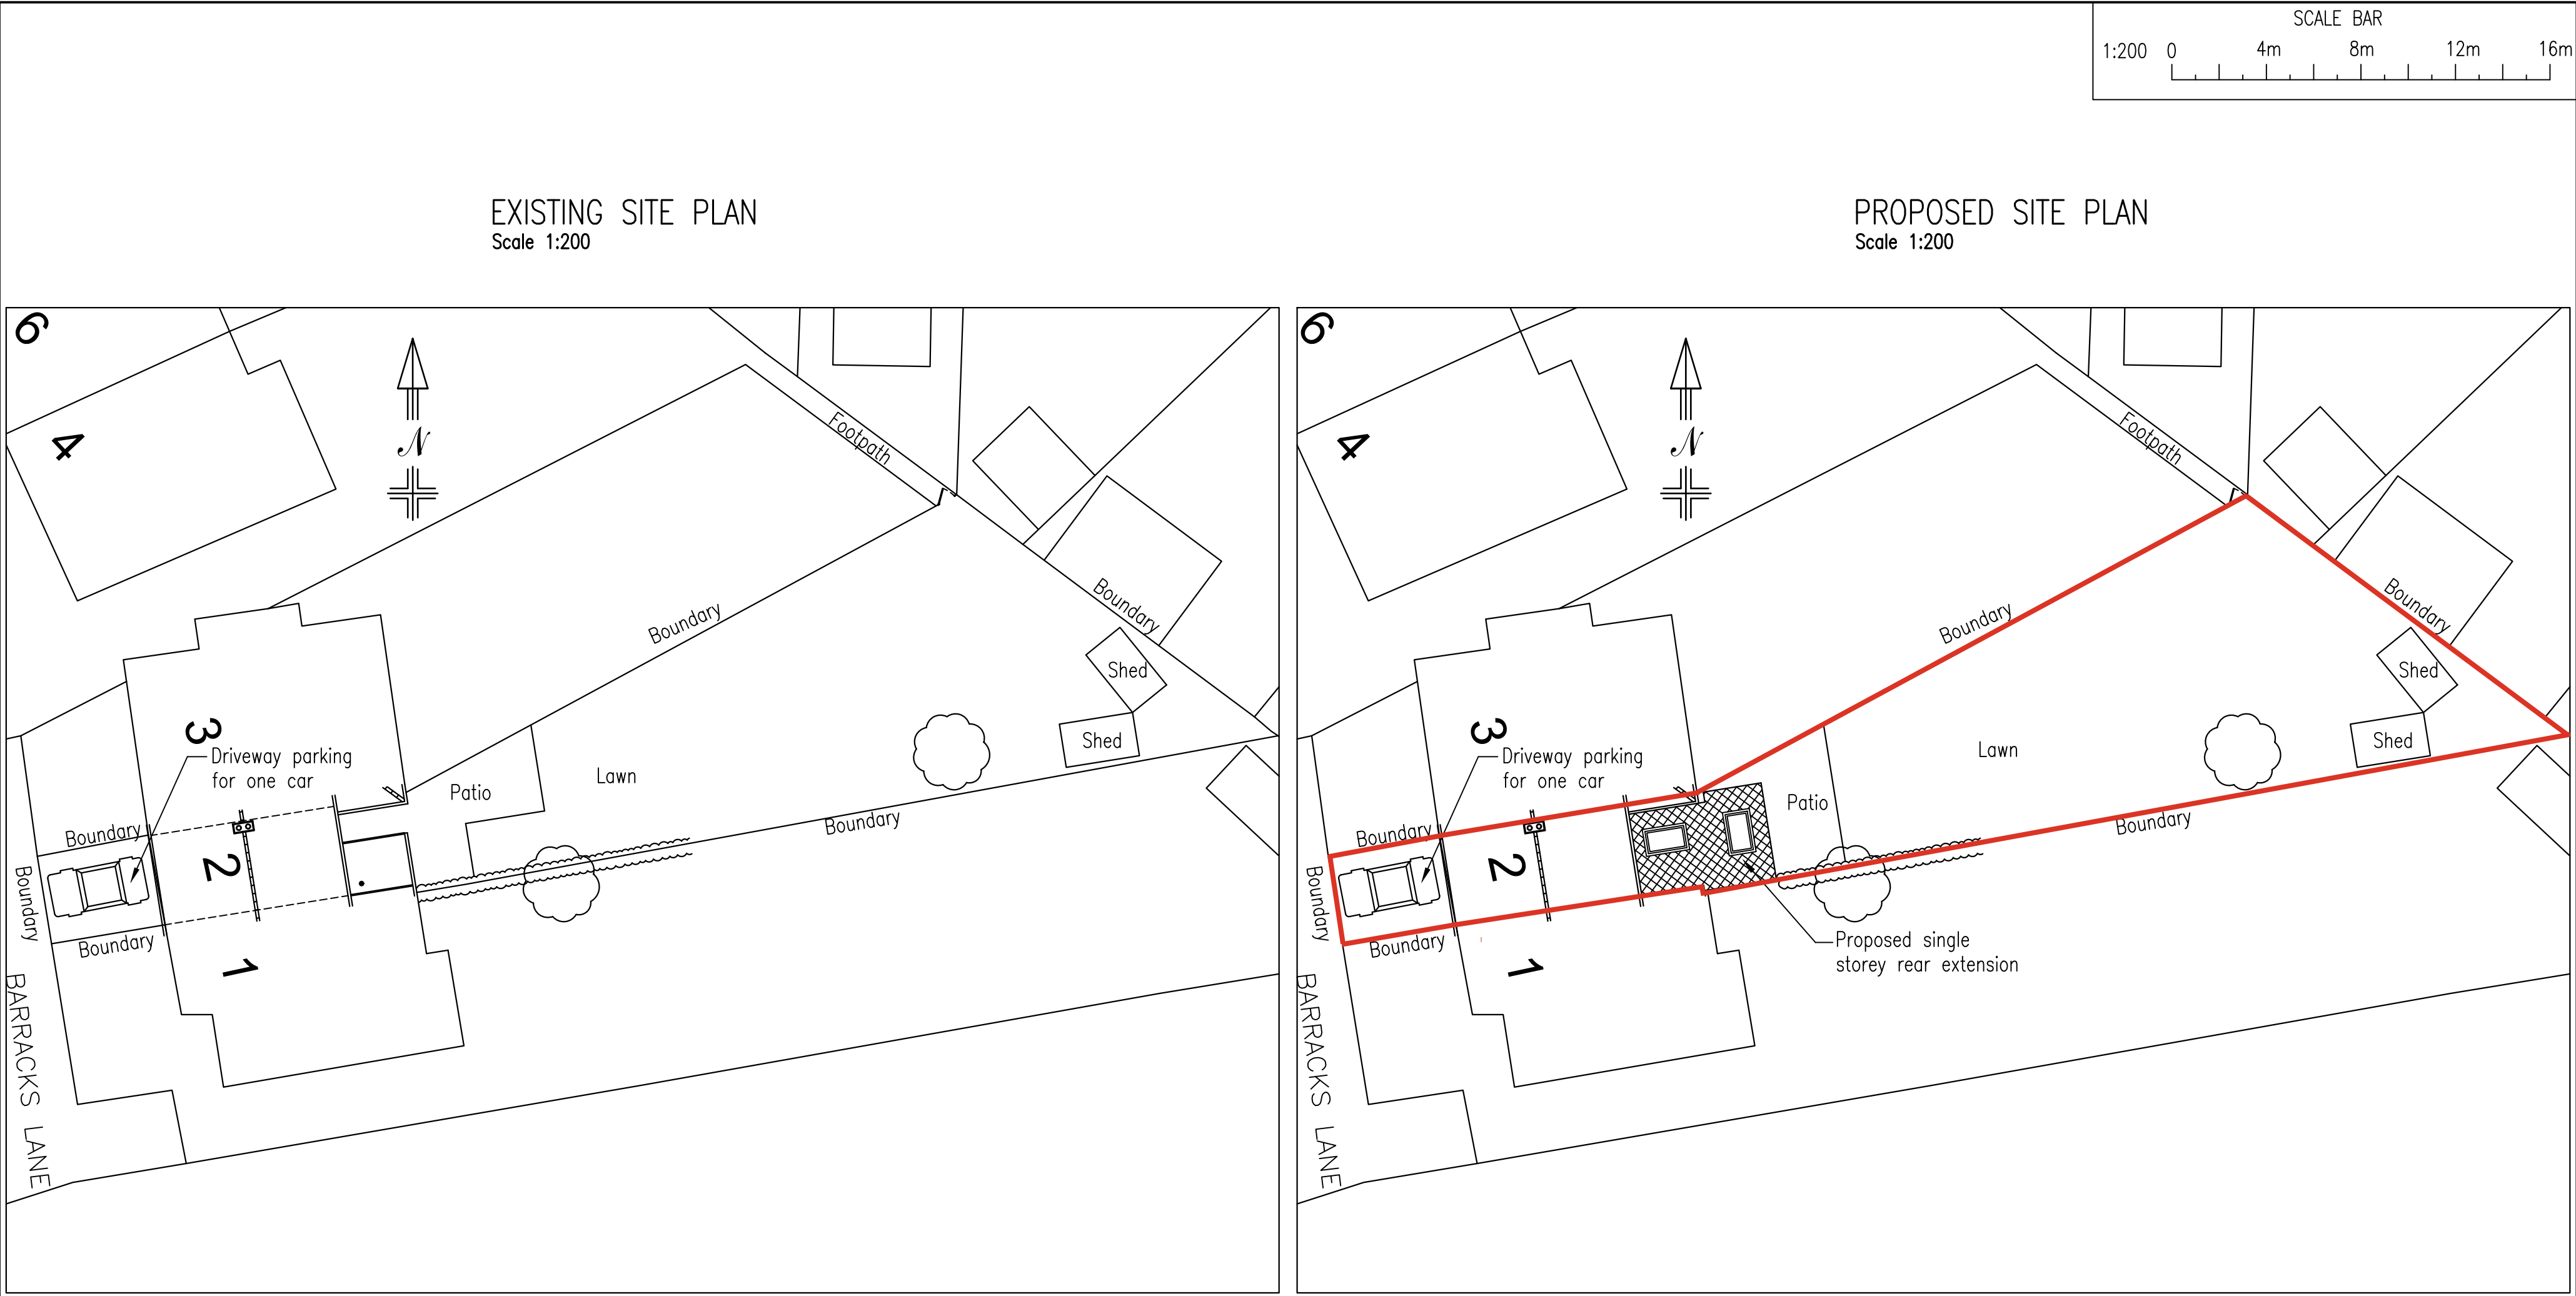

Crown Copyright and database rights 2025 OS Licence no. AC0000849896

 Plan Ahead Drawing Services Tel: 07940 828650 E-Mail: plan.ahead@btinternet.com Website: www.plan-ahead-drawing-services.co.uk	REVISIONS		PROJECT		DRAWING TITLE		
	REF	DATE	DESCRIPTION	GENERAL NOTES		EXISTING & PROPOSED SITE PLANS	
	A	16/02/26	Red site boundary outline added to proposed site plan	1. DIMENSIONS ARE TO BE CHECKED ON SITE BEFORE WORK PROCEEDS 2. ALL DIMENSIONS ARE IN MILLIMETRES UNLESS OTHERWISE STATED. 3. THIS DRAWING IS NOT TO BE REPRODUCED WITHOUT THE PERMISSION OF PLAN AHEAD DRAWING SERVICES.		Single storey rear extension & alterations to: MIDDLE COTTAGE 2 BARRACKS LANE SPENCERS WOOD READING RG7 1BB	
					DATE	SCALE	PAPER
					14/01/26	1:200	A2
					DRAWN BY	DRAWING NUMBER	REV.
					D. HUIISH	251016/02	A