


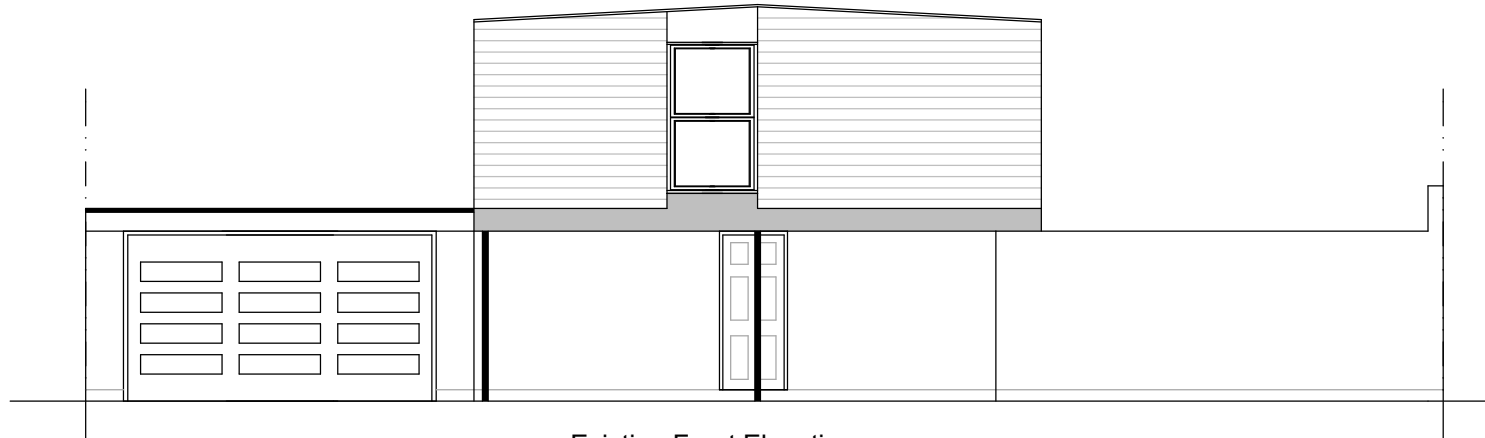

Existing Front Elevation



Proposed Front Elevation

Marley Eternit Grey Cement Board Cladding  
to replace existing cladding throughout

Roof height raised (200mm) and insulated

Mr B Ross  
41 Heathermount Drive  
Edgecombe Park  
Crowthorne, RG45 6HJ

Drawing : FE 1  
Front Elevations

Scale 1:100 on A4



Agent: Yateley Drawing Service Ltd  
[www.YateleyDrawingService.co.uk](http://www.YateleyDrawingService.co.uk)