


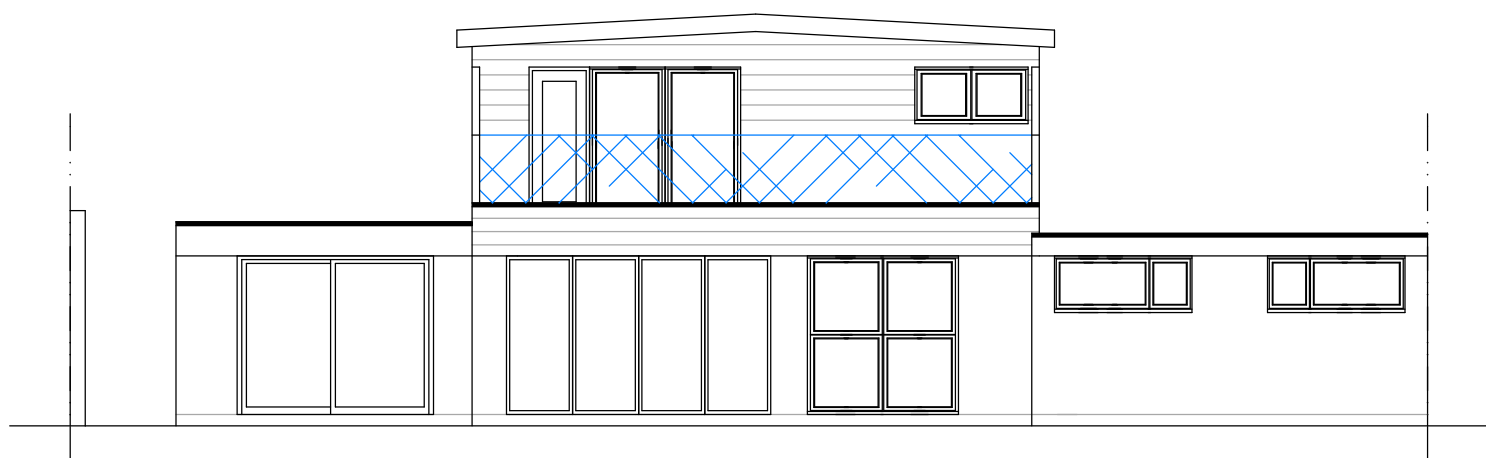

Existing Rear Elevation



Proposed Rear Elevation

Existing black wrought iron balustrade
to be replaced with frameless glass

Mr B Ross
41 Heathermount Drive
Edgecombe Park
Crowthorne, RG45 6HJ

Drawing : RE 2
Rear Elevations

Scale 1:100 on A4



Agent: Yateley Drawing Service Ltd
www.YateleyDrawingService.co.uk