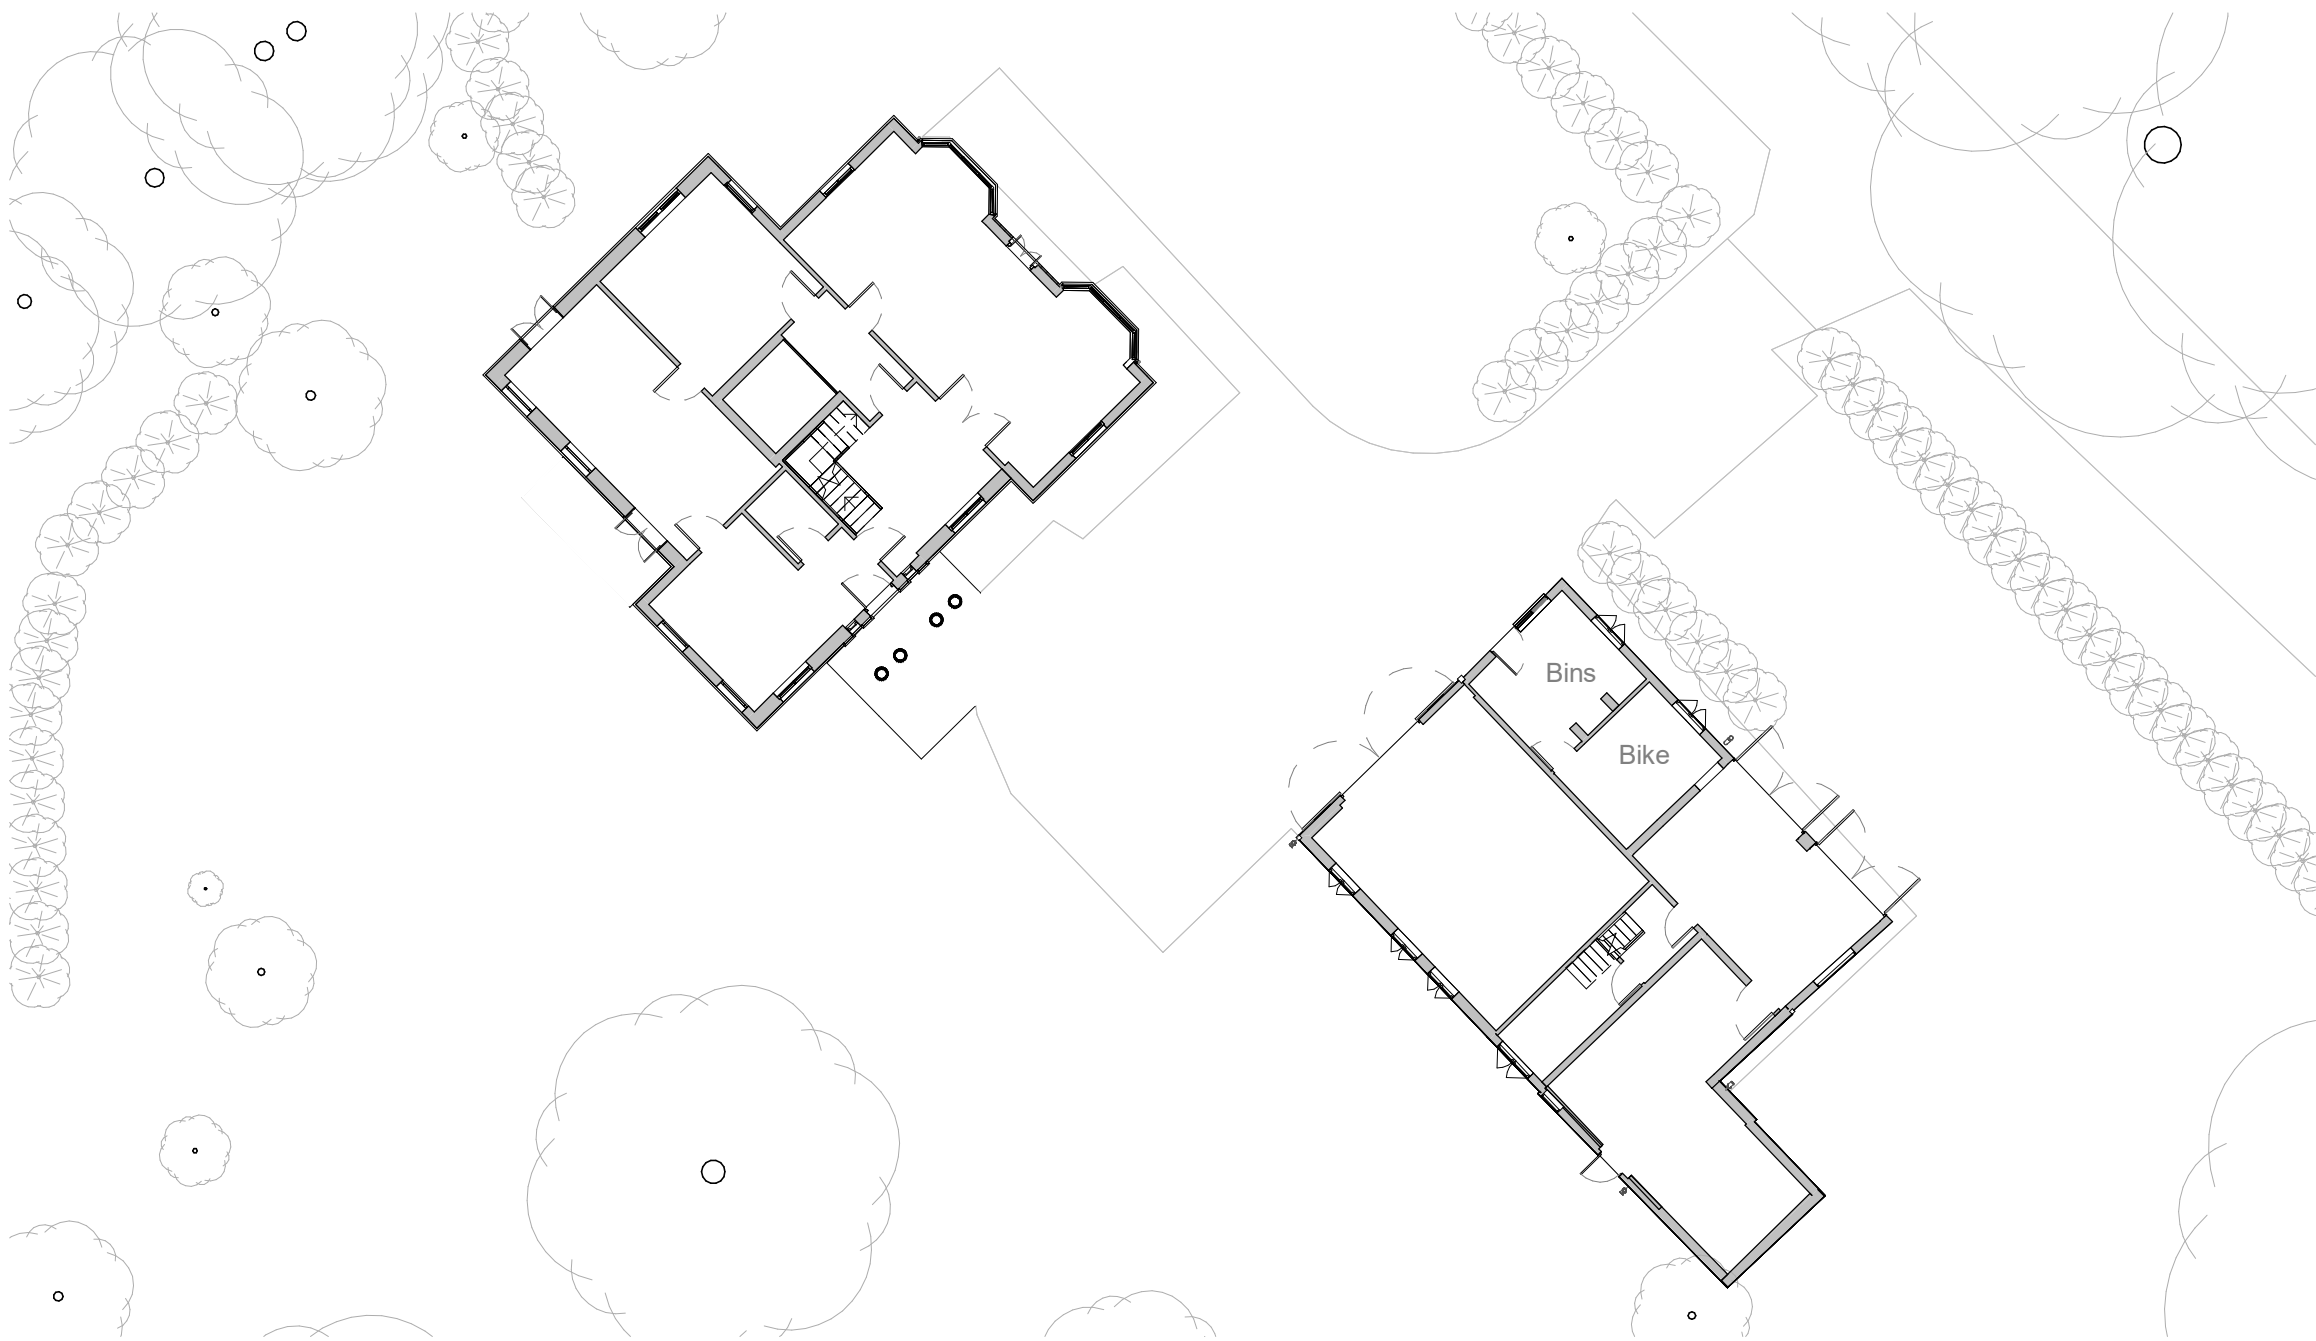


Project name:

Springfield House

Drawing Title:

Proposed Ground Floor Plan

Drawing Number:

SFH.PROP.PLAN.GROUND.ALL

Scale:

1:200@A3

Date:

February 2025