


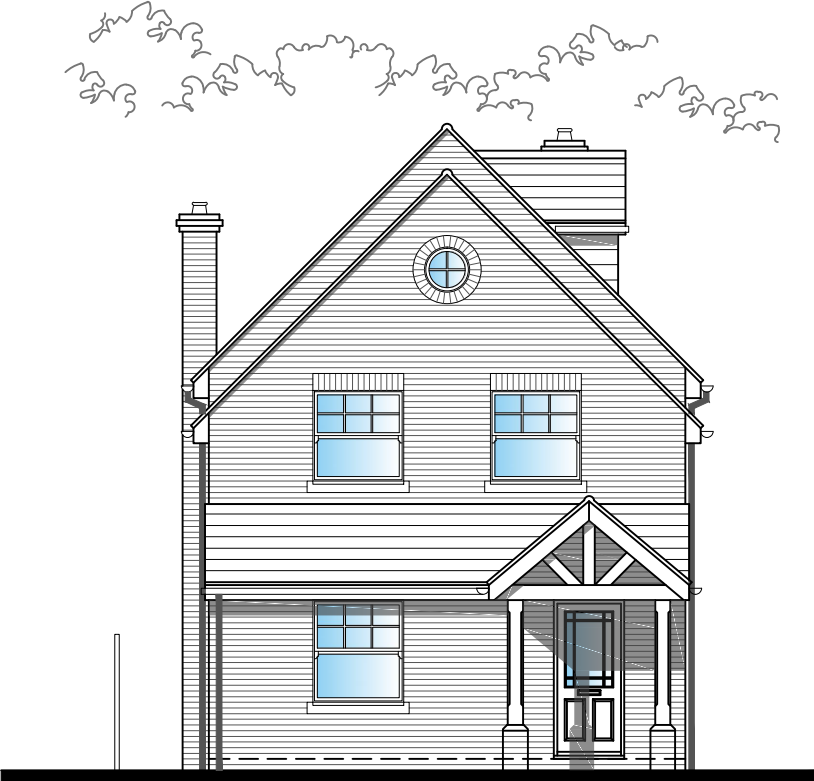


Proposed Front Elevation (1:100)




Proposed Side Elevation (principle elevation facing Ellis Road)



Proposed Rear Elevation

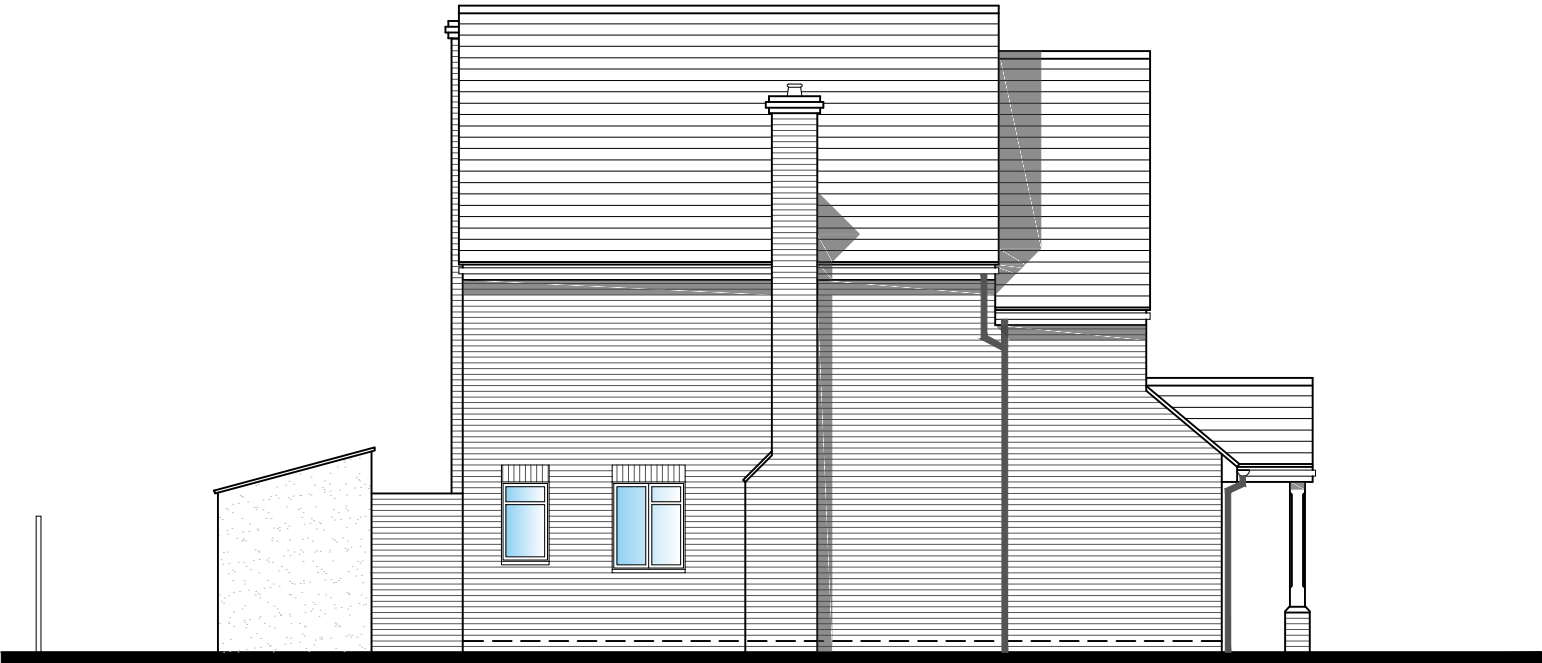

Proposed Side Elevation

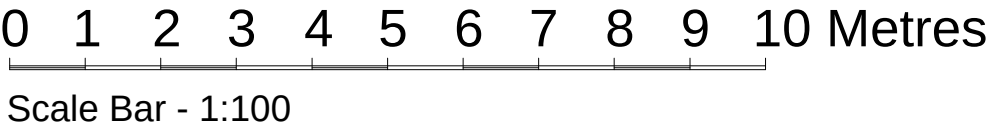

5 Ellis Road Crowthorne RG45 6PS	
Approved Elevations	
1:100 @ A3	March 25
Drawn: MDT	01