


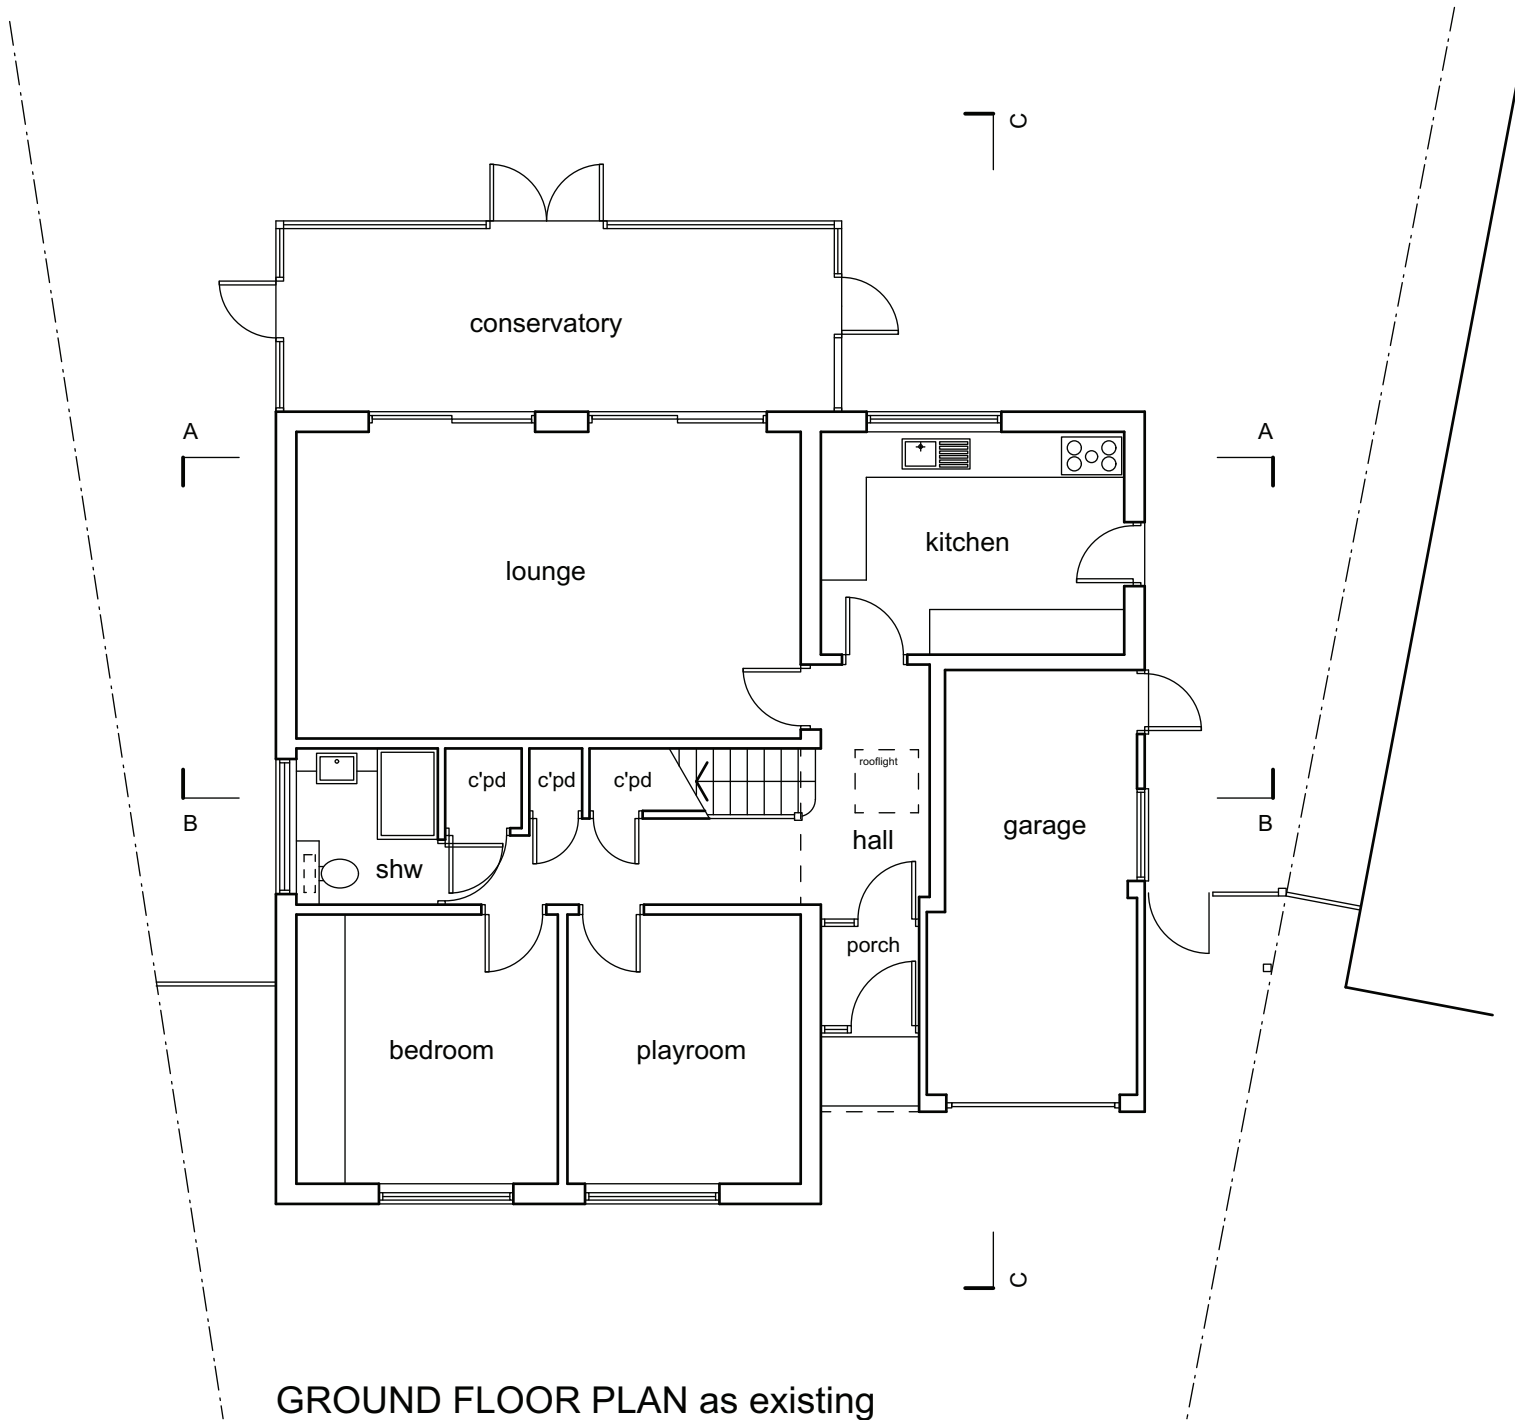

0 1 2 3 4 5
scale bar (m)

client: Luke Beck

project: 103 Windmill Avenue
Wokingham
RG41 3XG

scale: 1:100 @ A3

date: April 26

drawn: MW

drawing title: Existing Ground Floor Plan

drawing no: WA - EX 02