




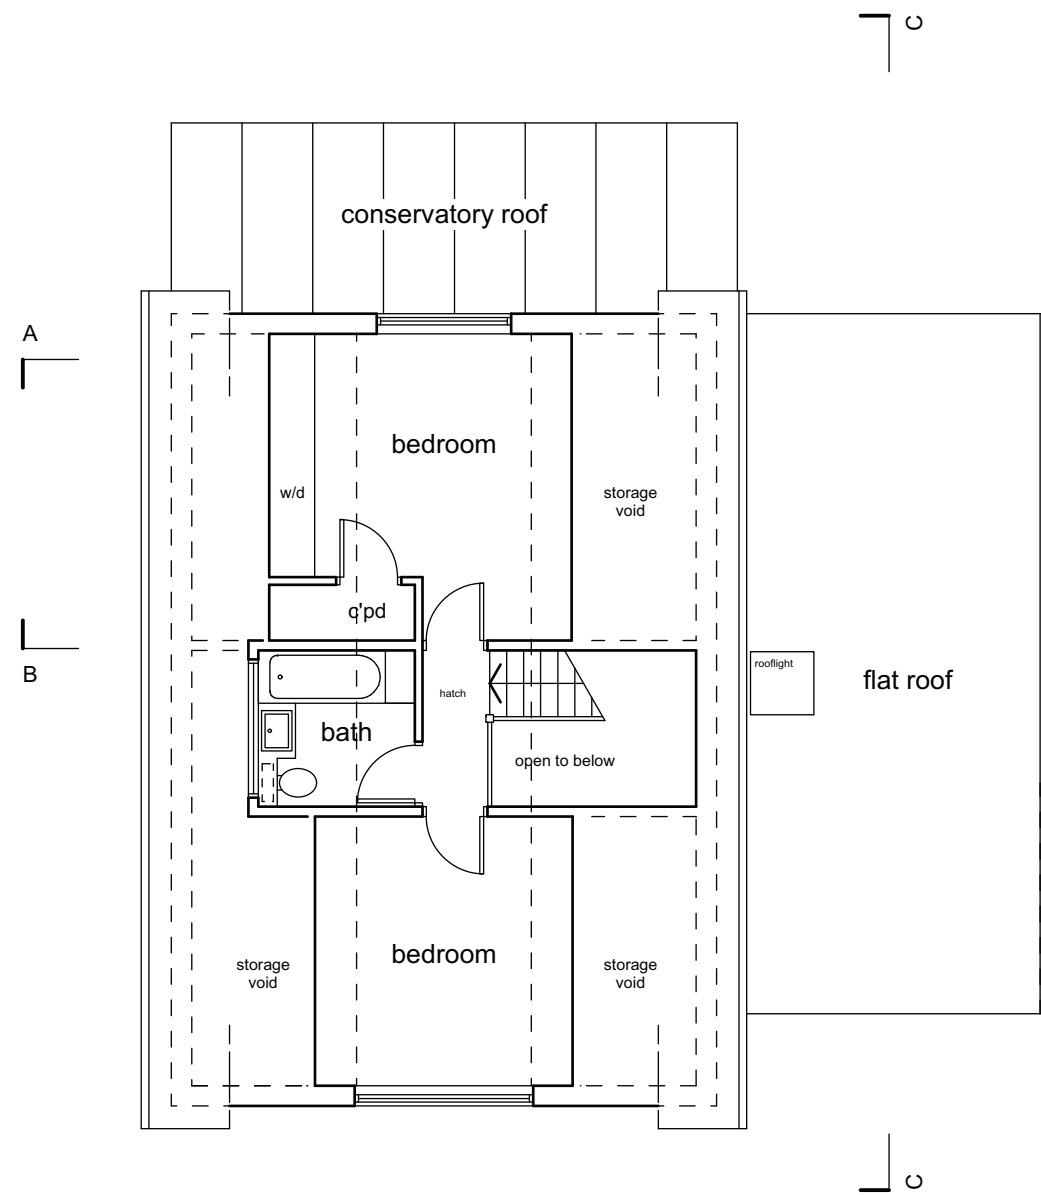

FIRST FLOOR PLAN as existing

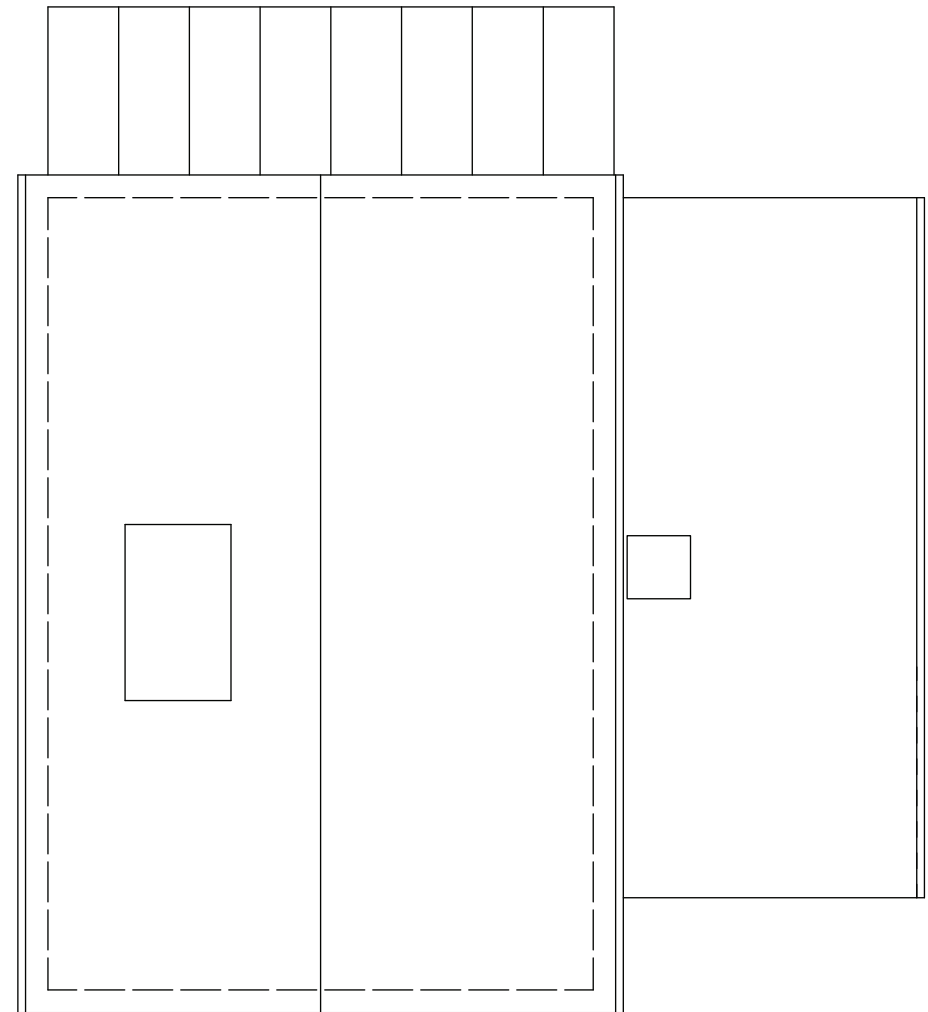

ROOF PLAN as existing

 

client: Luke Beck

project: 103 Windmill Avenue
Wokingham
RG41 3XG

scale: 1:100 @ A3

date: April 26

drawn: MW

drawing title: Existing First & Roof Plans

drawing no: WA - EX 03